
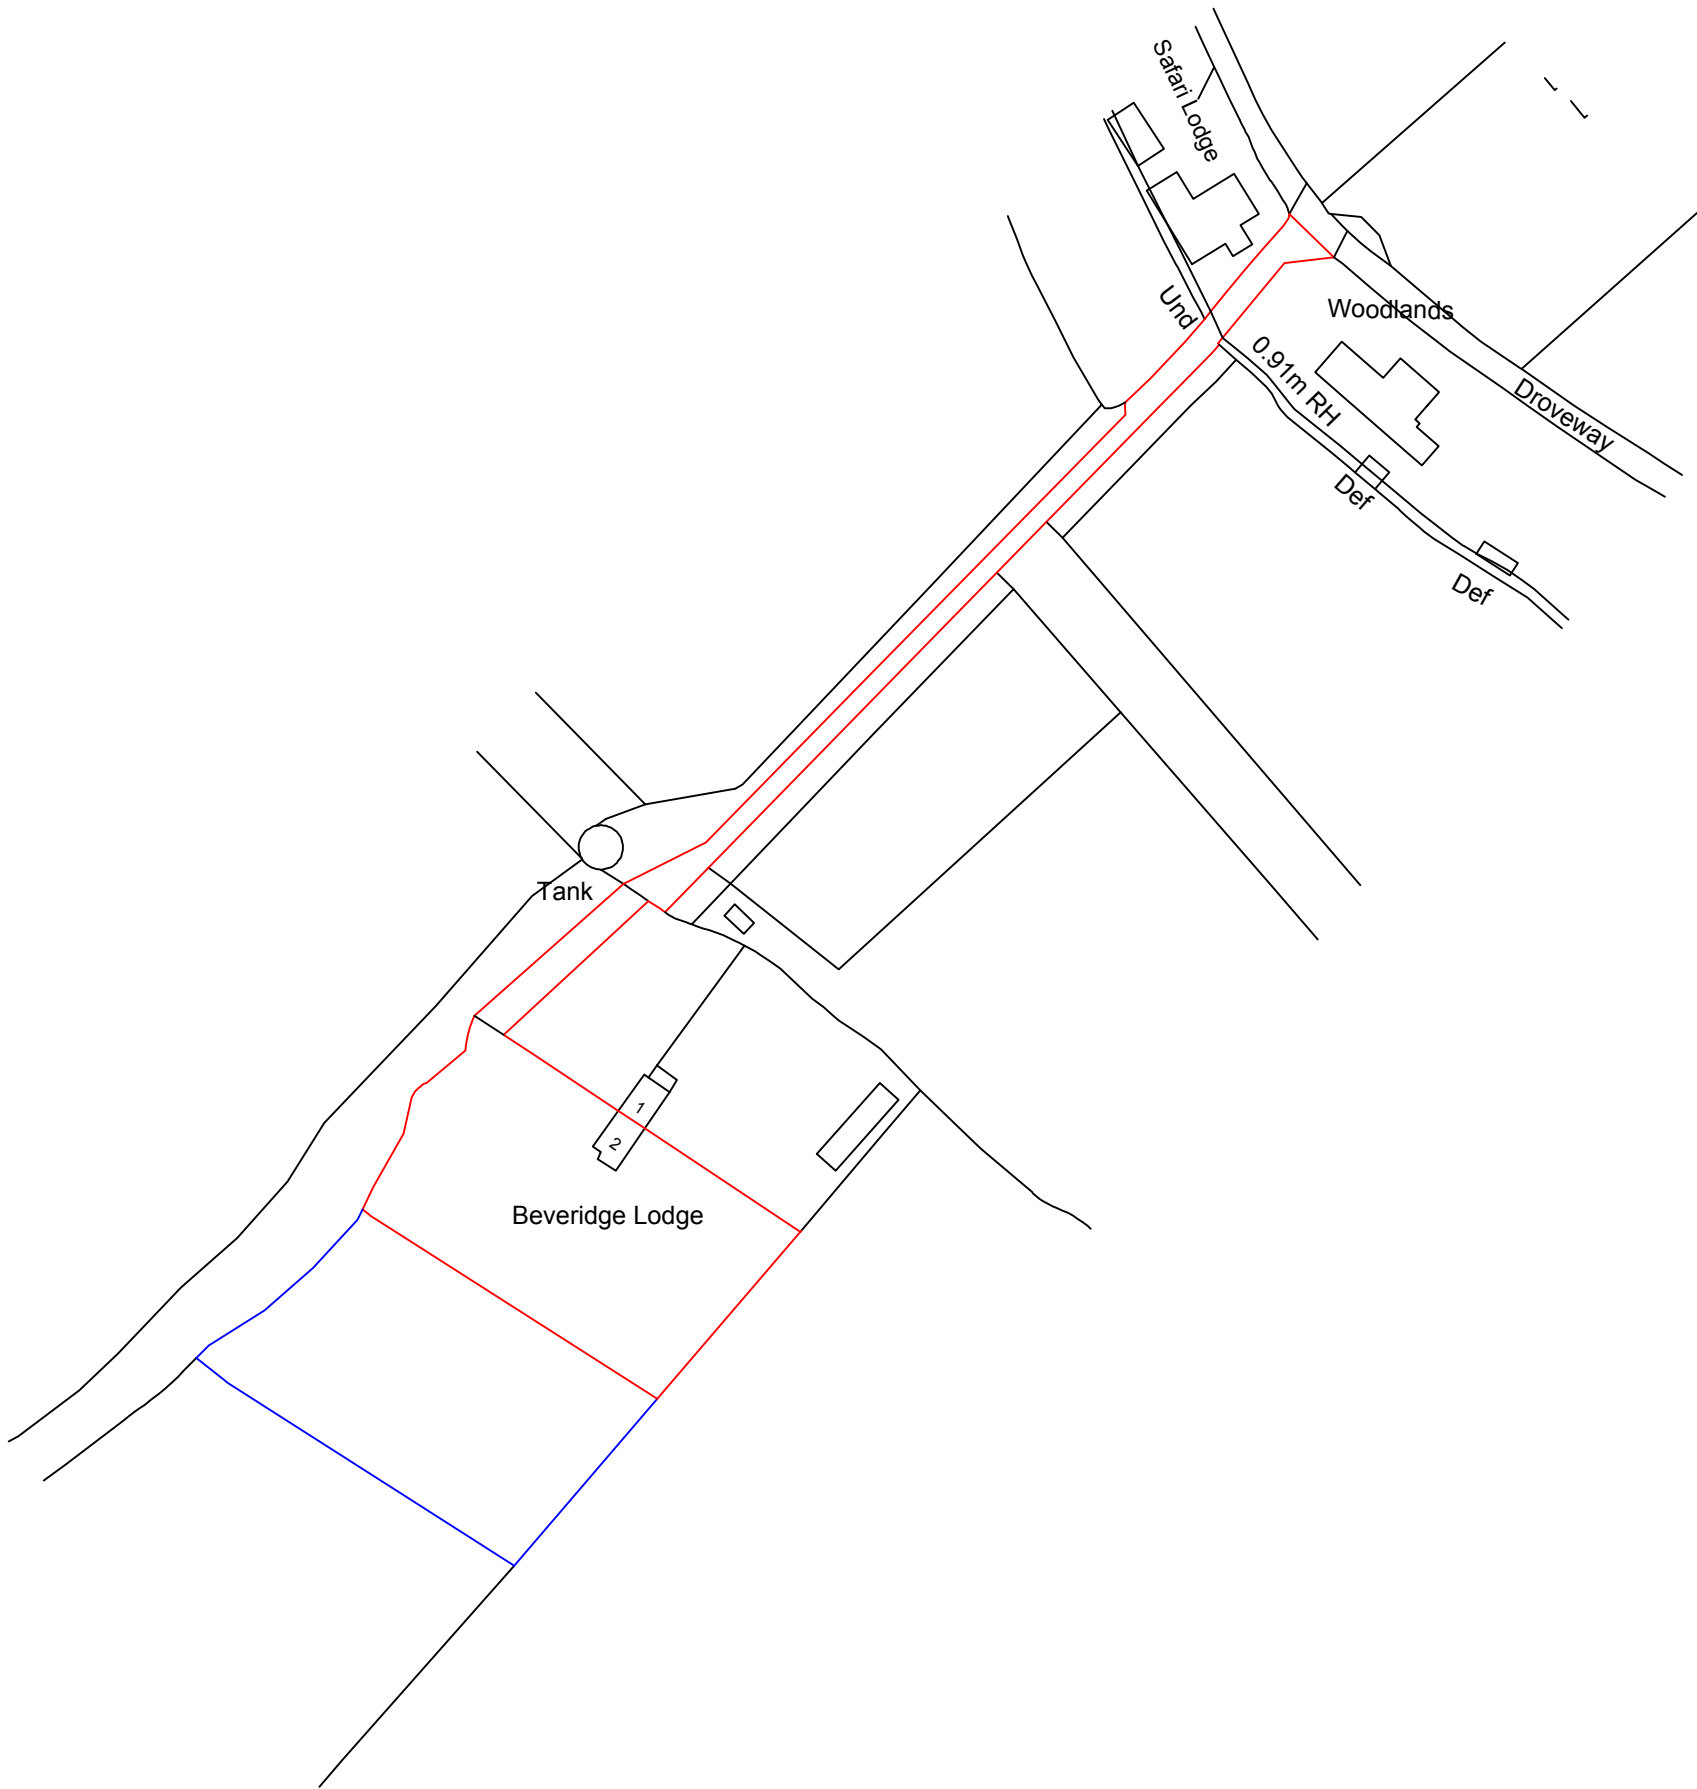


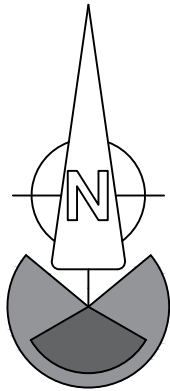

5m 15m 30m 50m 100m
0 10m 20m 40m

notes

Do not scale from this drawing. All dimensions are to be checked on site prior to work commencing or preparation of shop working drawings – any discrepancies should be notified immediately. This drawing is the copyright of JPD Architecture UK Ltd and should not be reproduced without prior written approval. This drawing is to be read in conjunction with all relevant specifications.

Can be scaled for planning purposes only

project

client

Mr M Harvey

project title

2 Beveridge Lodge
Stelling Minnis
CANTERBURY
CT4 6AL

scale (A3)

date

project no.

drawing no.

revision

1:1250

August 2023

JPD2332

01

01

drawing title

Site Location



The Studio, Tower Farm House,
Faversham Road, Boughton Aluph,
Ashford, Kent, TN25 4HT
e: thestudio@jpdarch.co.uk t: 01233 639822
w: www.jpdarchitecture.co.uk