
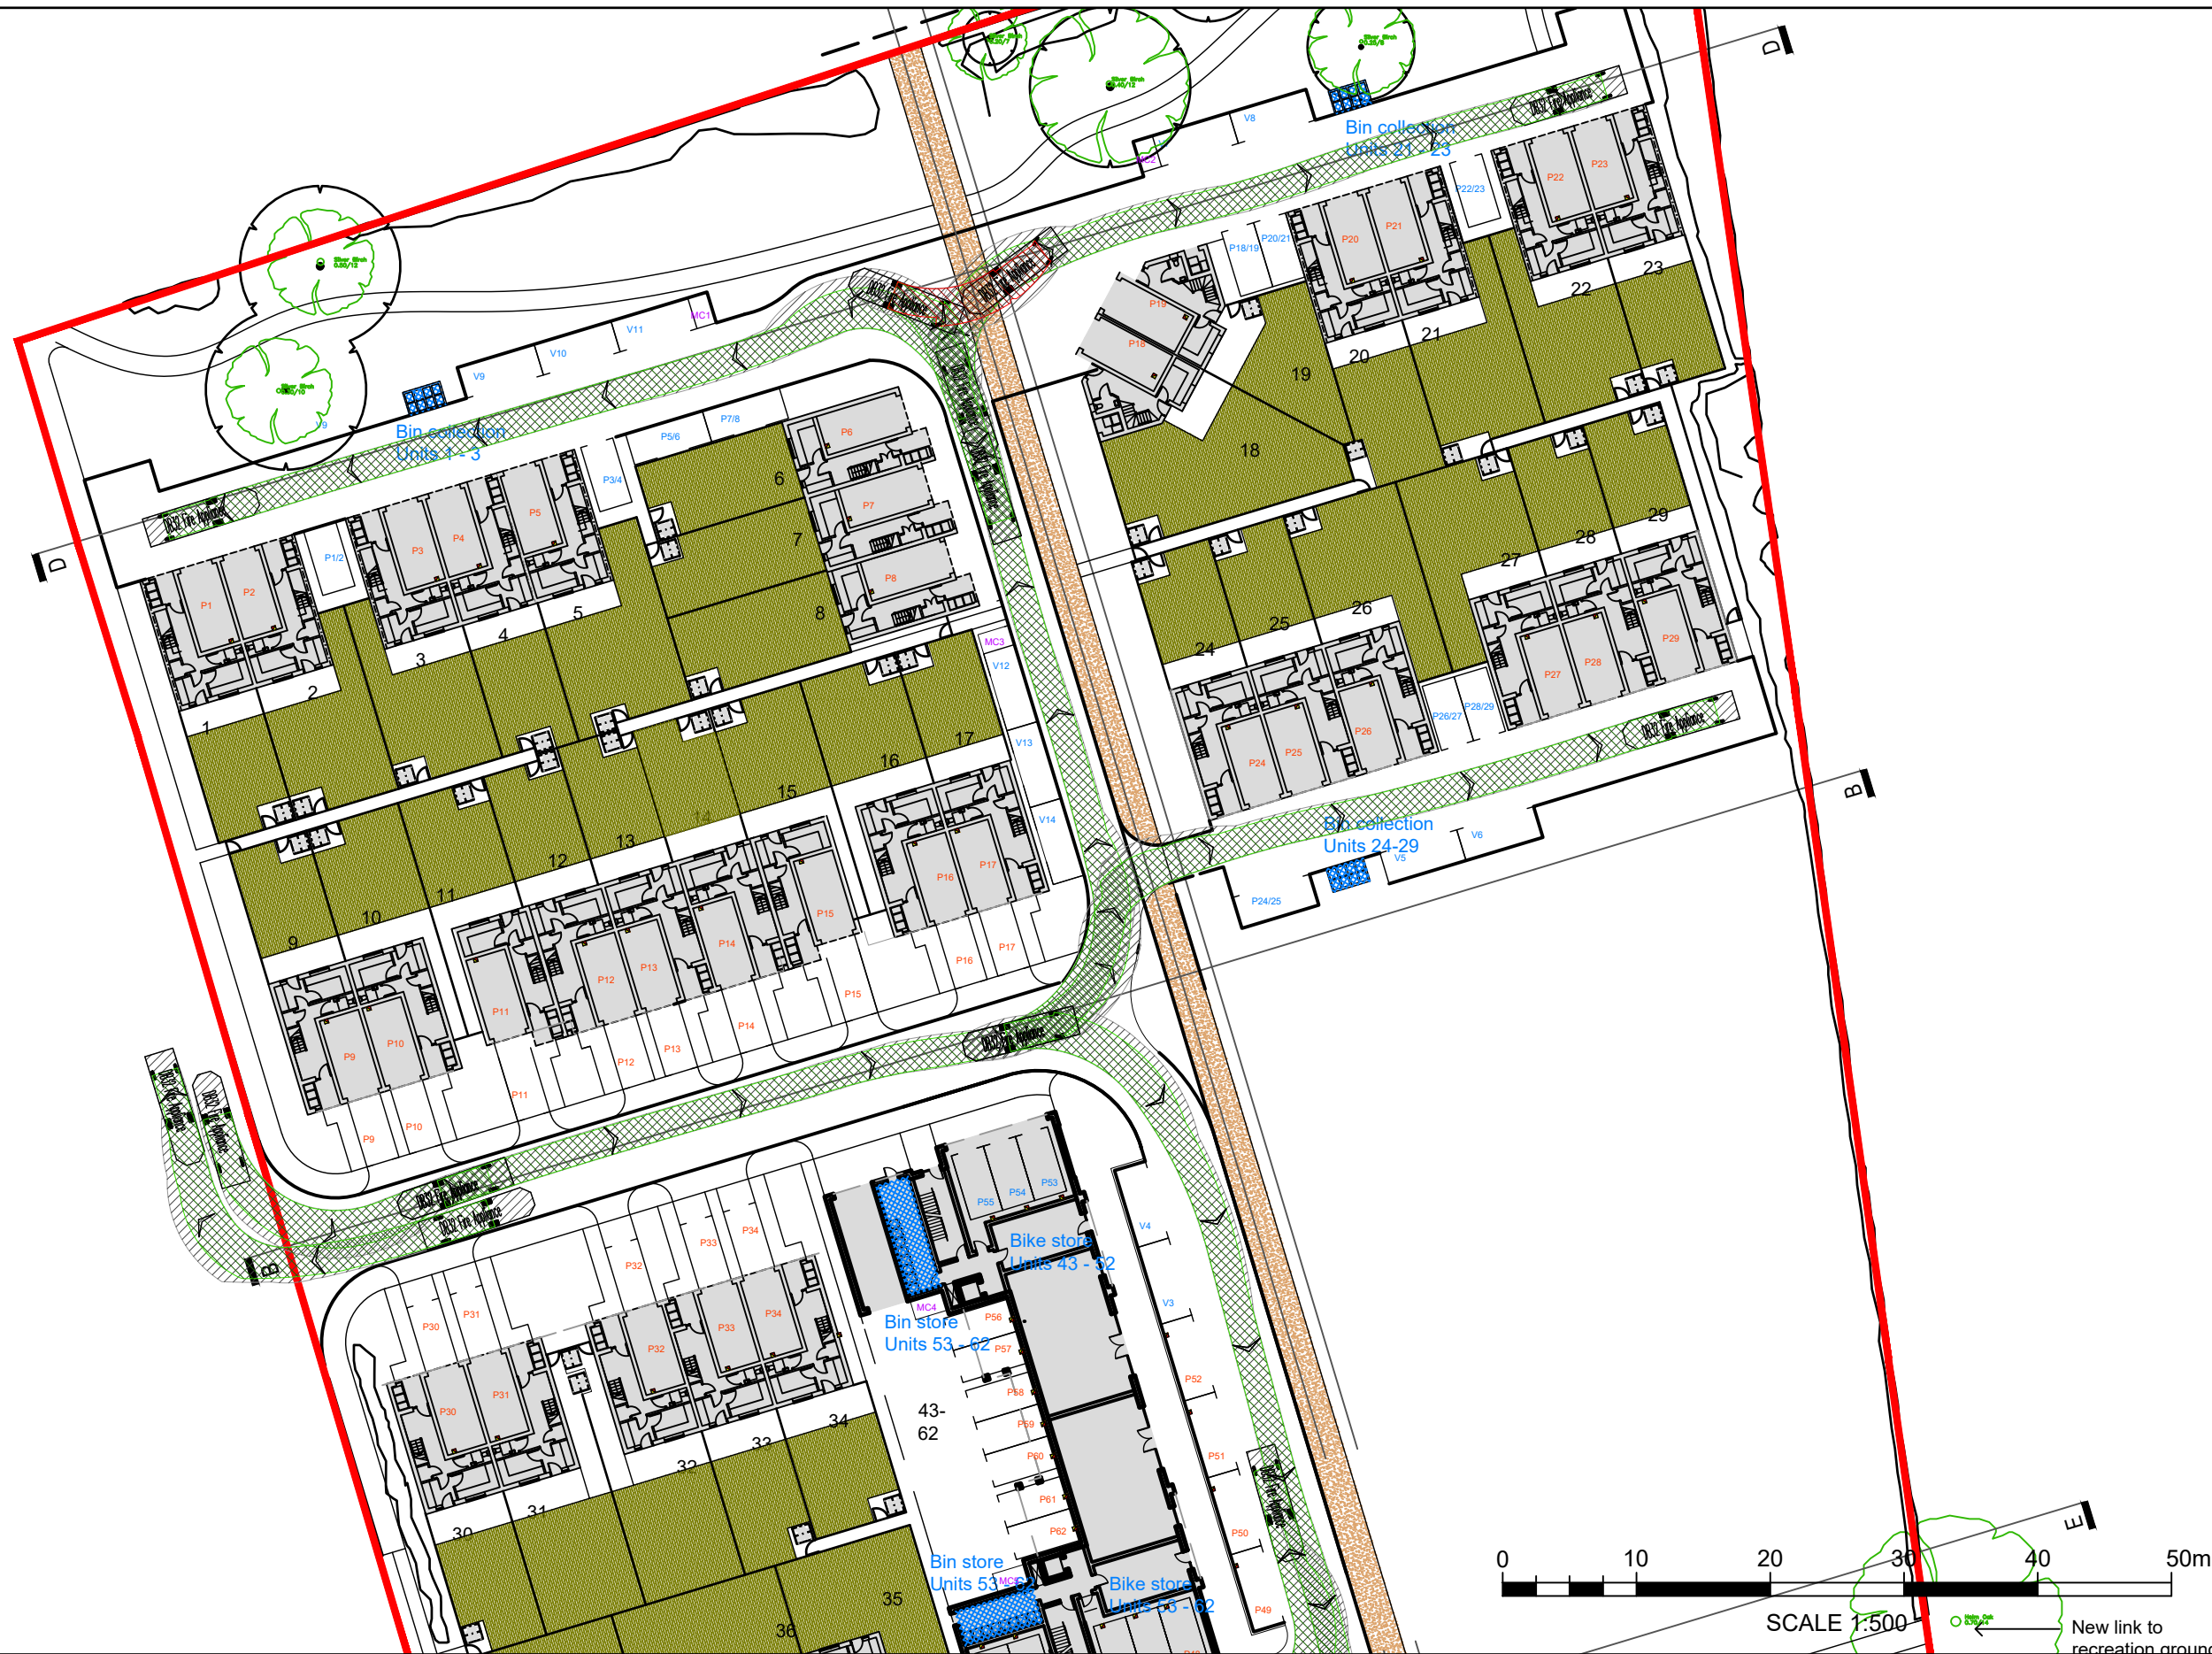
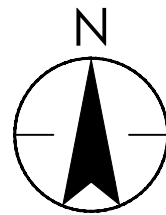


Stantec UK Limited
Unit 10, Connect 38, 1 Dover Place
Ashford
TN23 1FB
Tel: +44 1233 527 250
www.stantec.com/uk

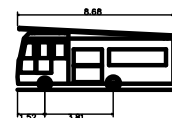

DB32 Fire Appliance
Overall Length 8.68m
Overall Width 2.18m
Overall Body Height 3.45m
Min Body Ground Clearance 0.33m
Max Track Width 2.12m
Lock to lock time 6.00s
Kerb to Kerb Turning Radius 7.910m

NOTES:

1. DO NOT SCALE FROM THIS DRAWING
2. UNITS OF THE DRAWING ARE IN METRES
3. BASED ON THE MASTER PLAN SENT BY GRAHAM MADIGAN ON 26.01.2024

S2 FOR INFORMATION


Client/Project:
RODDY NEW HOMES CONSTRUCTION LTD

BOUNDARY ROAD,
HYTHE

Project No.:
332410937

Title
VEHICLE TRACKING - FIRE
TENDER

Revision: P01	Date: 2024.01.30	Drawing No. 009
------------------	---------------------	--------------------

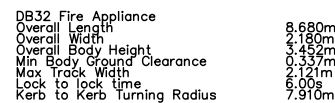

- ## S2 FOR INFORMATION

Project No.:
332410937

Revision:	Date:	Drawing No.
P01	2024.01.30	009



