



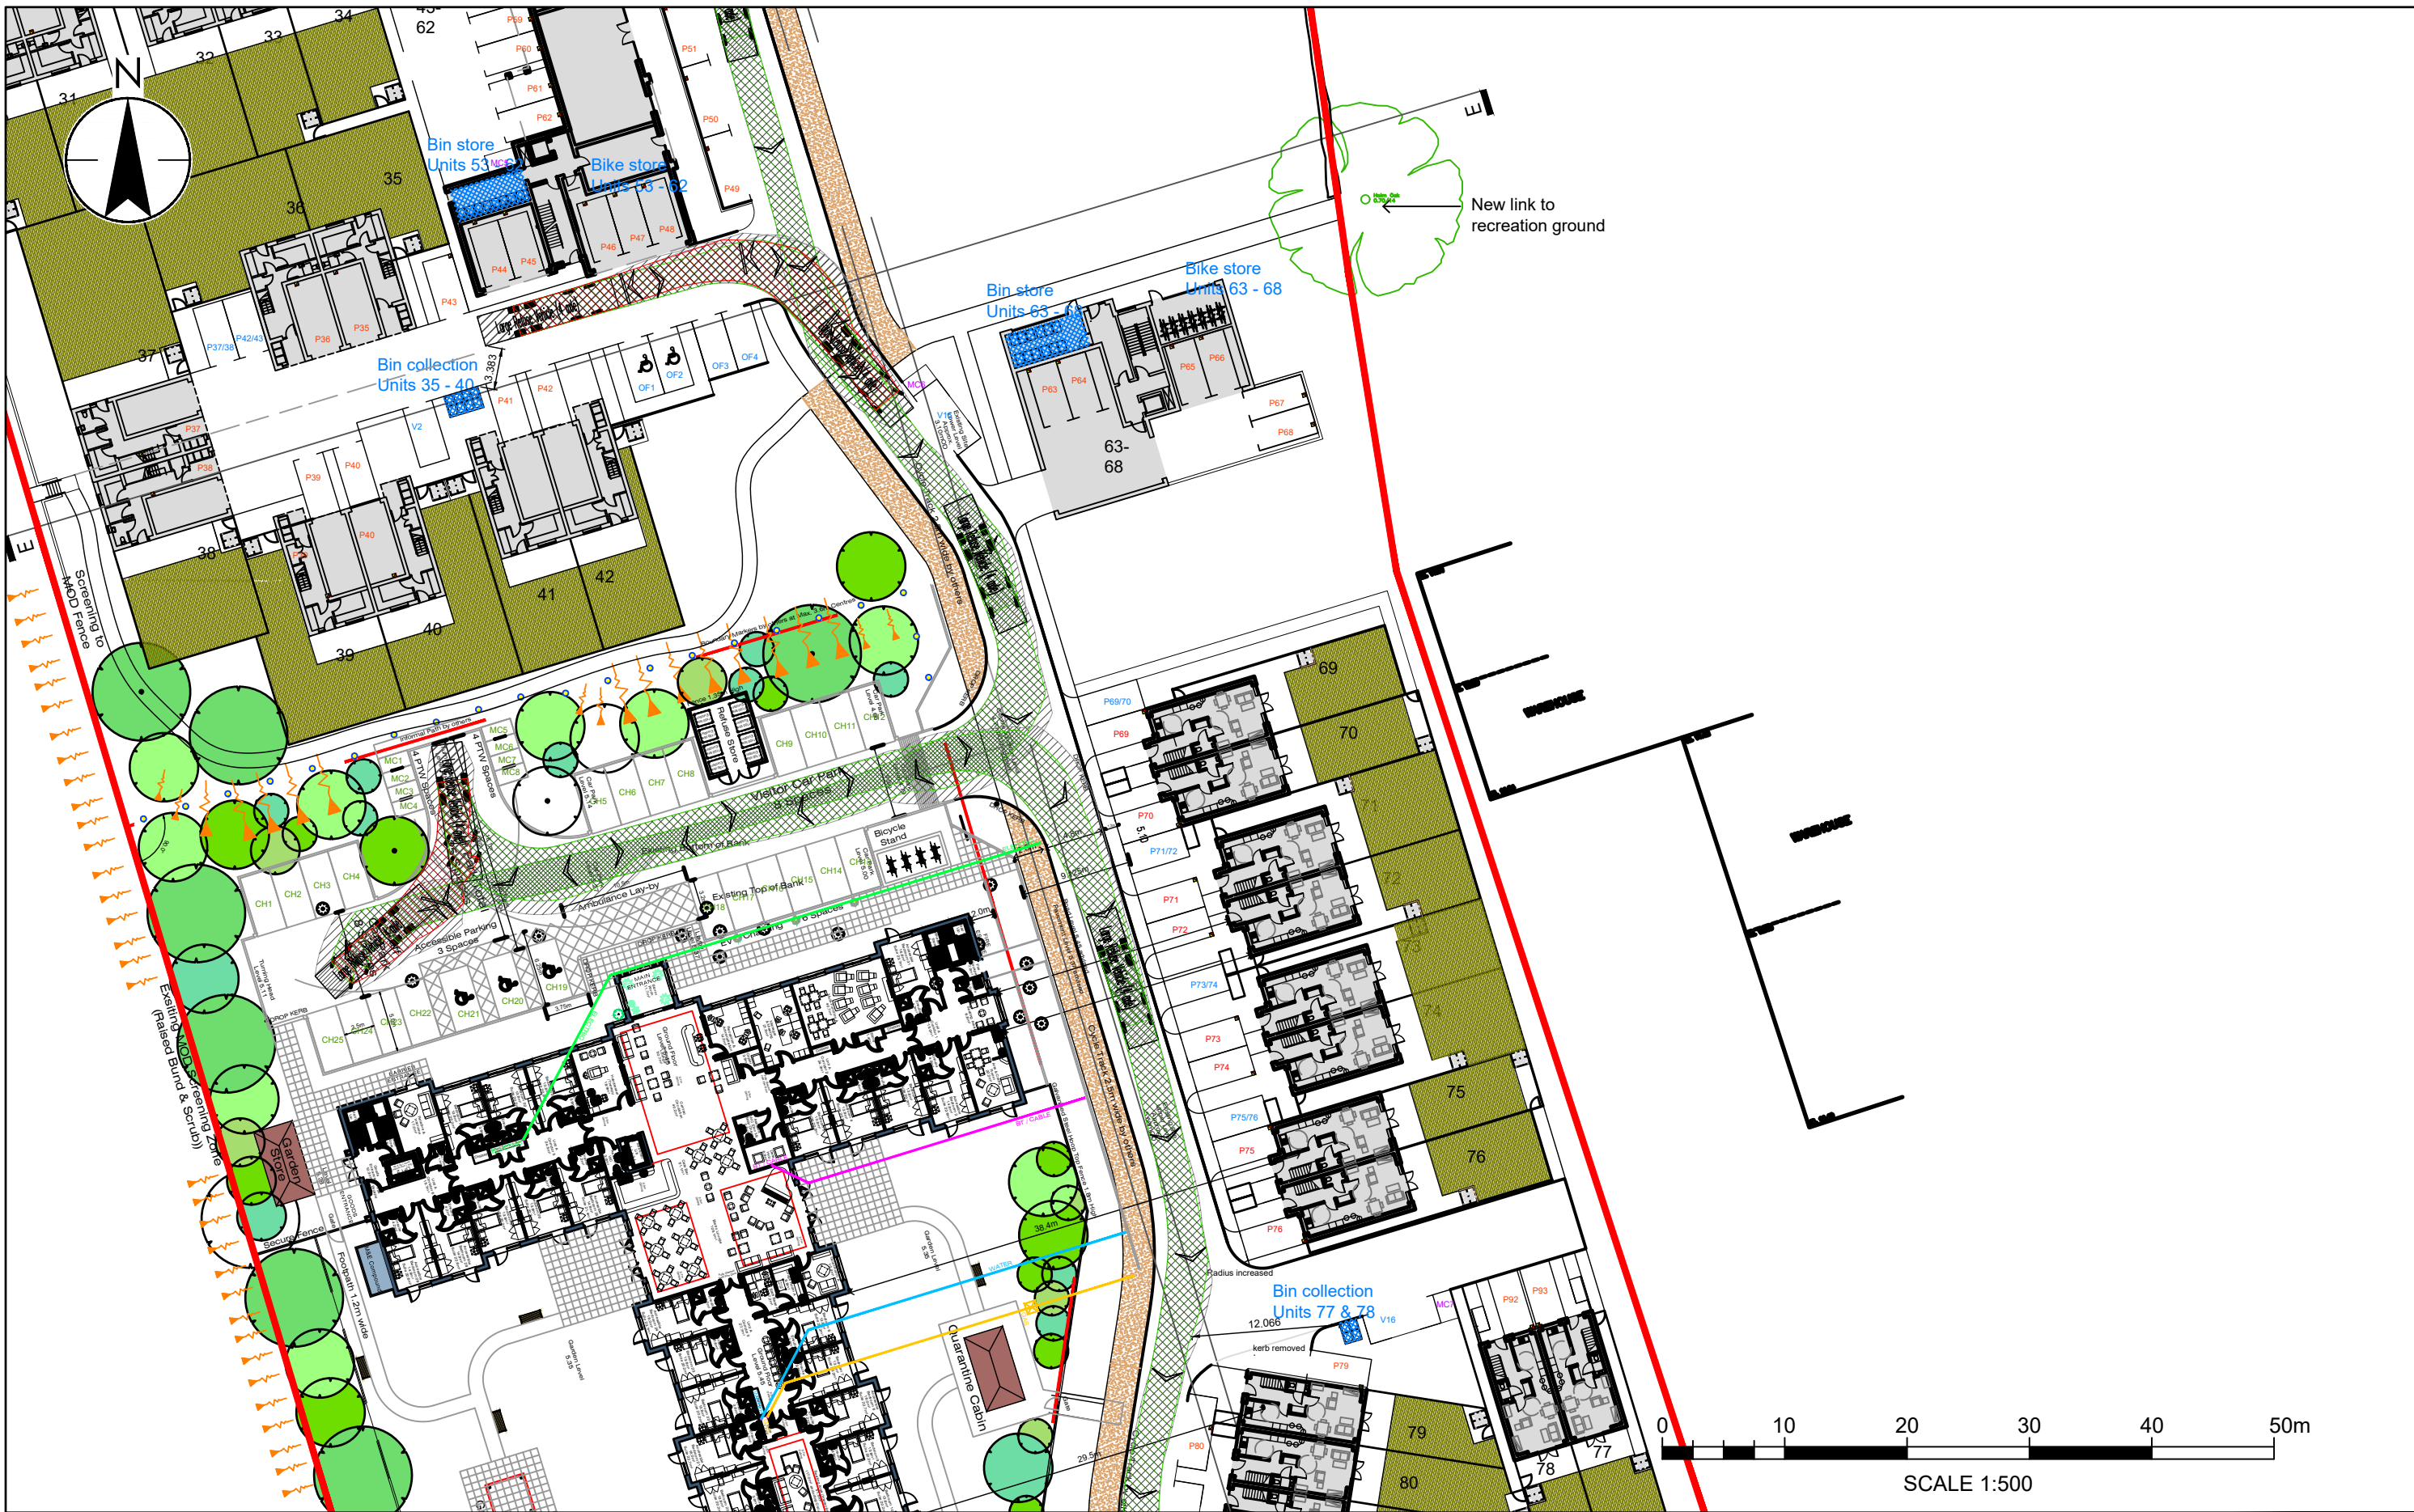

Stantec UK Limited
Unit 10, Connect 38, 1 Dover Place
Ashford
TN23 1FB
Tel: +44 1233 527 250
www.stantec.com/uk

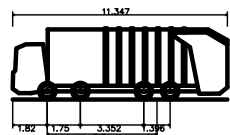

Large Refuse Vehicle (4 axle)
Overall Length 11.347m
Overall Width 2.500m
Overall Body Height 2.751m
Min Body Ground Clearance 0.304m
Track Width 2.500m
Lock to lock time 6.00s
Wall to Wall Turning Radius 11.330m

NOTES:

- DO NOT SCALE FROM THIS DRAWING
- UNITS OF THE DRAWING ARE IN METRES
- BASED ON THE MASTER PLAN SENT BY GRAHAM MADIGAN ON 26.01.2024

S2 FOR INFORMATION

Client/Project:
RODDY NEW HOMES CONSTRUCTION LTD

BOUNDARY ROAD,
HYTHE

Project No.:
332410937

Title
VEHICLE TRACKING - 11.3M
REFUSE VEHICLE

Revision: P01	Date: 2024.01.30	Drawing No. 006
------------------	---------------------	--------------------

