



Unit F Kingsmead

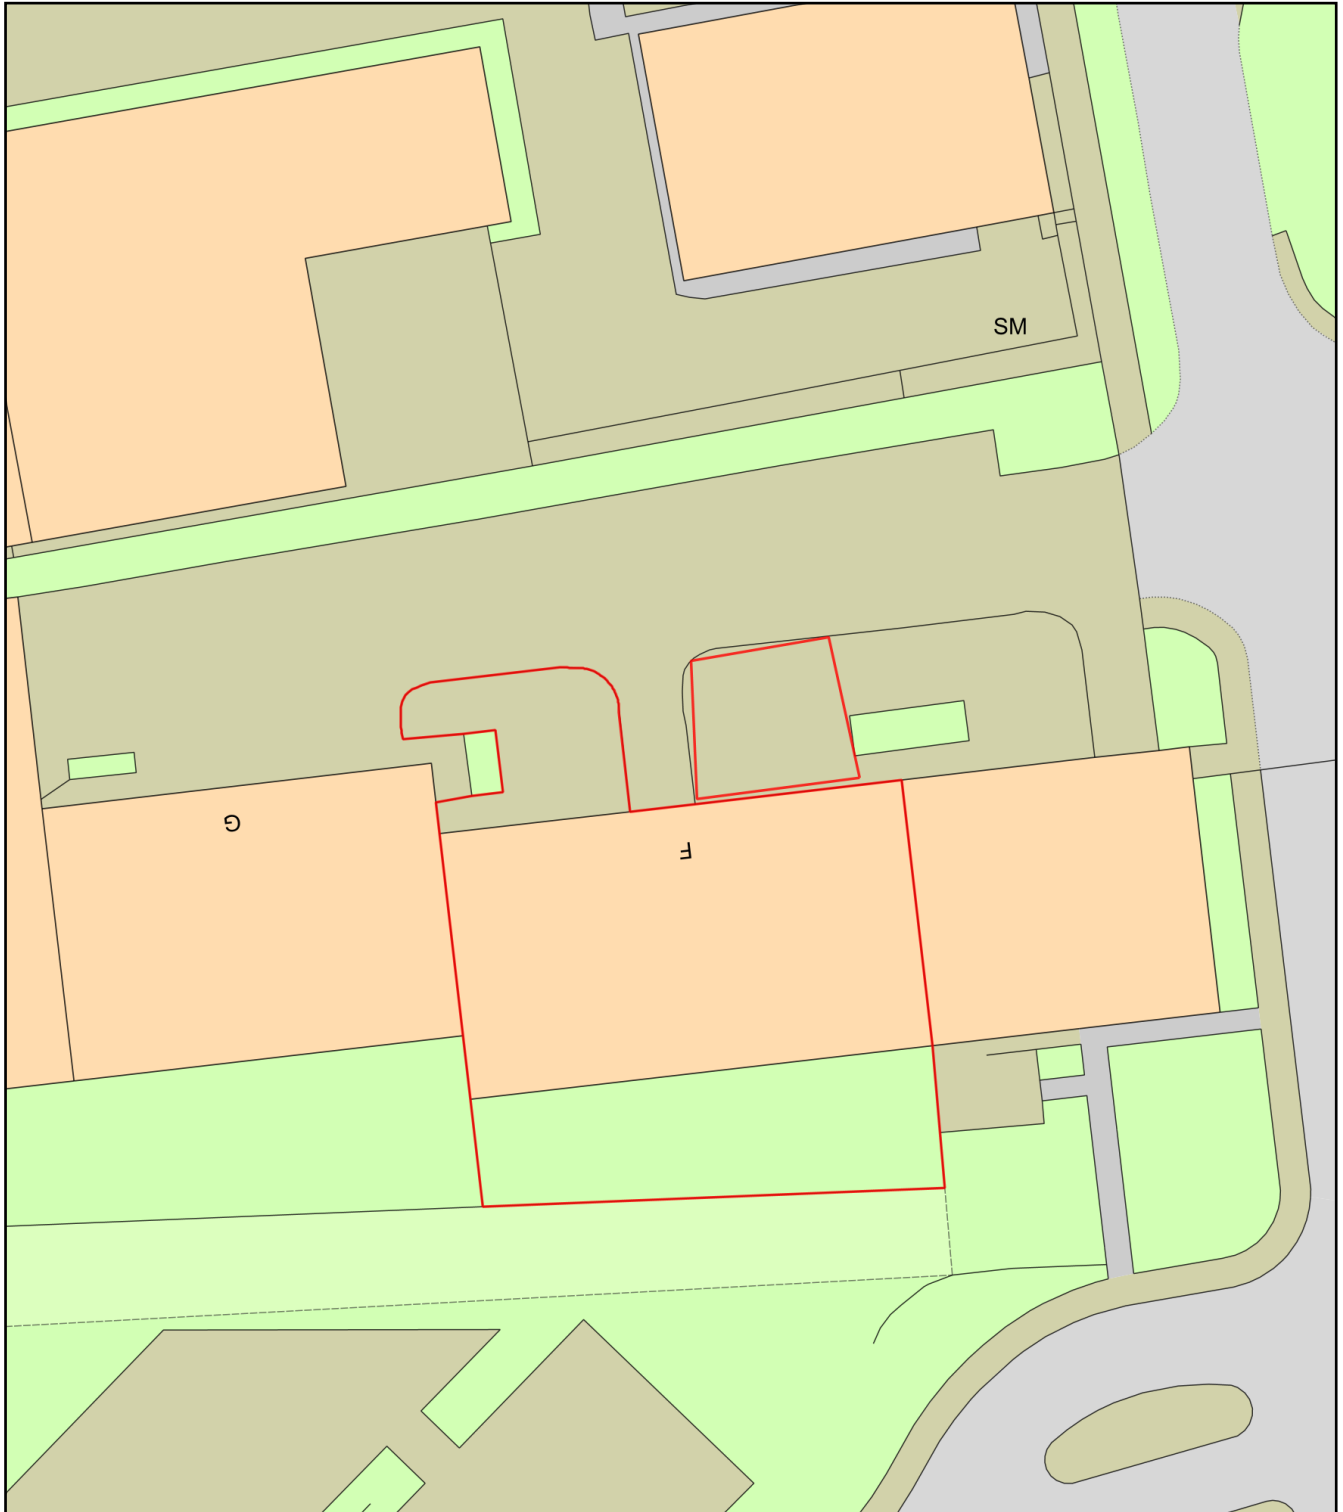

0 20
Metres

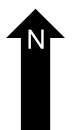

Plan Produced for: Angela Boyle

Date Produced: 28 Mar 2024

Plan Reference Number: TQRQM24088105750887

Scale: 1:500 @ A4