


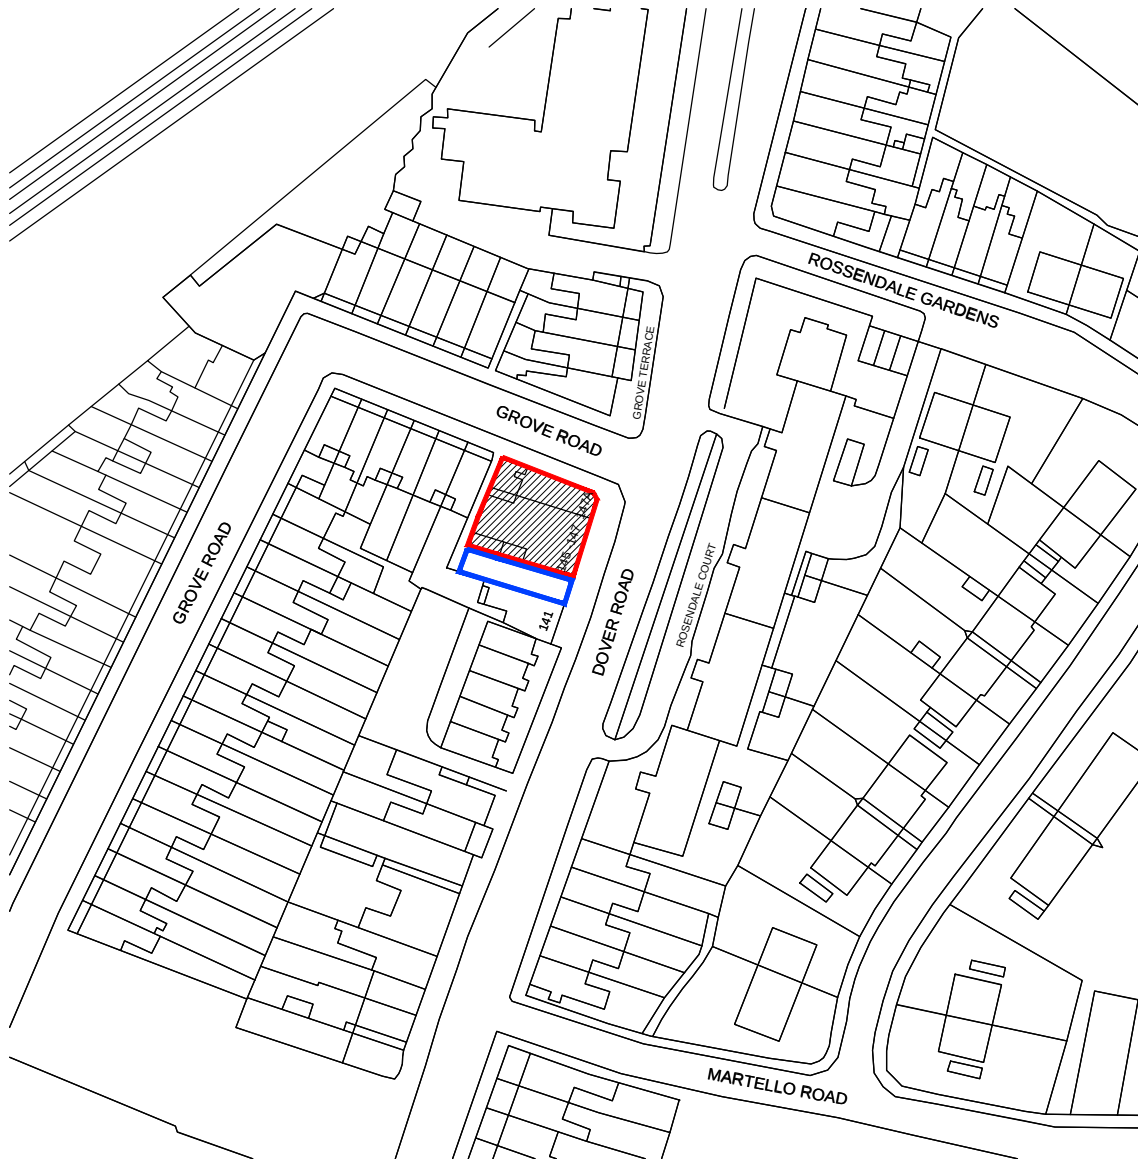

© Crown copyright and database rights 2023 Ordnance Survey 100054135

Location Plan

Scale 1:1250

B	27/03/2024	Site boundary line has been amended as per the planning officer's comments.
A	04/02/2024	Note added
REV.	DATE	DESCRIPTION

PROJECT: External staircase to first floor re-location,
a new entrance to be created @
145-147 Dover Road, Folkestone, CT20 1NS

DRAWING TITLE: Location Plan

SCALE:	1:1250	DATE:	Nov. 2023
DRAWN BY:		CAD Ref No. :	145-147 DOVER ROAD, FOLK
DRAWING No.	145-147 DR - F FIG01	A4	REV. A B

0246810 20 30 40 1:1250

