




Northern Elevation

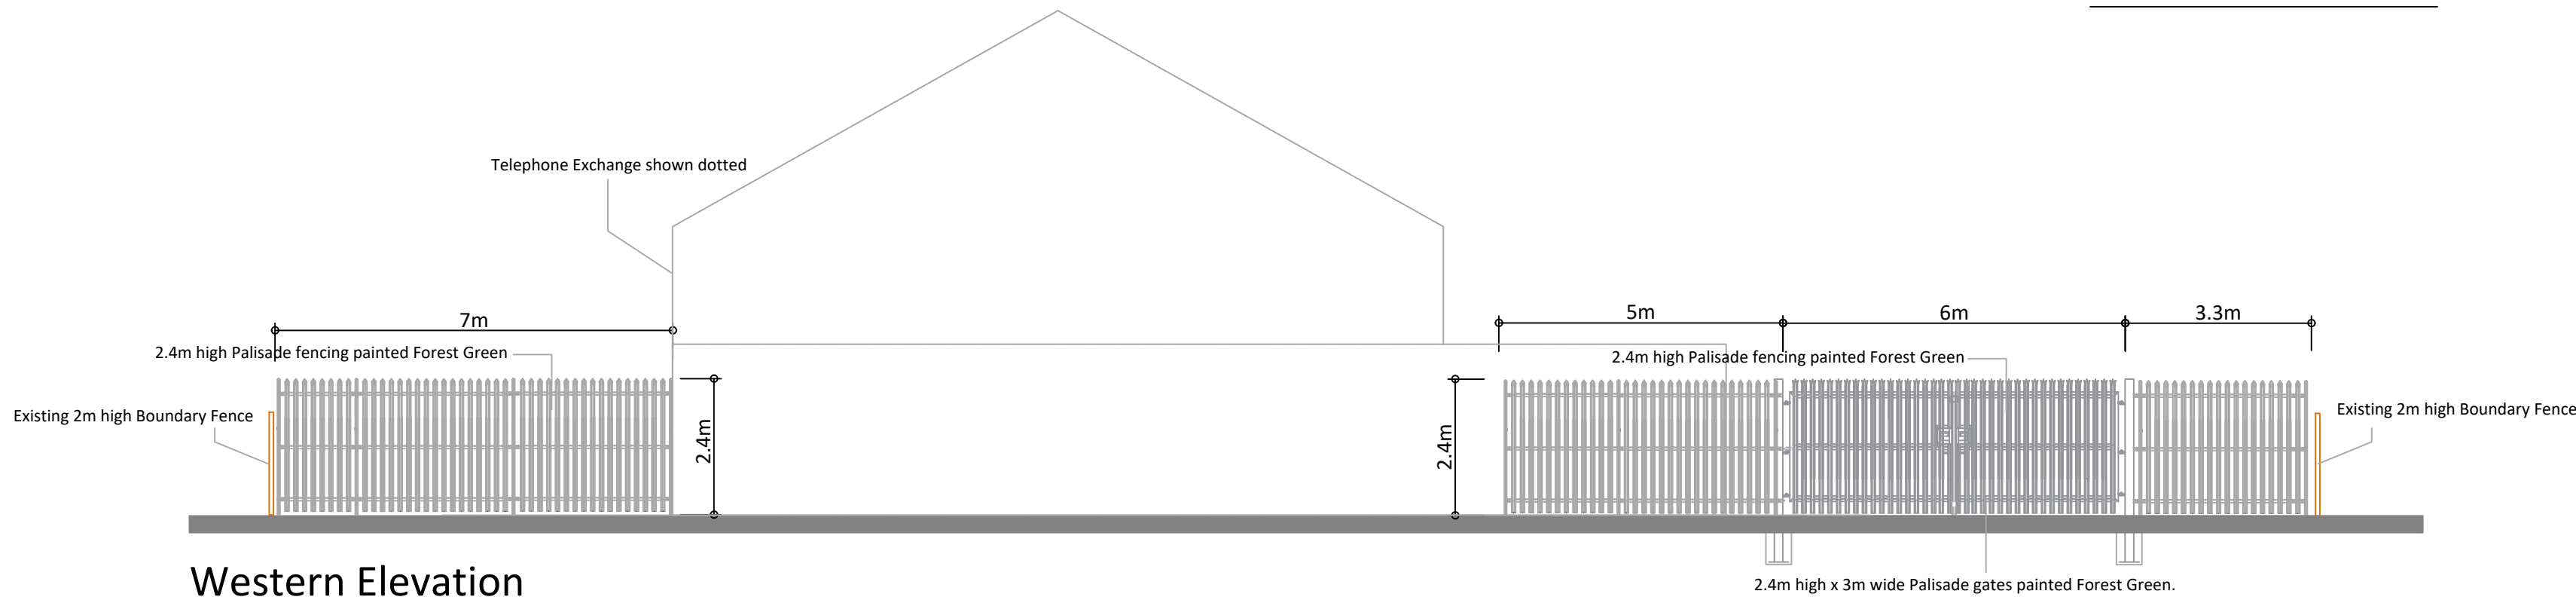


Western Elevation

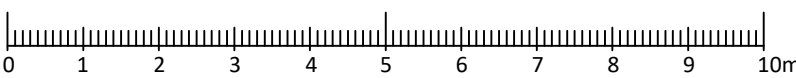

LYMINGE ATE

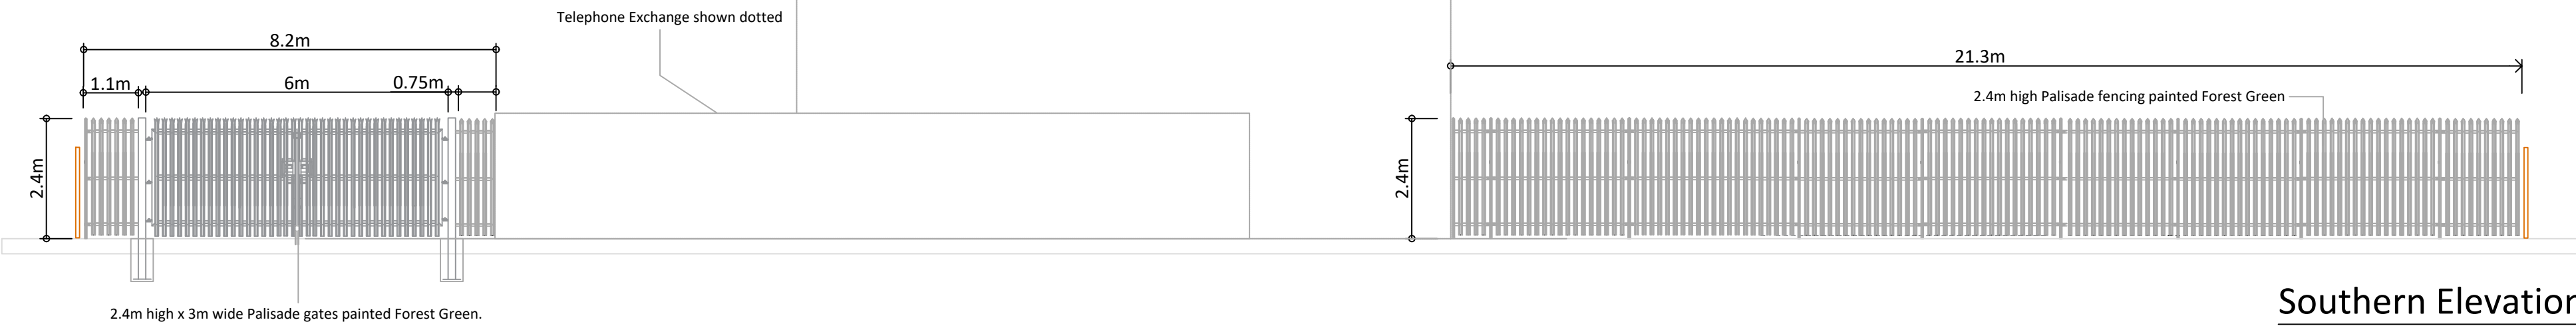

Southern Elevation

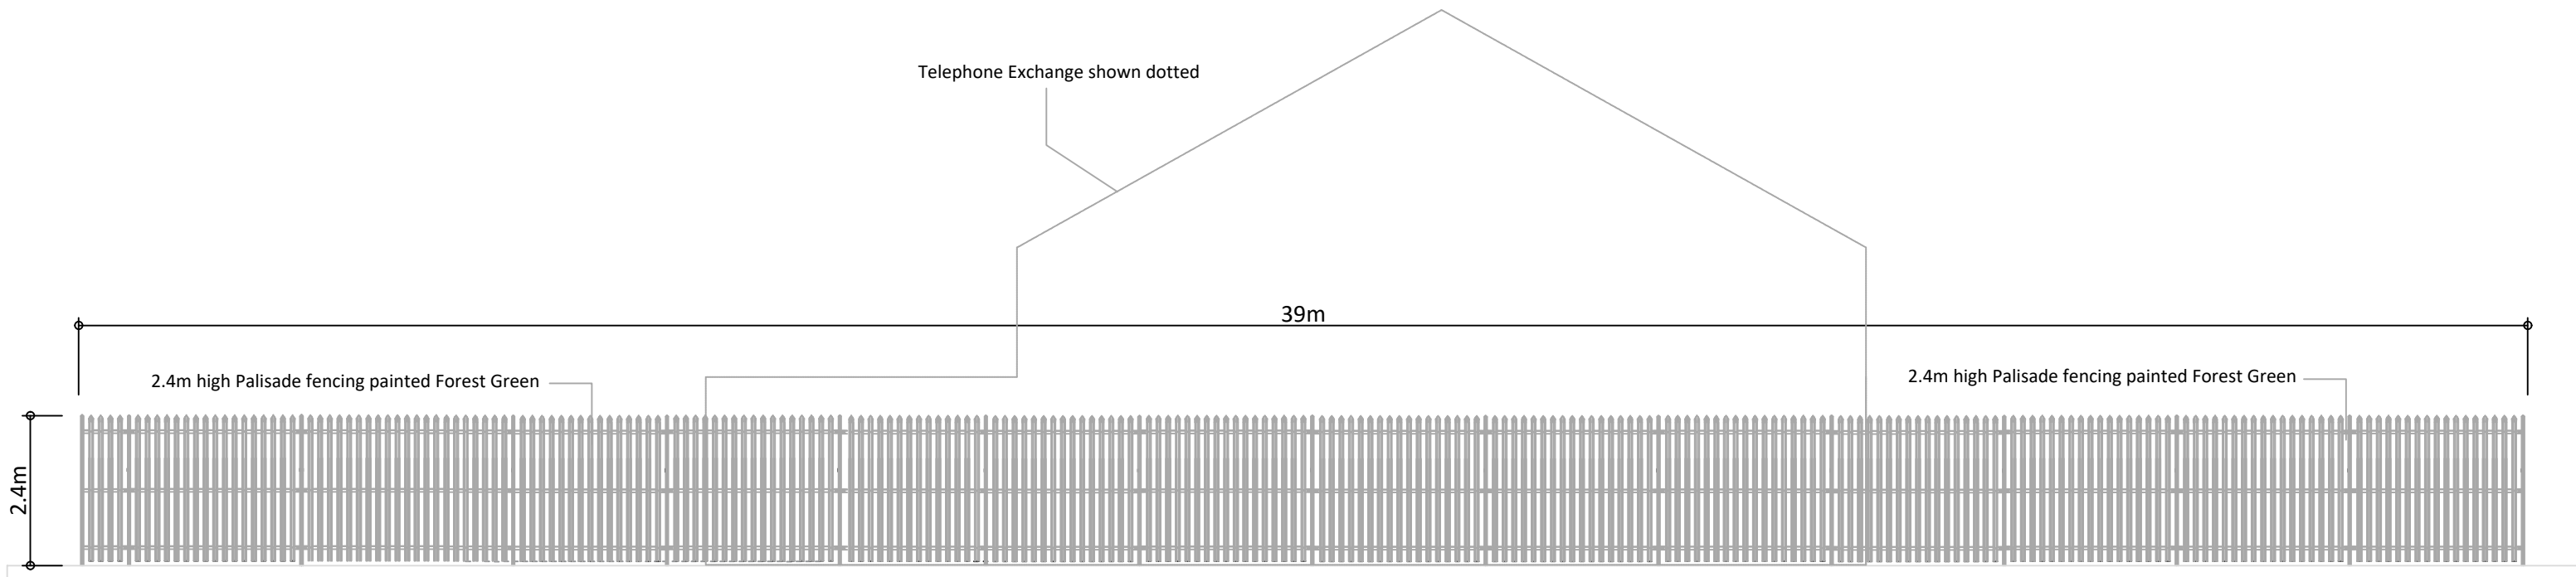

Eastern Elevation

PROJECT:	Openreach Civils Depot - K1109610	CLIENT:	Lyminge ATE
SITE:	Lyminge ATE		Canterbury Road,
TITLE:	003 - Block Plan		Lyminge,
SCALE:	1: 100 @ A1		Folkestone, Kent,
DRAWN BY:	WTH	CHECKED BY:	GS

BT

This drawing has been produced using a DWG purchased from Regus2Plan. Dimensions to be confirmed on site. The copyright of this drawing is the property of CBRE, without whose written consent, it may not be used, published or reproduced in any form.

CBRE