


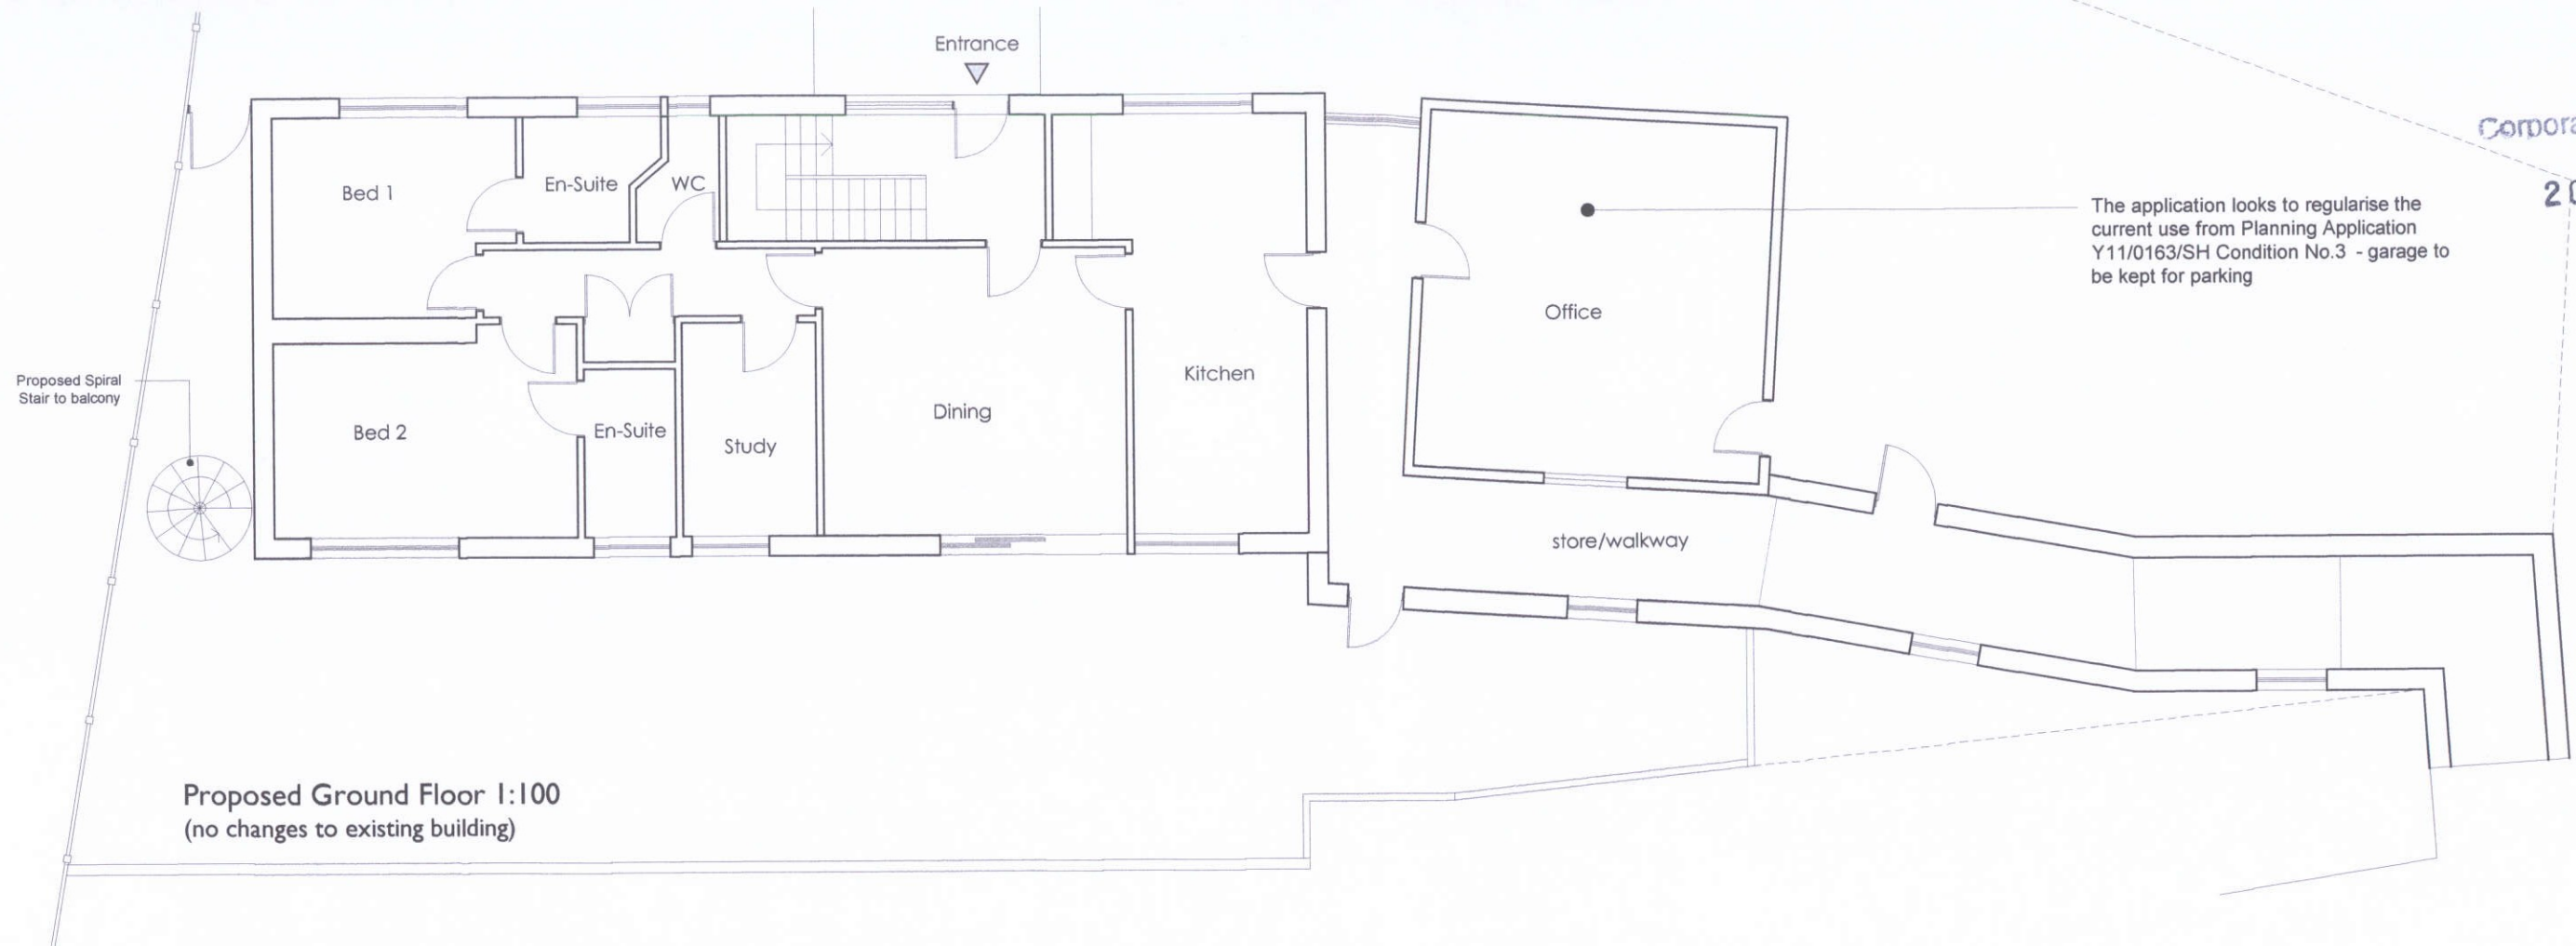

#### NOTES:

Do Not Scale.

Report all discrepancies, errors and omissions.

Verify all dimensions on site before commencing any work on site or preparing shop drawings.

All materials, components and workmanship are to comply with the relevant British Standards, Codes of Practice, and appropriate manufacturers recommendations that from time to time shall apply.

For all specialist work see relevant drawings.

This drawing and design are copyrighted

| Rev | Date | Description |
|-----|------|-------------|
|     |      |             |

Scale  
1:100

Date  
01.11.17

Mr & Mrs Sander

Athenree- Cliff Road -Hythe - Kent CT21 5XW

0 1 2 3 4 5M

Drawing Number

Revision

15