



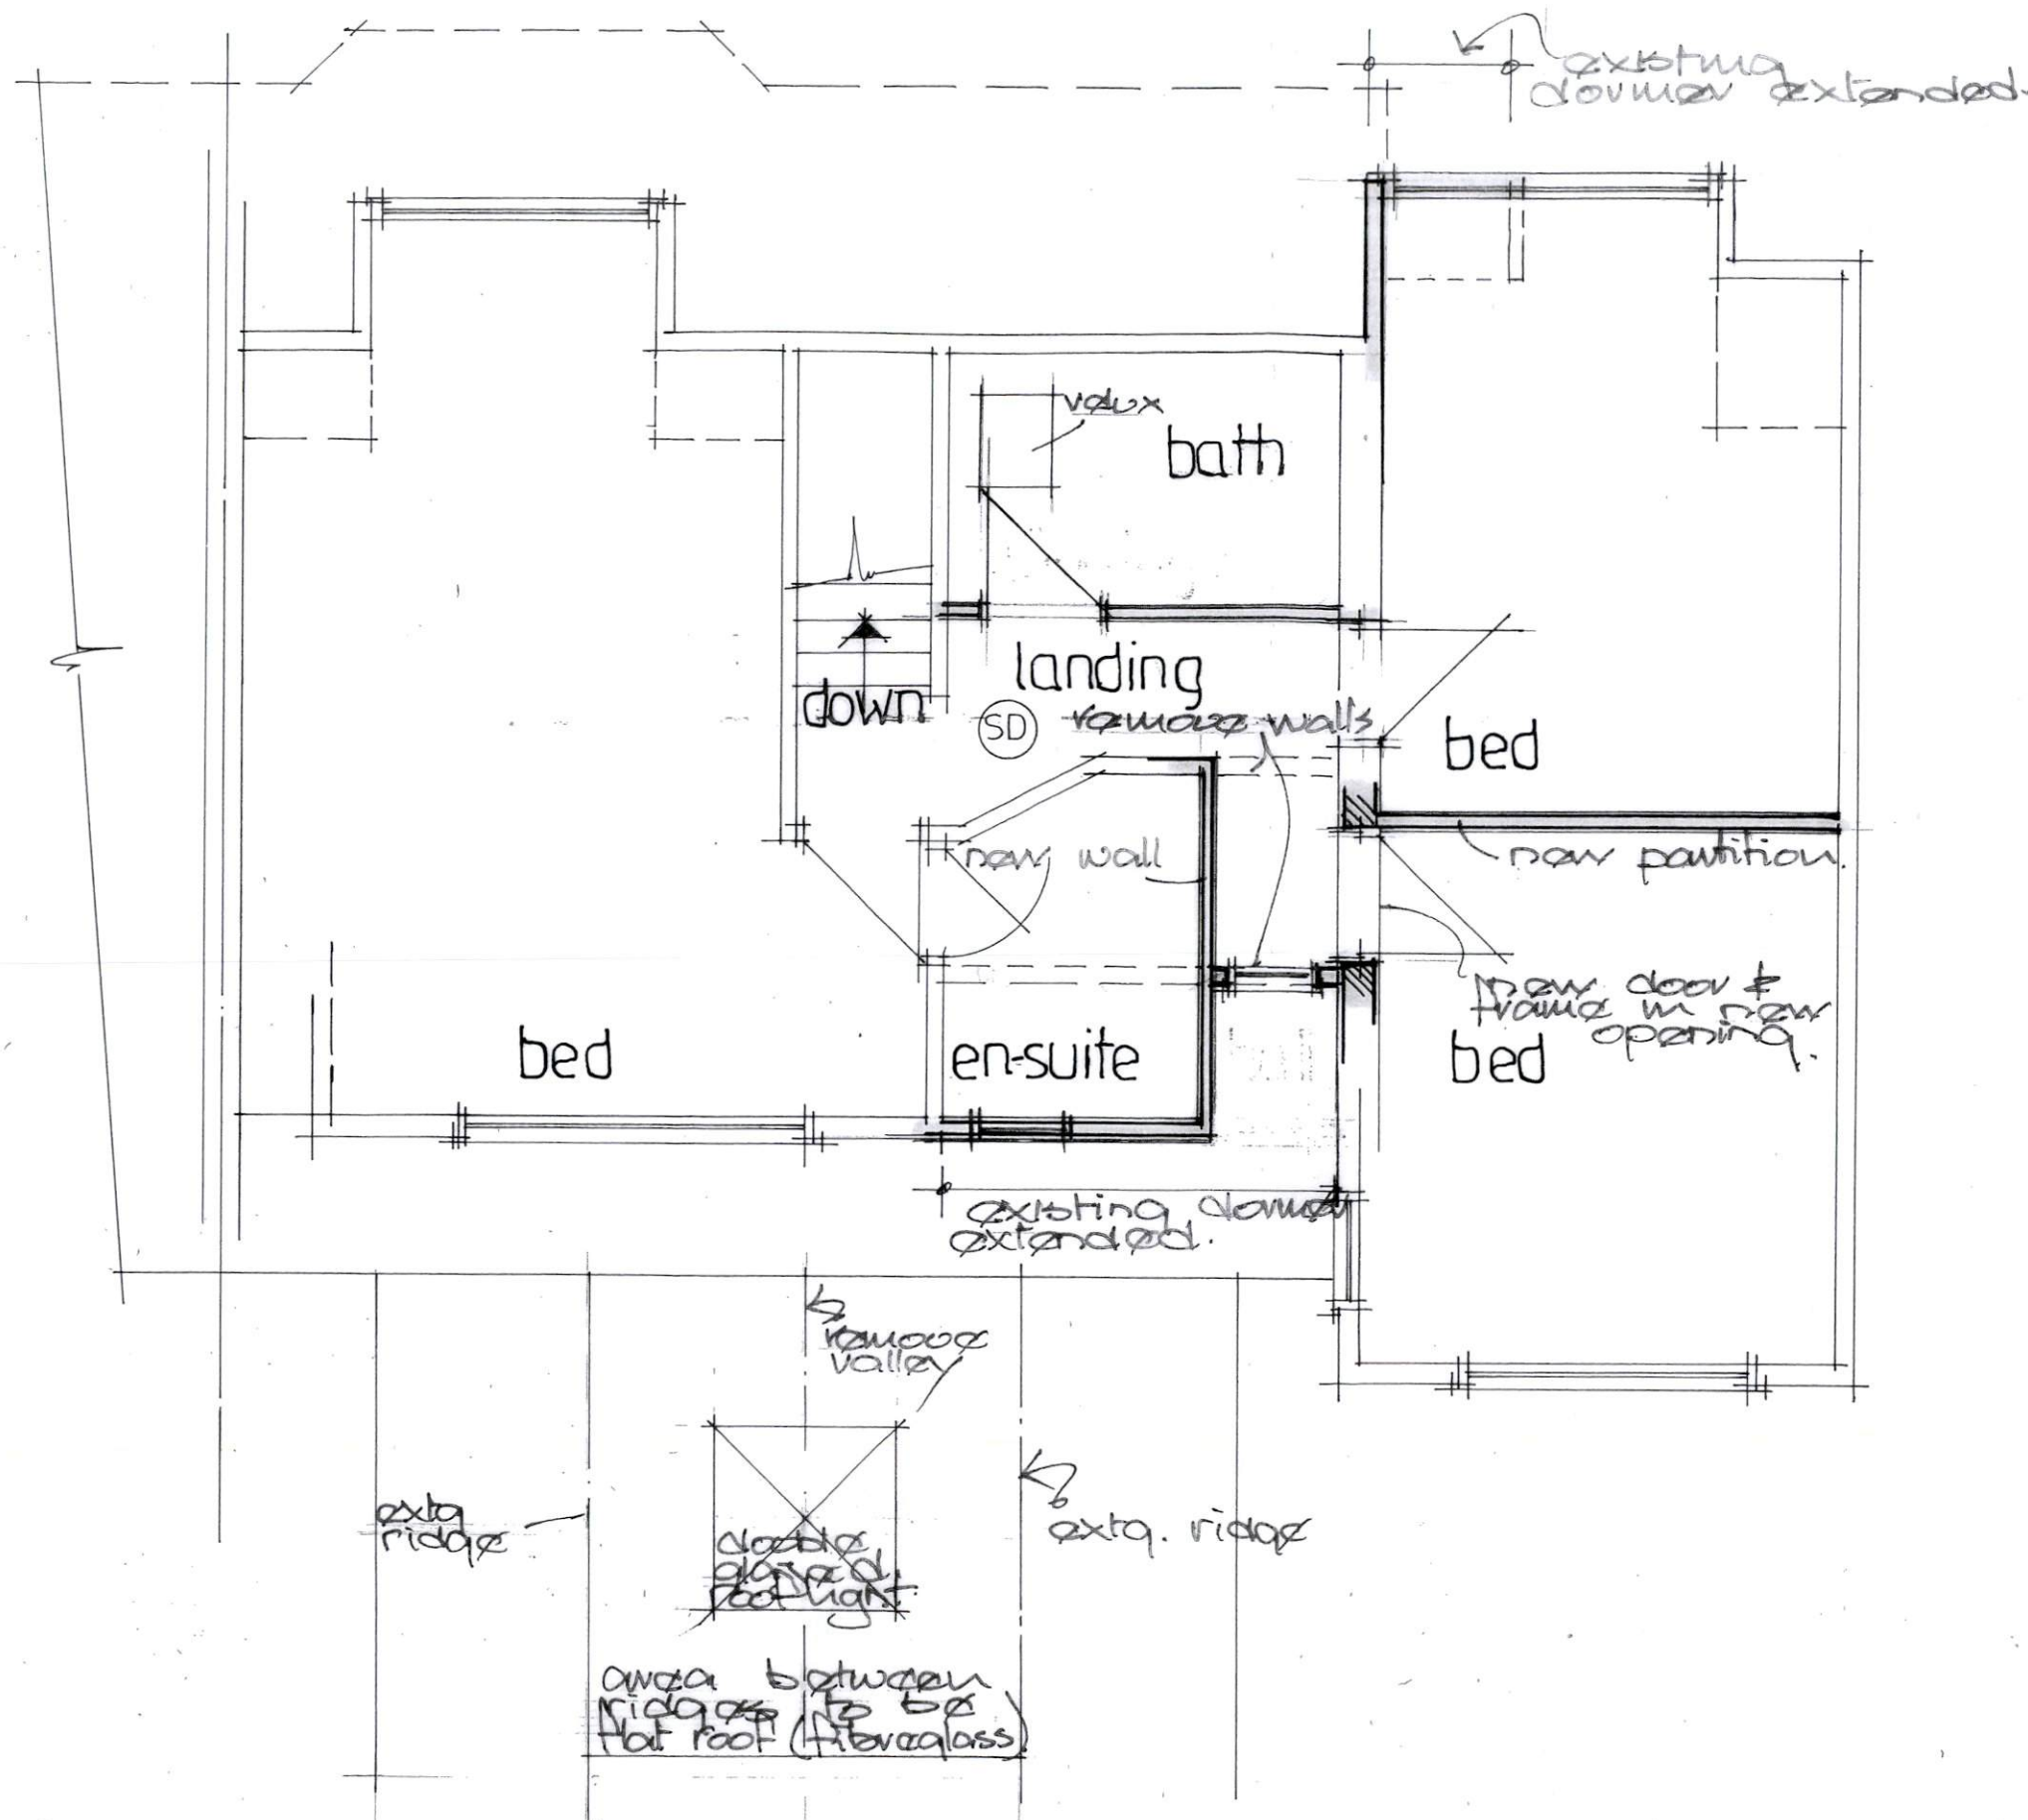

first floor plan 1:50

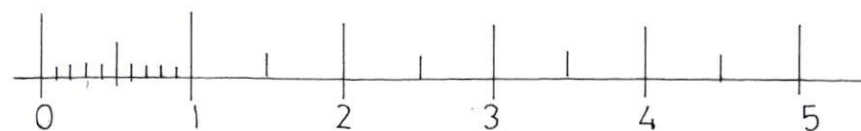

proposed alterations to:-
54, HIGHRIDGE
SEABROOK
FOLKESTONE, KENT.
DS/2428/5