

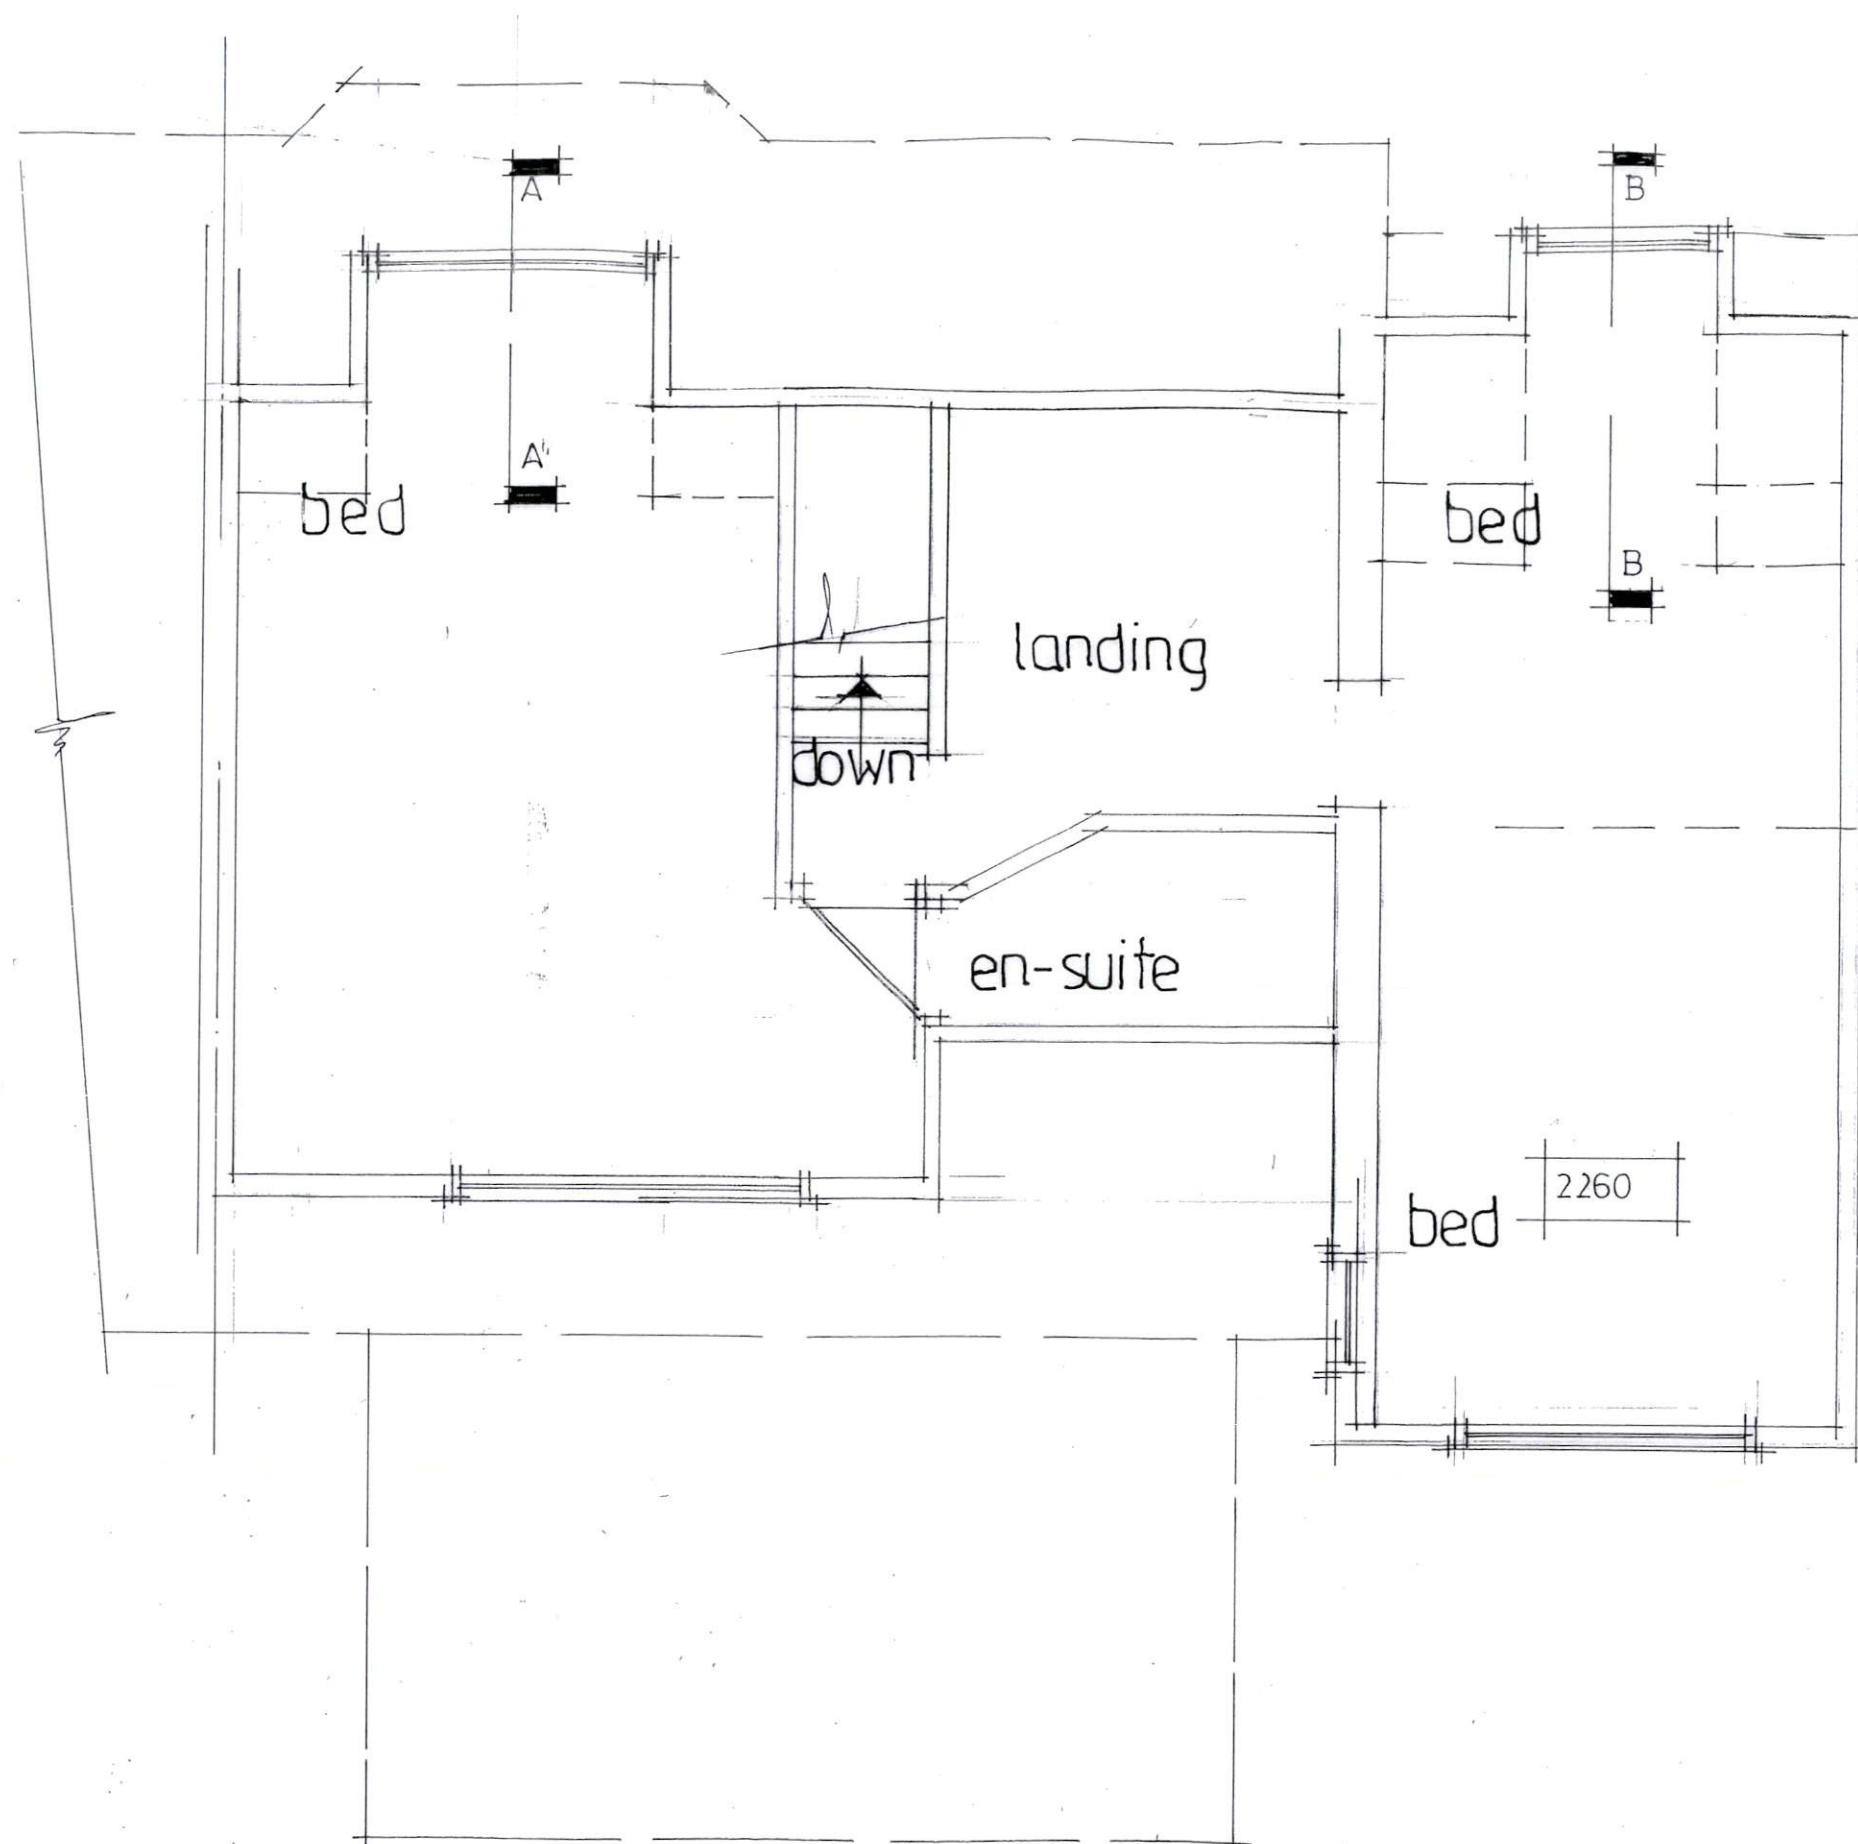


21 MAR 2024

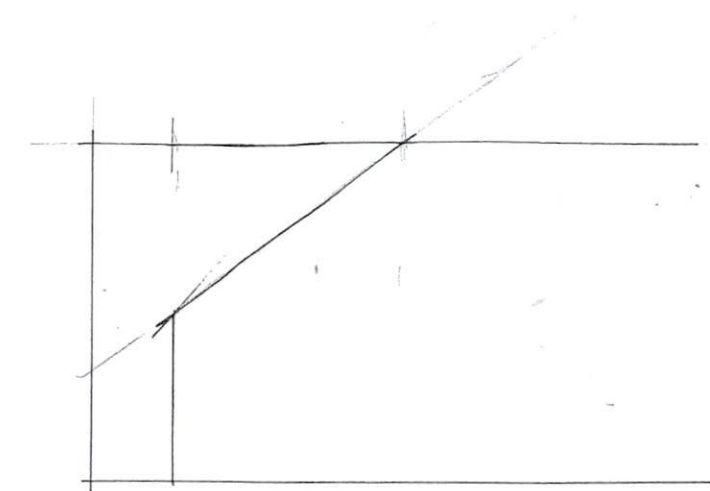


FIRST FLOOR PLAN

1:50

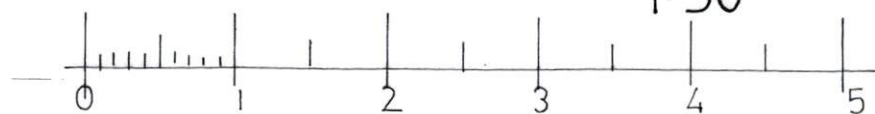

SECTION B-B

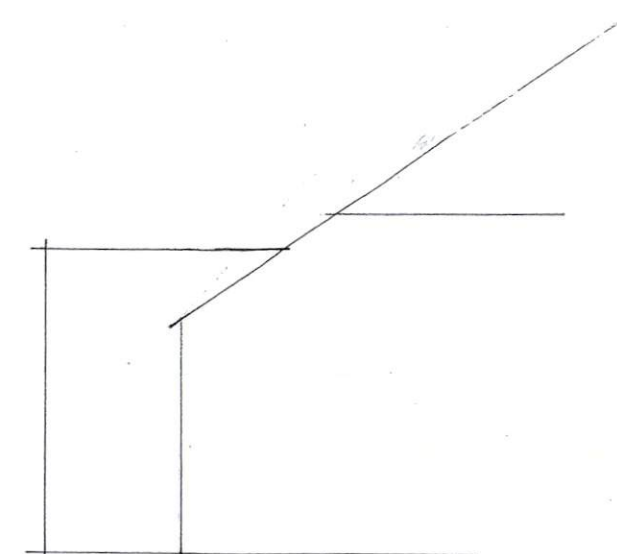

SECTION A-A

existing details
54, HIGHRIDGE,
SEABROOK,
FOLKESTONE, KENT
DS/2428/2