



Approved Post Office

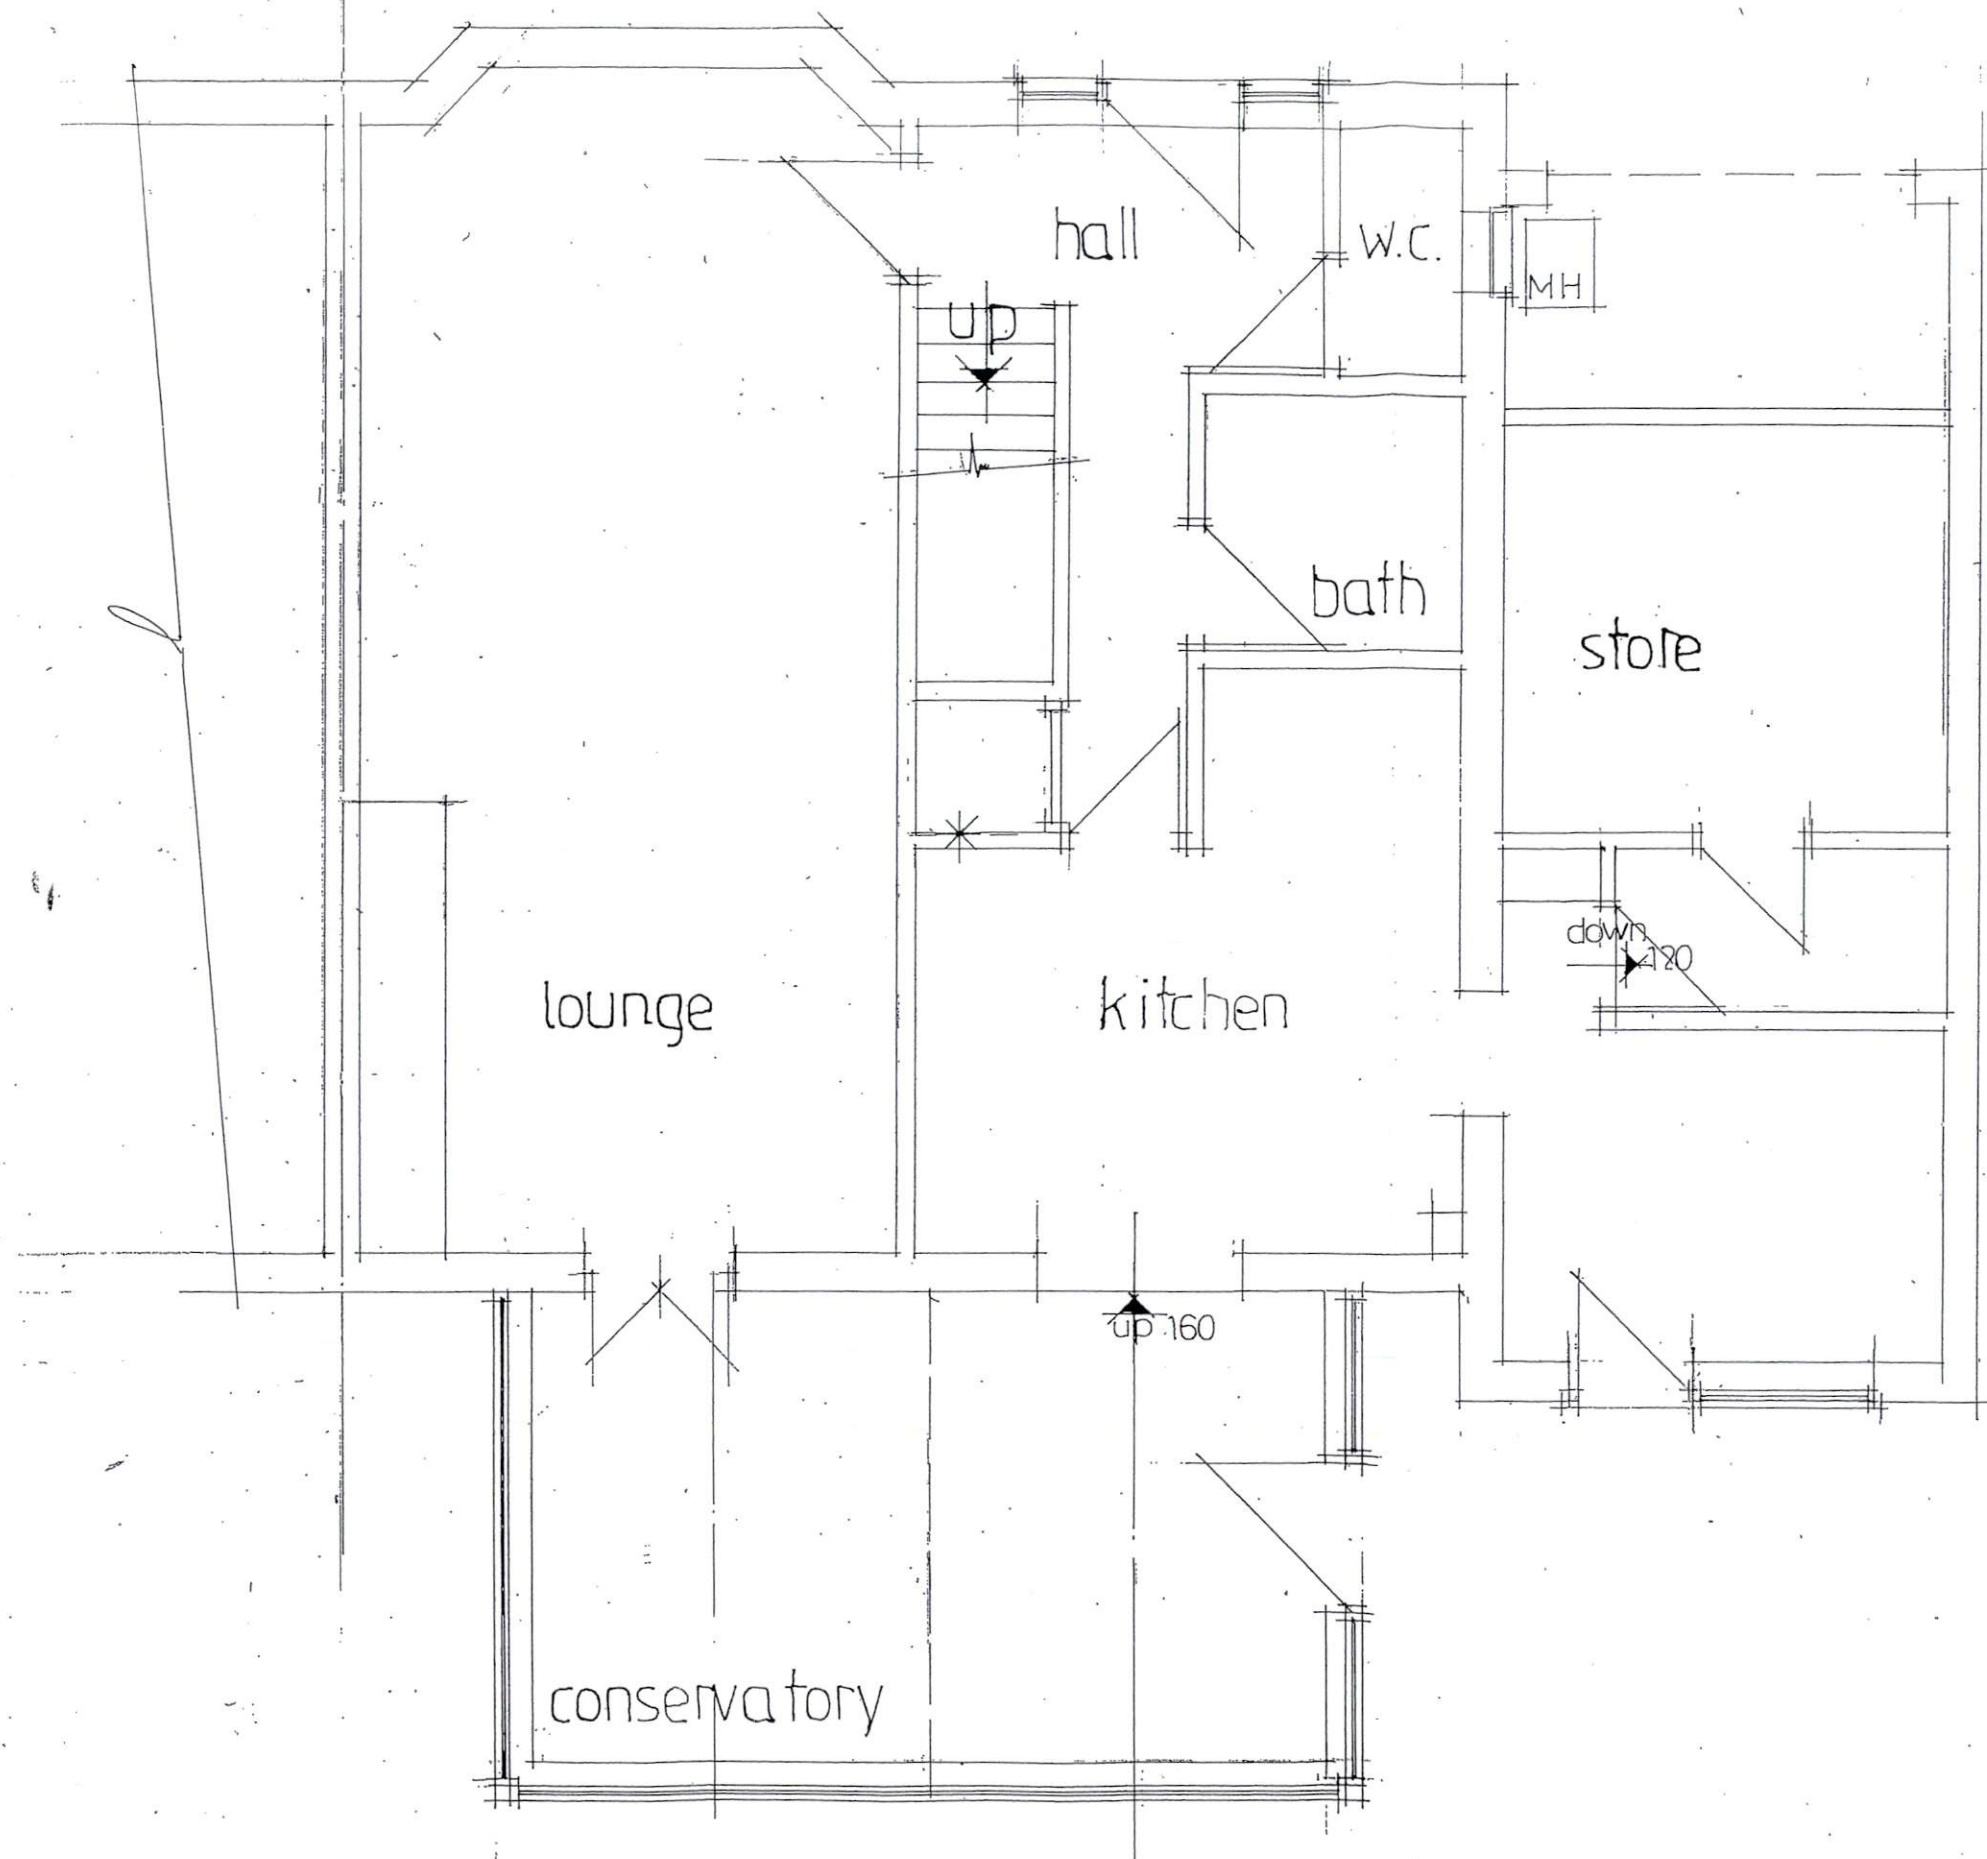

GROUND FLOOR PLAN

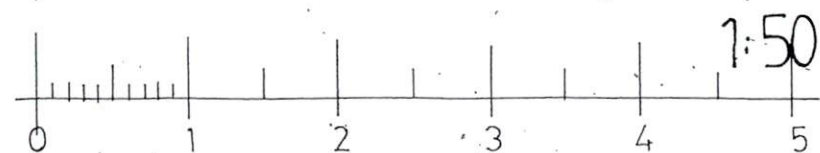

for :- Mr & Mrs TOWELL

existing details

54, HIGHRIDGE,
SEABROOK,
FOLKESTONE, KENT

DS/2428 /1