



121 MAR 2024

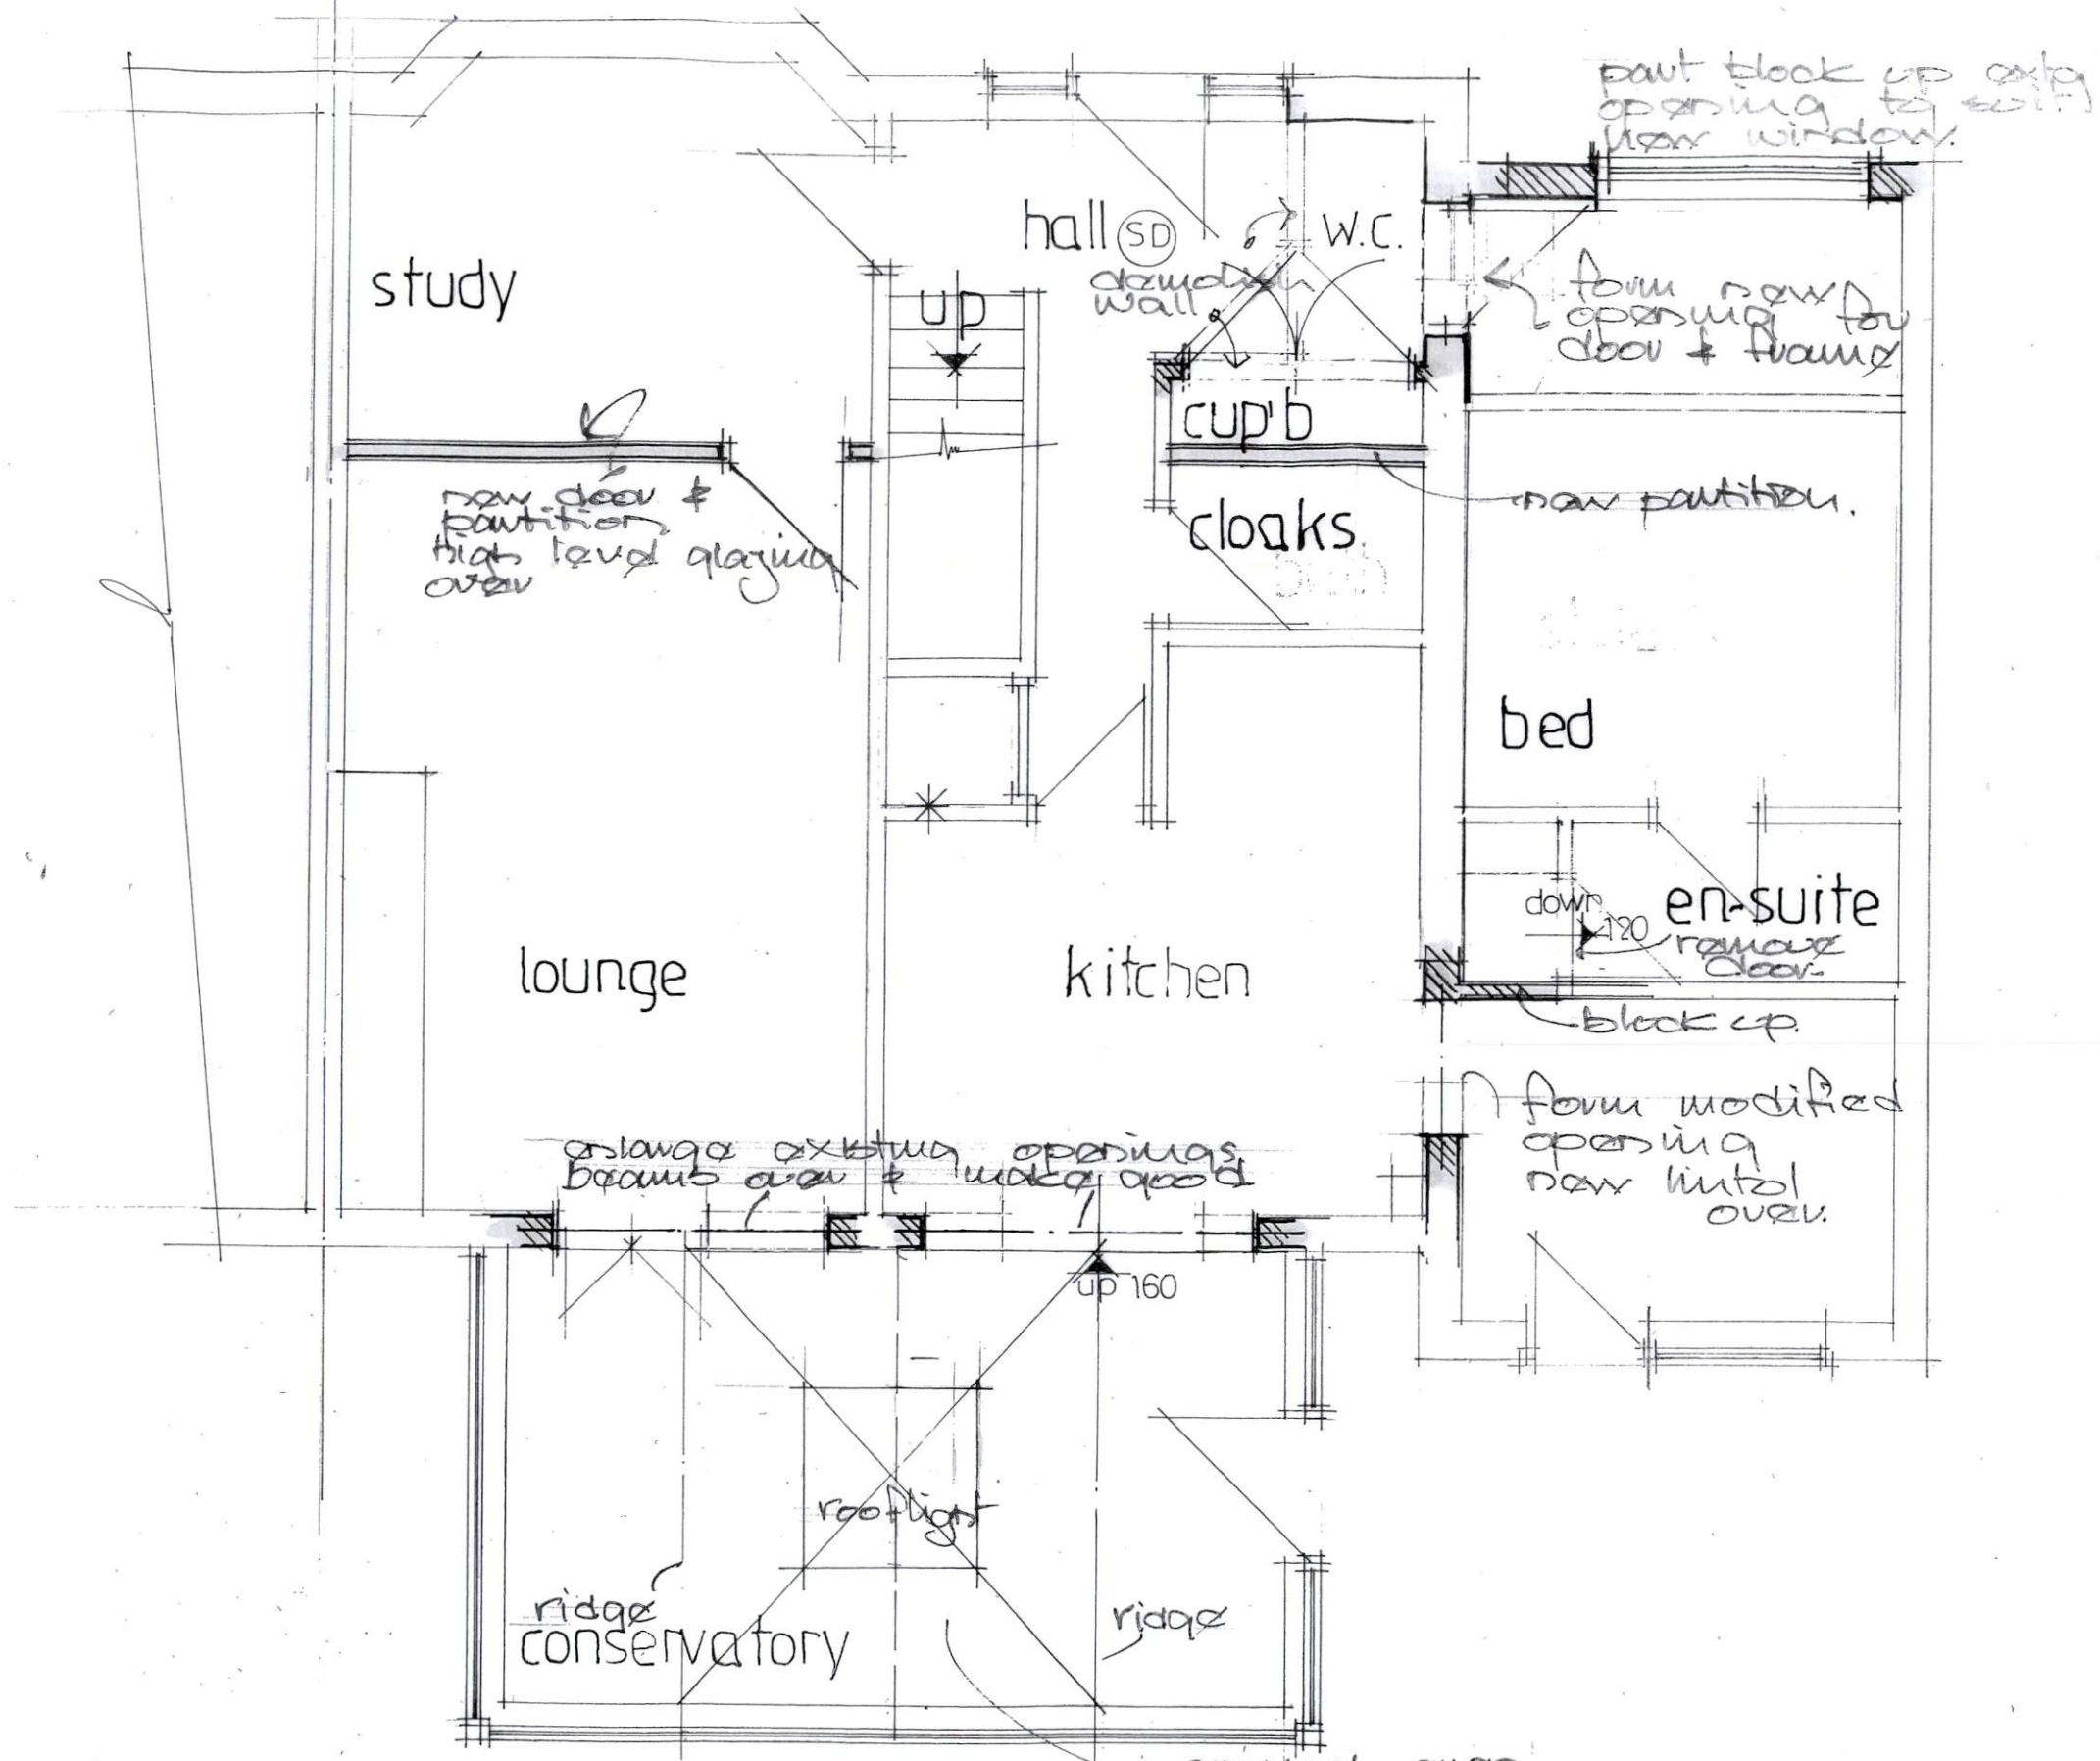

GROUND FLOOR PLAN

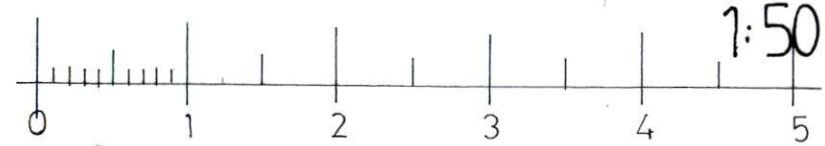

for:-Mr & Mrs TOWELL

proposed details  
54, HIGHRIDGE,  
SEABROOK,  
FOLKESTONE, KENT  
DS/2428 / 4