




For continuation refer to inset below

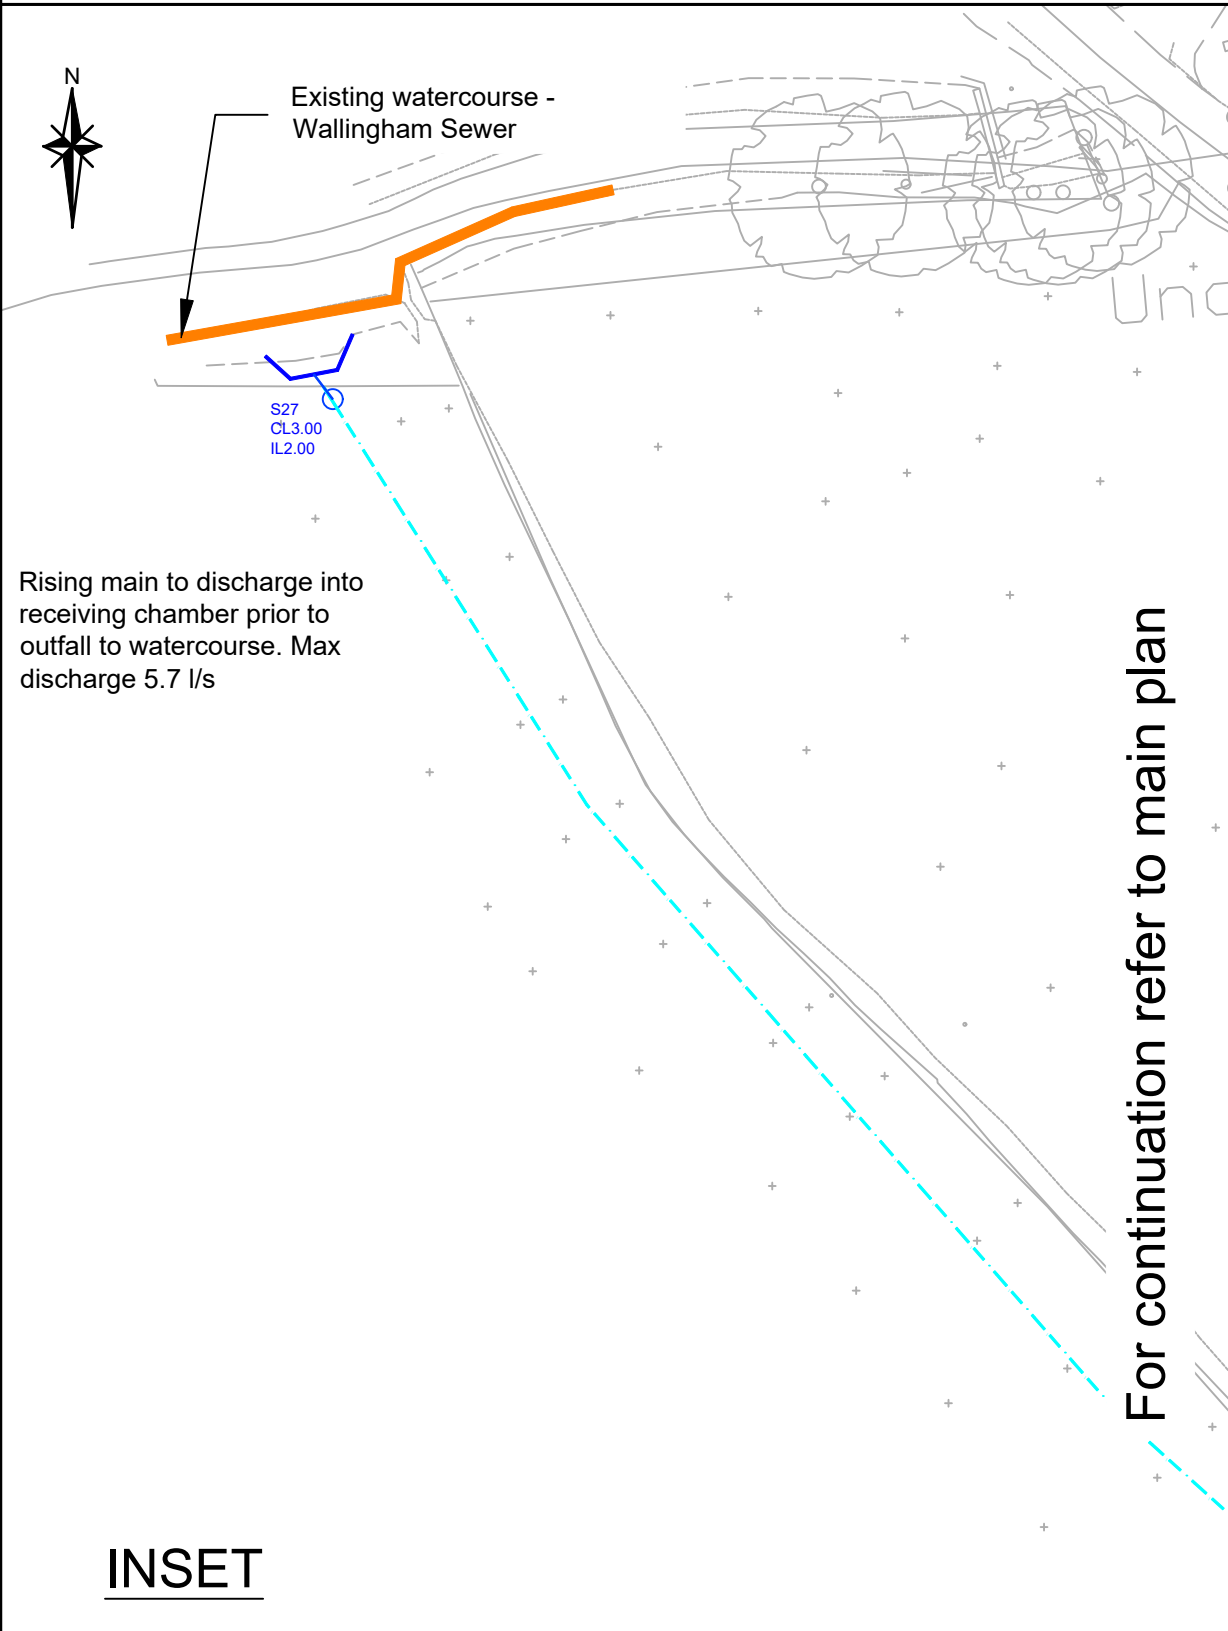

For continuation refer to main plan

NOTES

1. Do not scale from this drawing.

2. All dimensions are in metres unless stated otherwise.

3. Topographical survey has been provided by others. C&A accept no responsibility for any inaccuracies.

KEY

Proposed surface water sewer and manhole

Wallingham Sewer

Proposed attenuation tank. Exact configuration to be confirmed at detailed design

Proposed surface water rising main

E

Site Layout updated

GW

TSH

GAC

Mar 24

D

Site Layout updated

GW

TSH

GAC

Feb 24

C

Private surface water pump details added

GW

TSH

GC

Feb 24

B

Wetland adjusted to provide space for path.

TH

TSH

GC

Jan 24

A

Connection point for self build plots added.

TH

TSH

GC

Sept 23

Rev

Amendments

Drn

Chk

App

Date

Issued by

Landmark House

Station Road

Heak

Hampshire

RG27 9HA

01256 638420

enquiries@ca-uk.com

www.ca-uk.com

Park House

East Mallard Trust Estate

Bradbourne Lane

Aylesford

Kent

ME20 6AN

01732 448120

Job Title

Land at Ashford Road
New Romney

Drawing Title

Proposed Surface Water
Drainage Strategy

Client

Pentland Homes

Scale

1:500@A1

Date

Sept 23

Designed

TSH

Drawn

TH

Checked

TSH

Approved

GAC

Job No

22-095

Drawing No

22-095-1001

Rev

E