




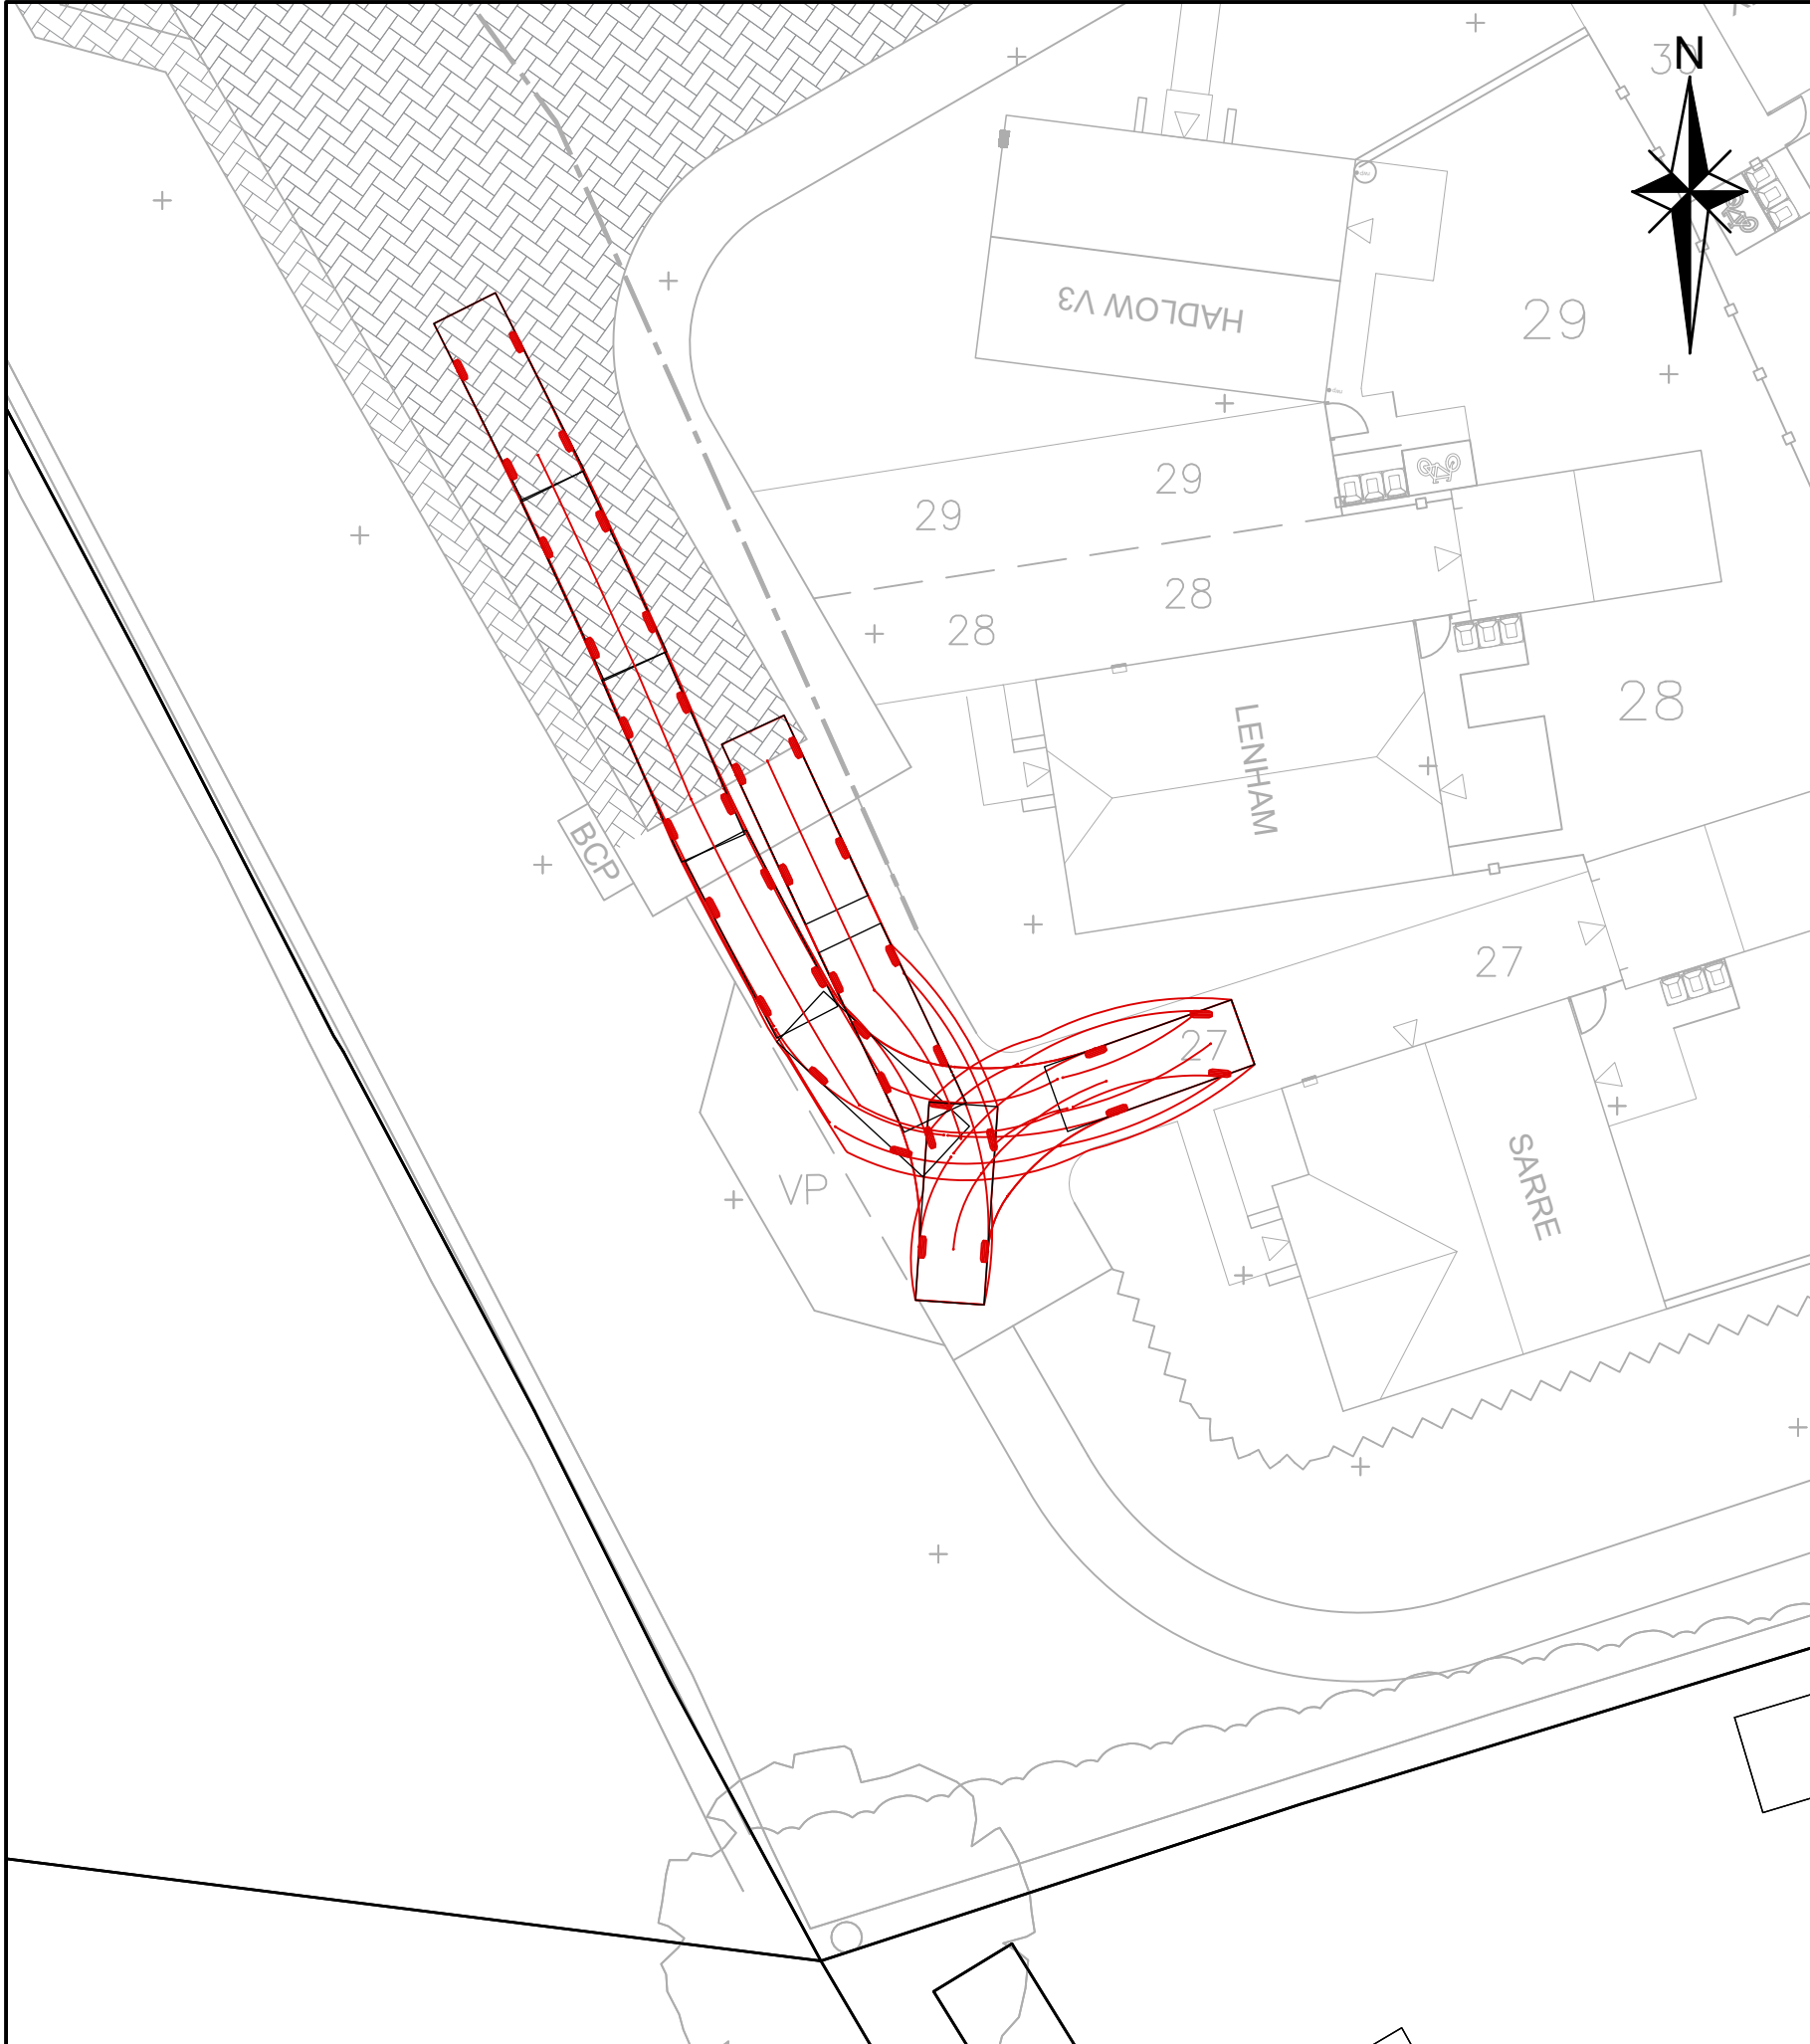

Plot 27 Parking 1:200 scale

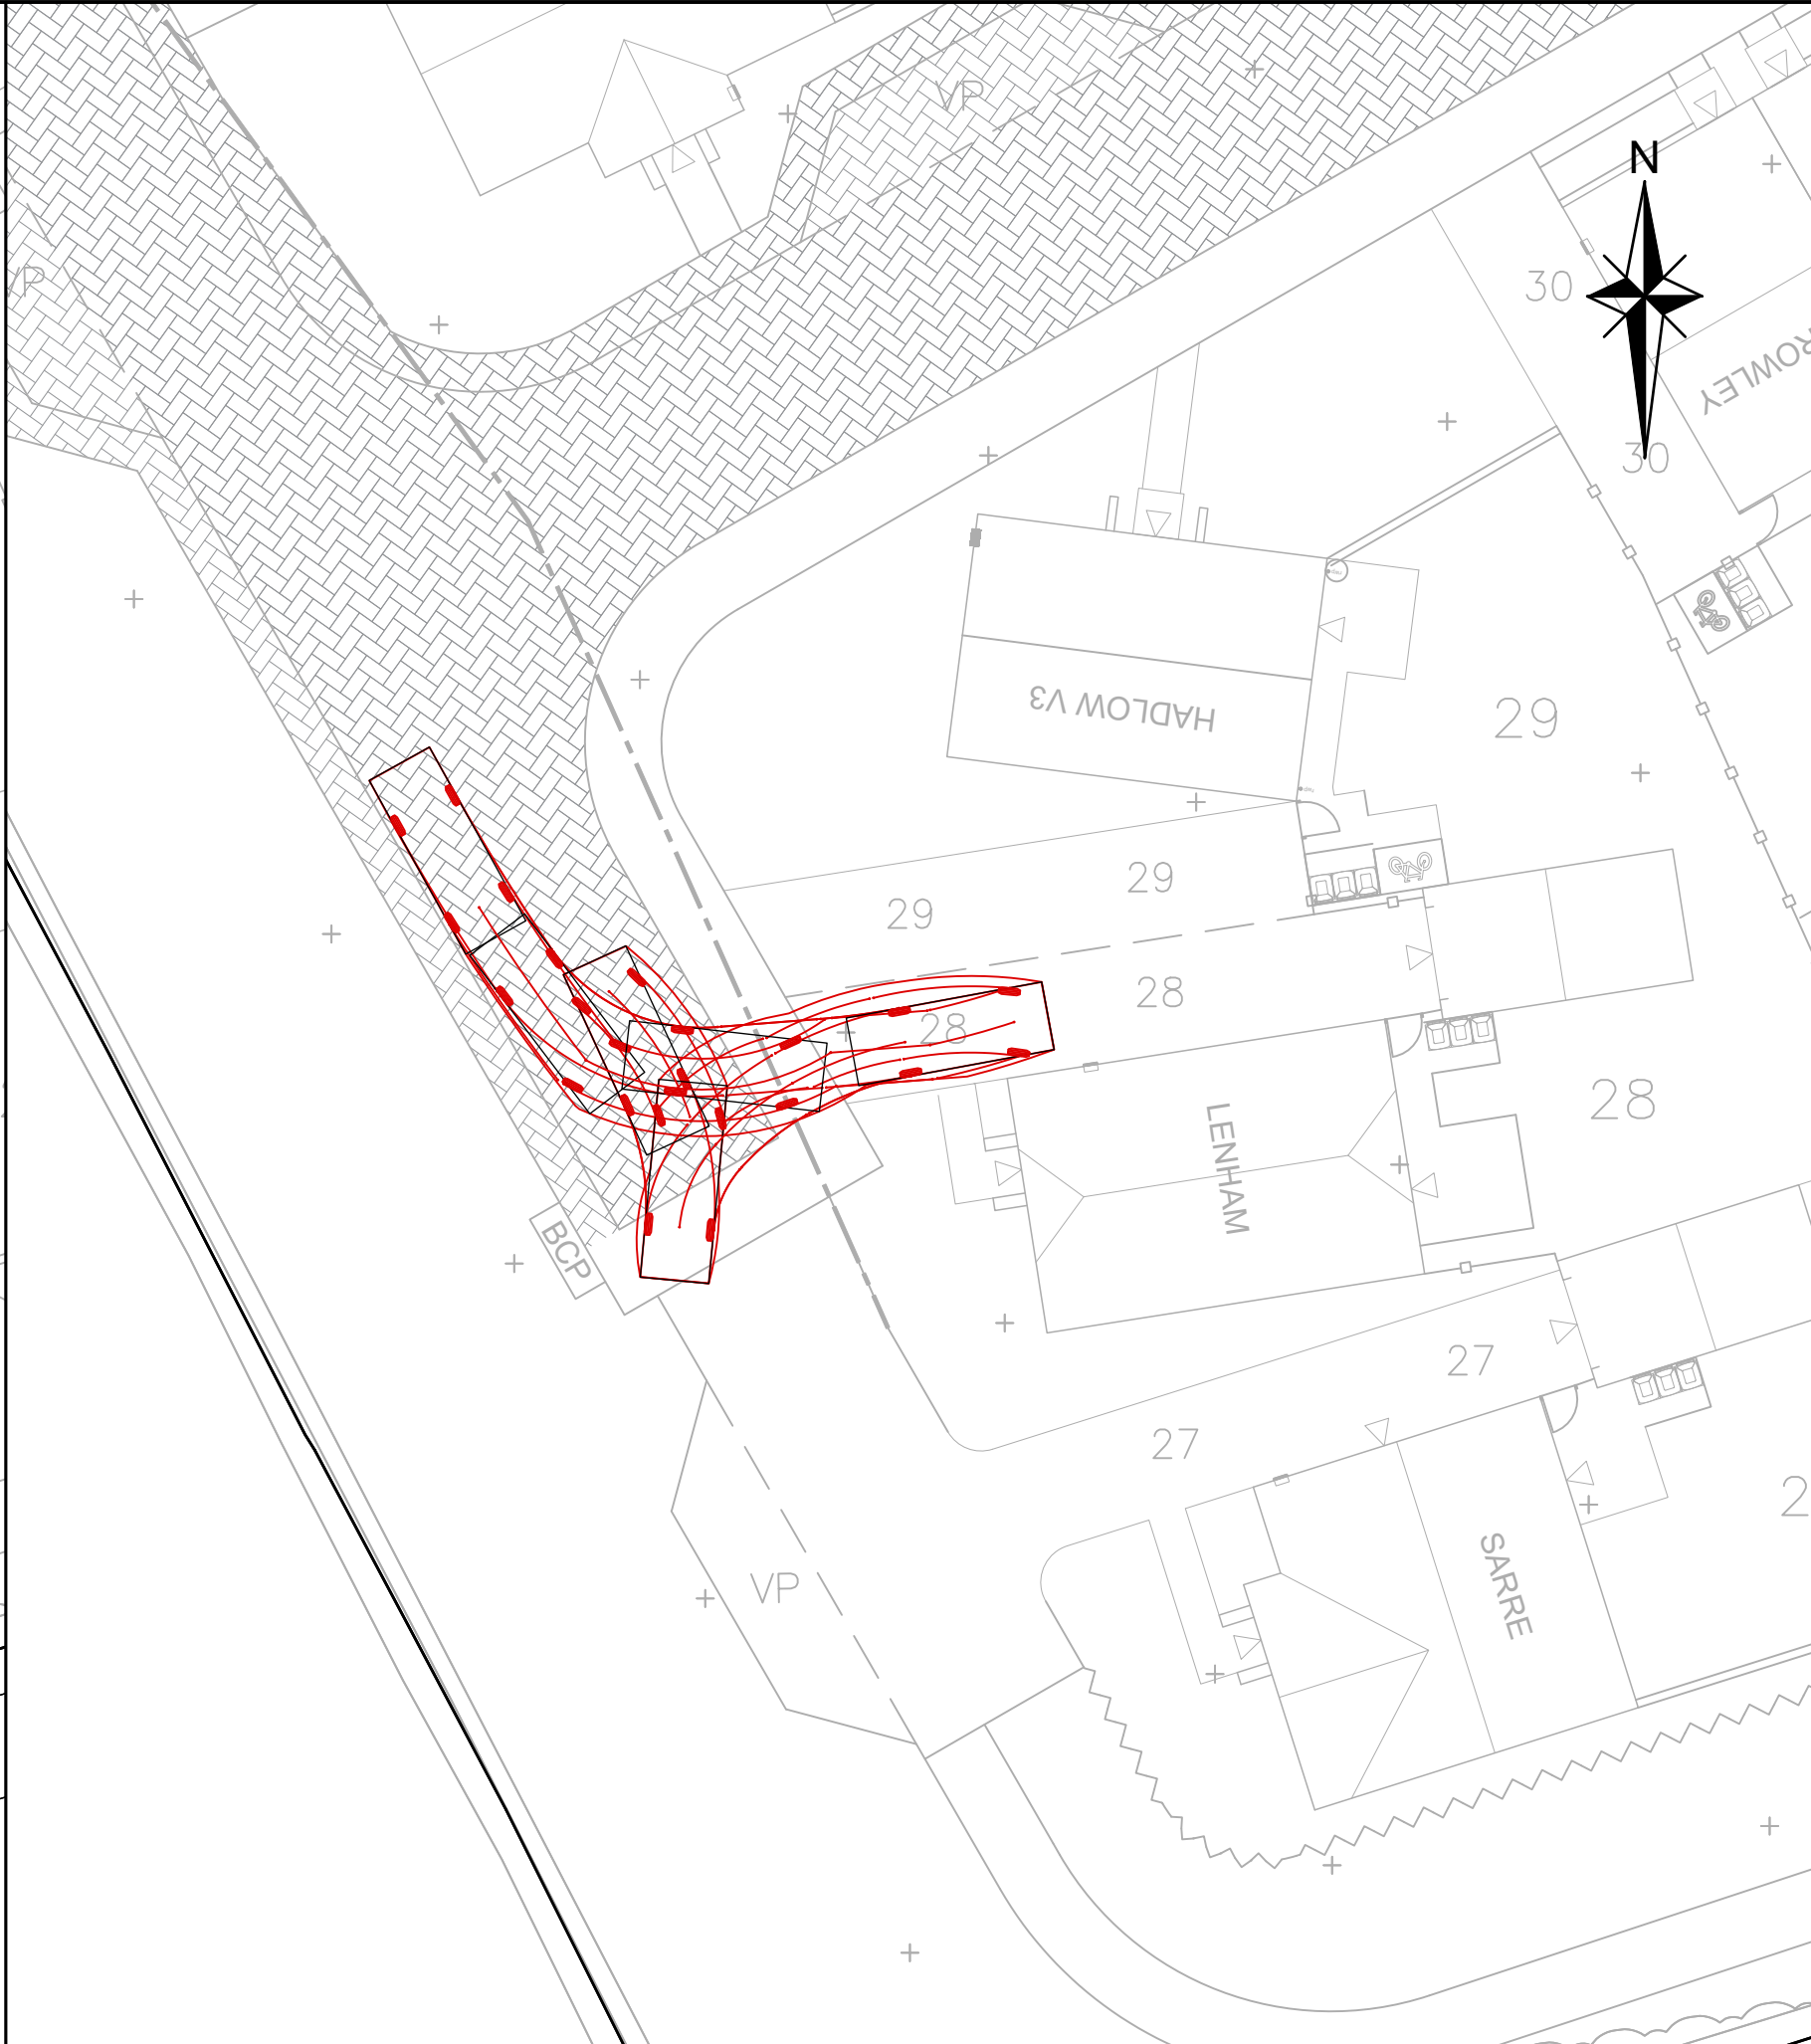


Plot 28 Parking 1:200 scale

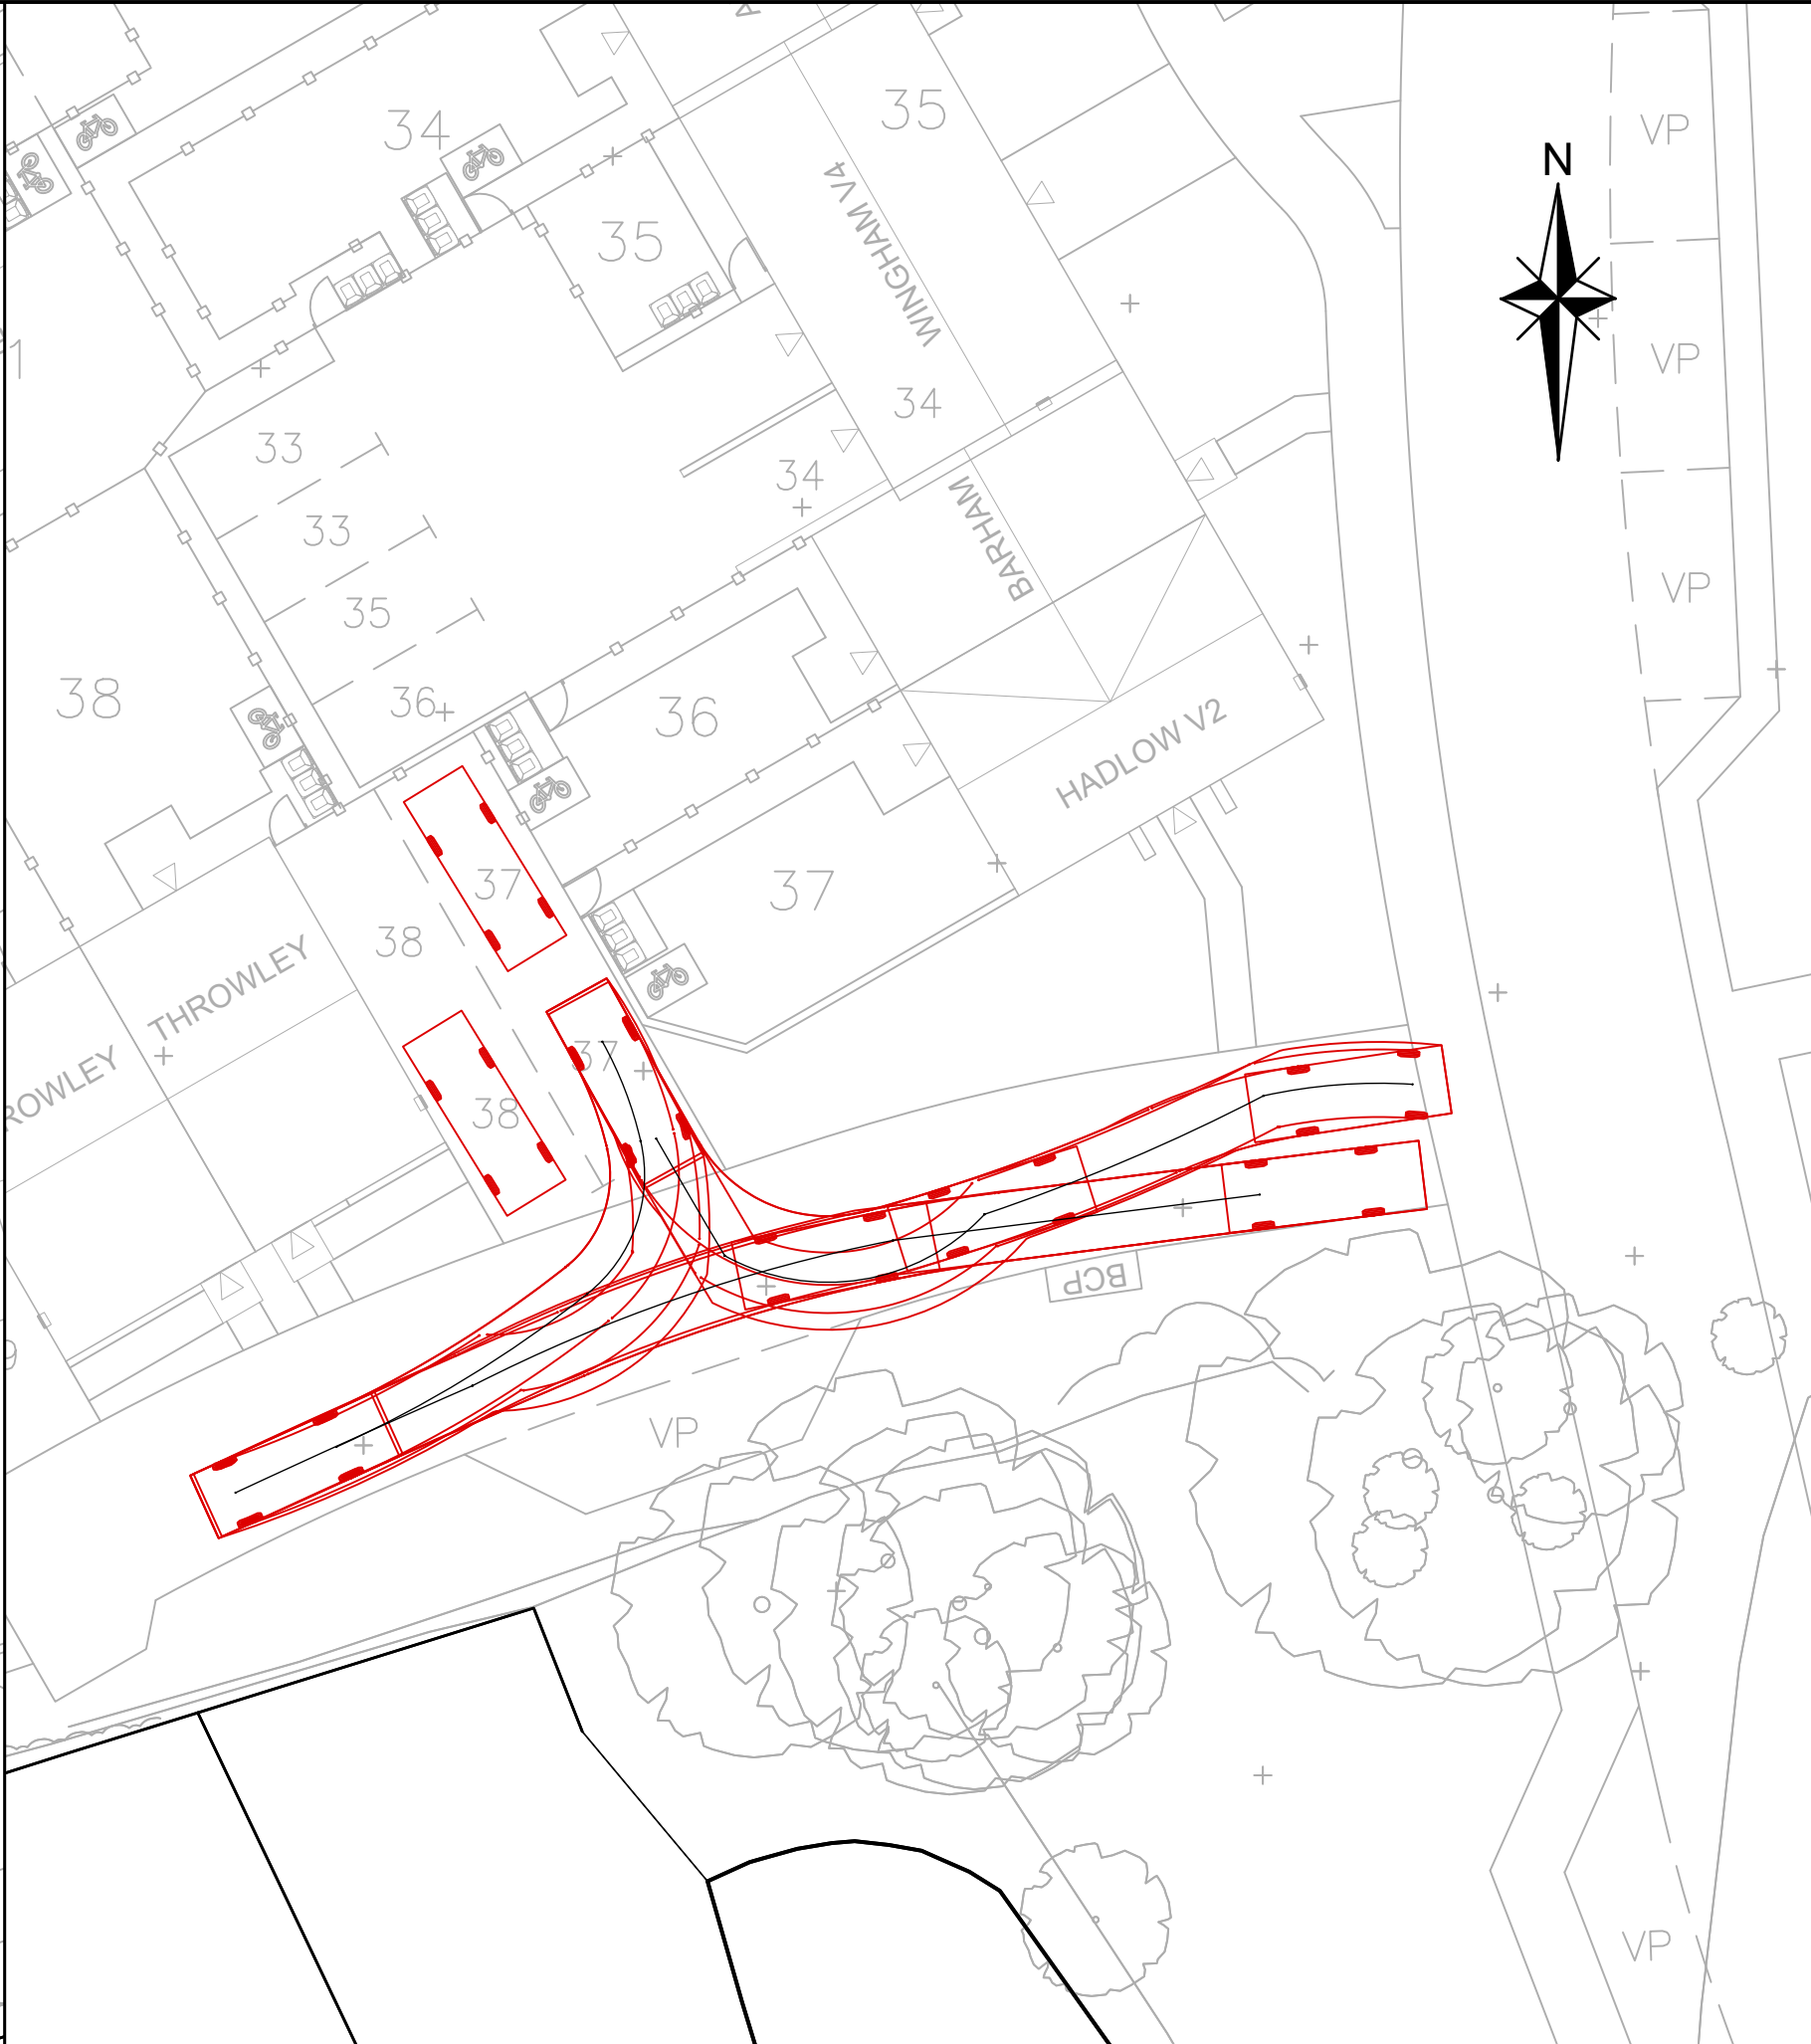

Plot 37 Parking 1:200 scale



Plot 38 Parking 1:200 scale

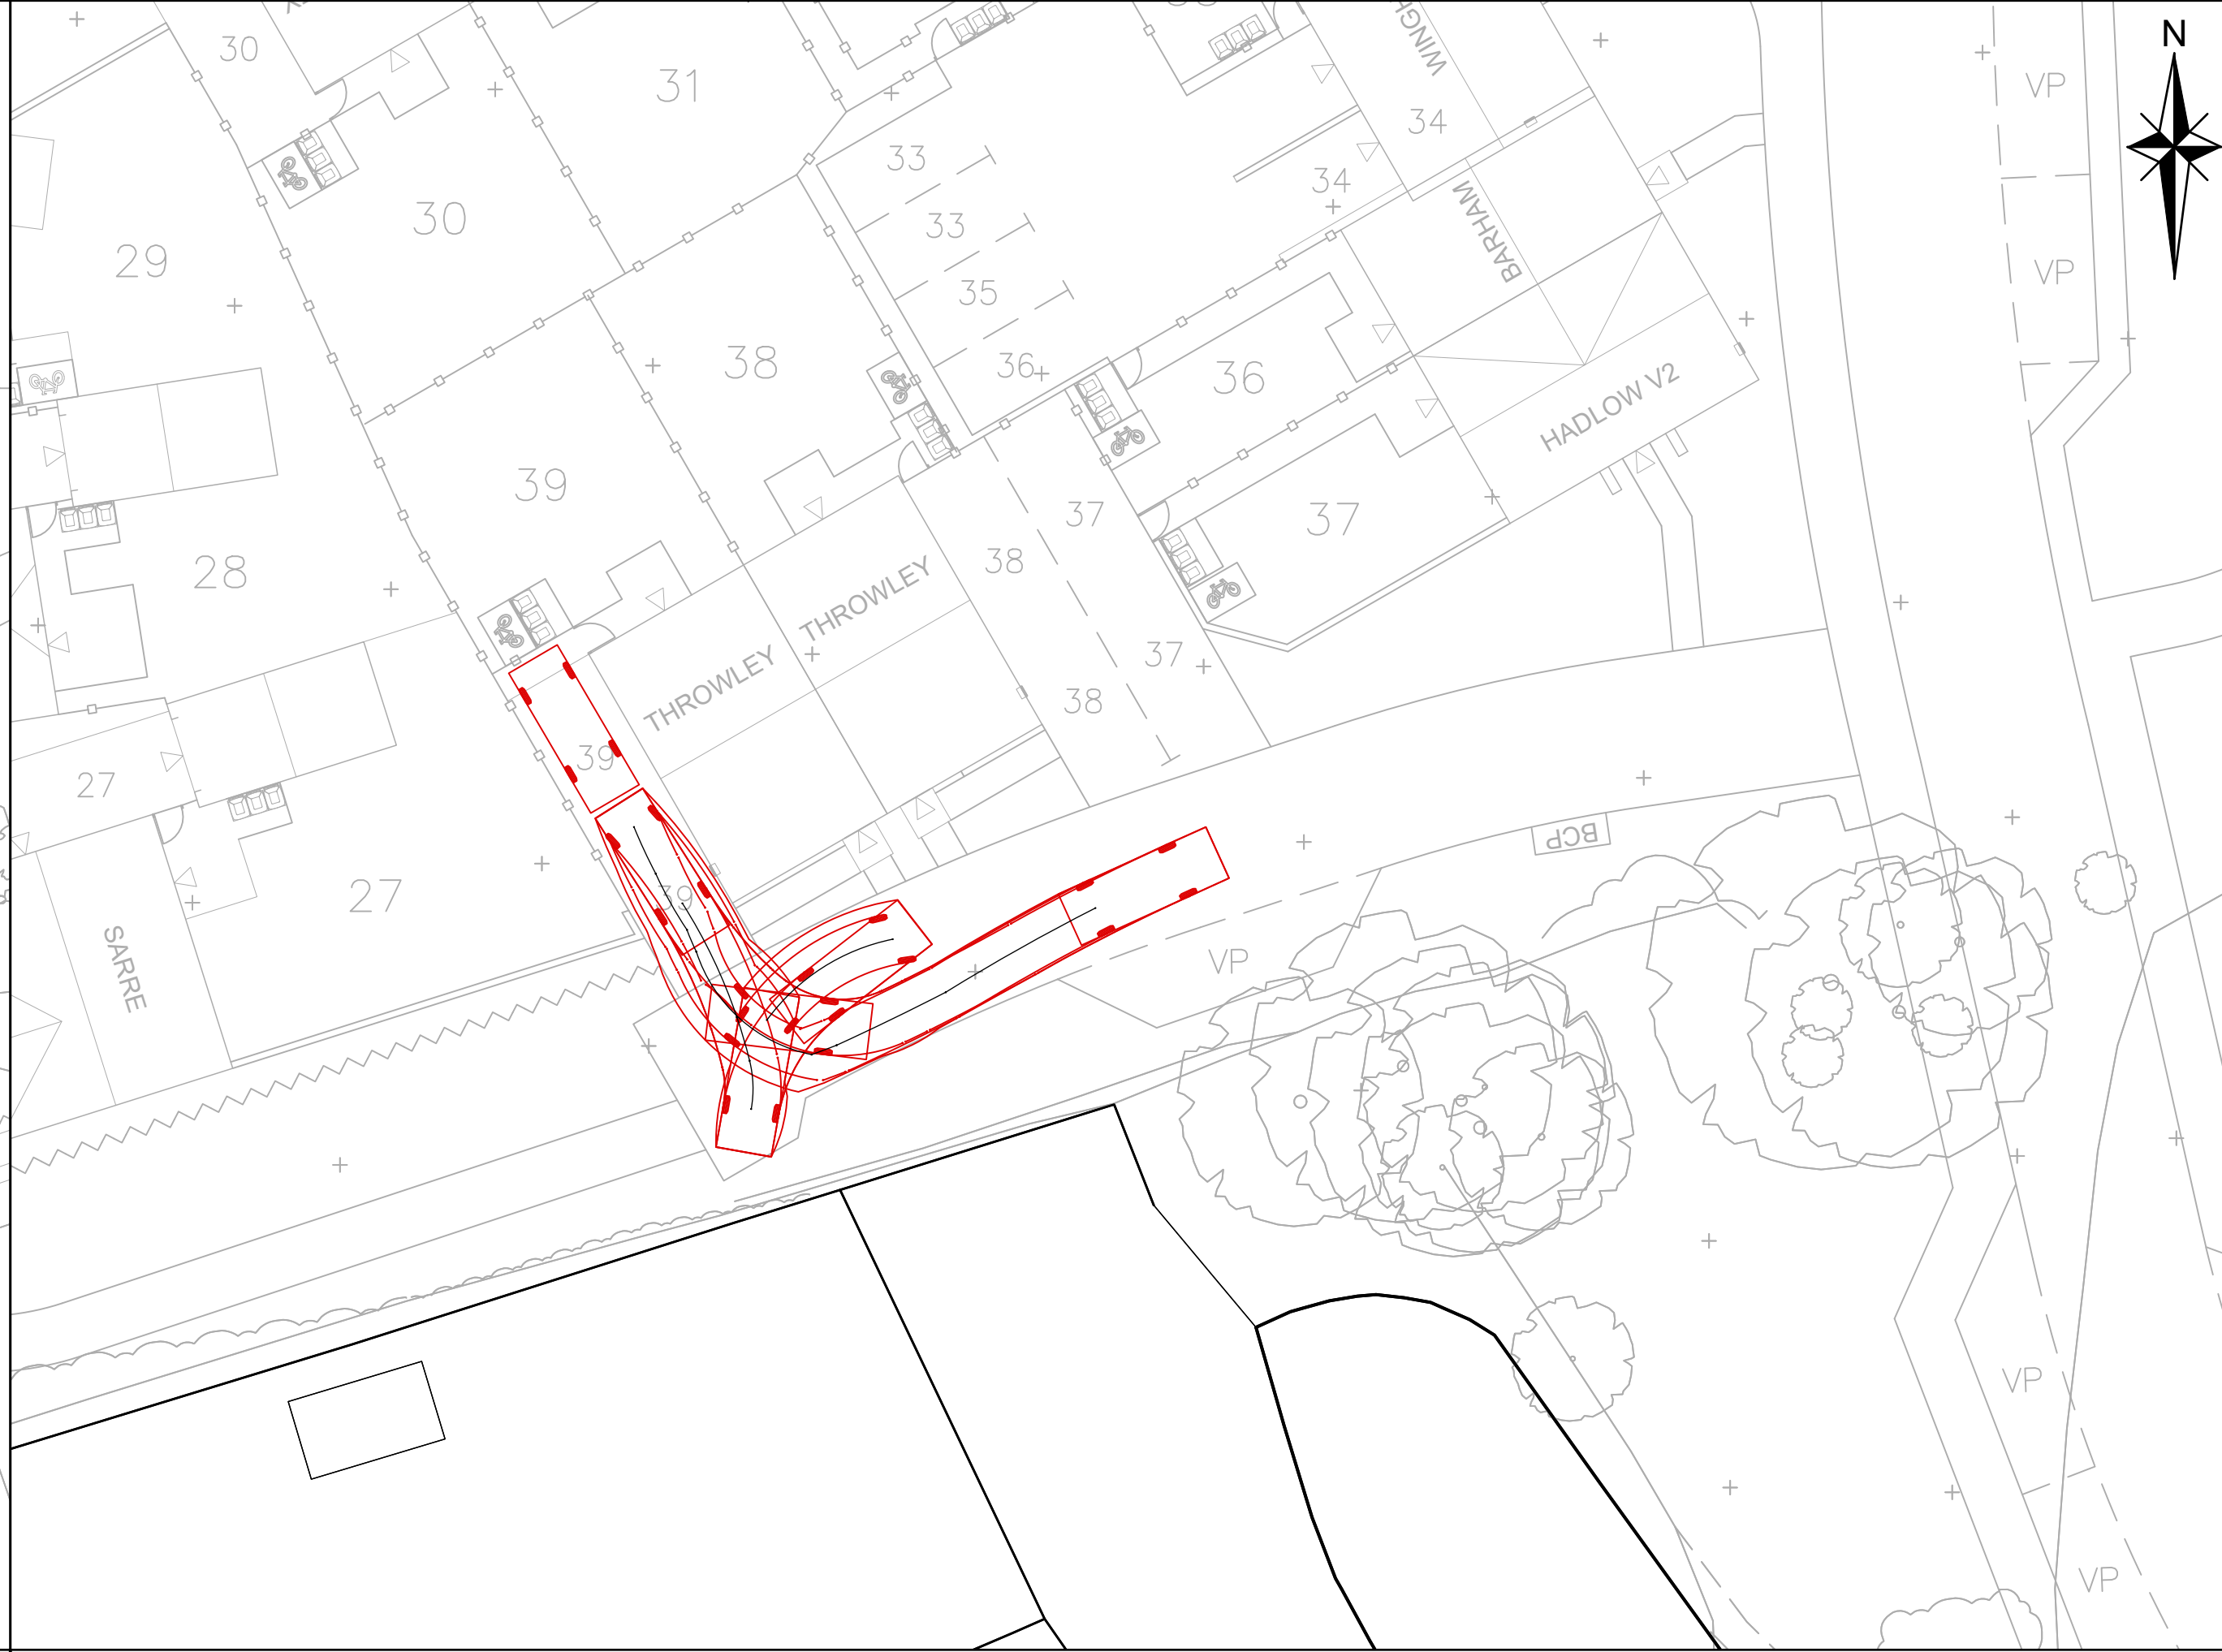

Plot 39 Parking 1:200 scale

NOTES

- Do not scale from this drawing.
- All dimensions are in metres unless stated otherwise.
- Proposed internal site layout to be confirmed through planning process.

Vehicle Profile

Large Car

Width	: 1.80
Track	: 1.80
Lock to Lock Time	: 6.0
Steering Angle	: 37.8

Rev	Amendments	Dm	Chk	App	Date
B	Site Layout updated	GW	TSH	GAC	Mar 24
A	Site Layout updated	GW	TSH	GAC	Mar 24

Charles & Associates

Landmark House
Station Road
Hove
Hampshire
BN27 9HA
0126 630420

enquiries@ca-uk.com
www.ca-uk.com

Park House
Park Farm
East Malling Trust Estate
Bradbourne Lane
Aylesford
Kent
ME20 6SN
01732 448120

Land at Ashford Road
New Romney

Car Parking Tracking
27, 28, 37, 38 and 39

Client
Pentland Homes

Scale	Date	Designed
As shown @A1	Nov 2023	MT
Drawn	Checked	Approved
MT	TSH	GAC

Job No	Drawing No	Rev
22-095	22-095-1006	B