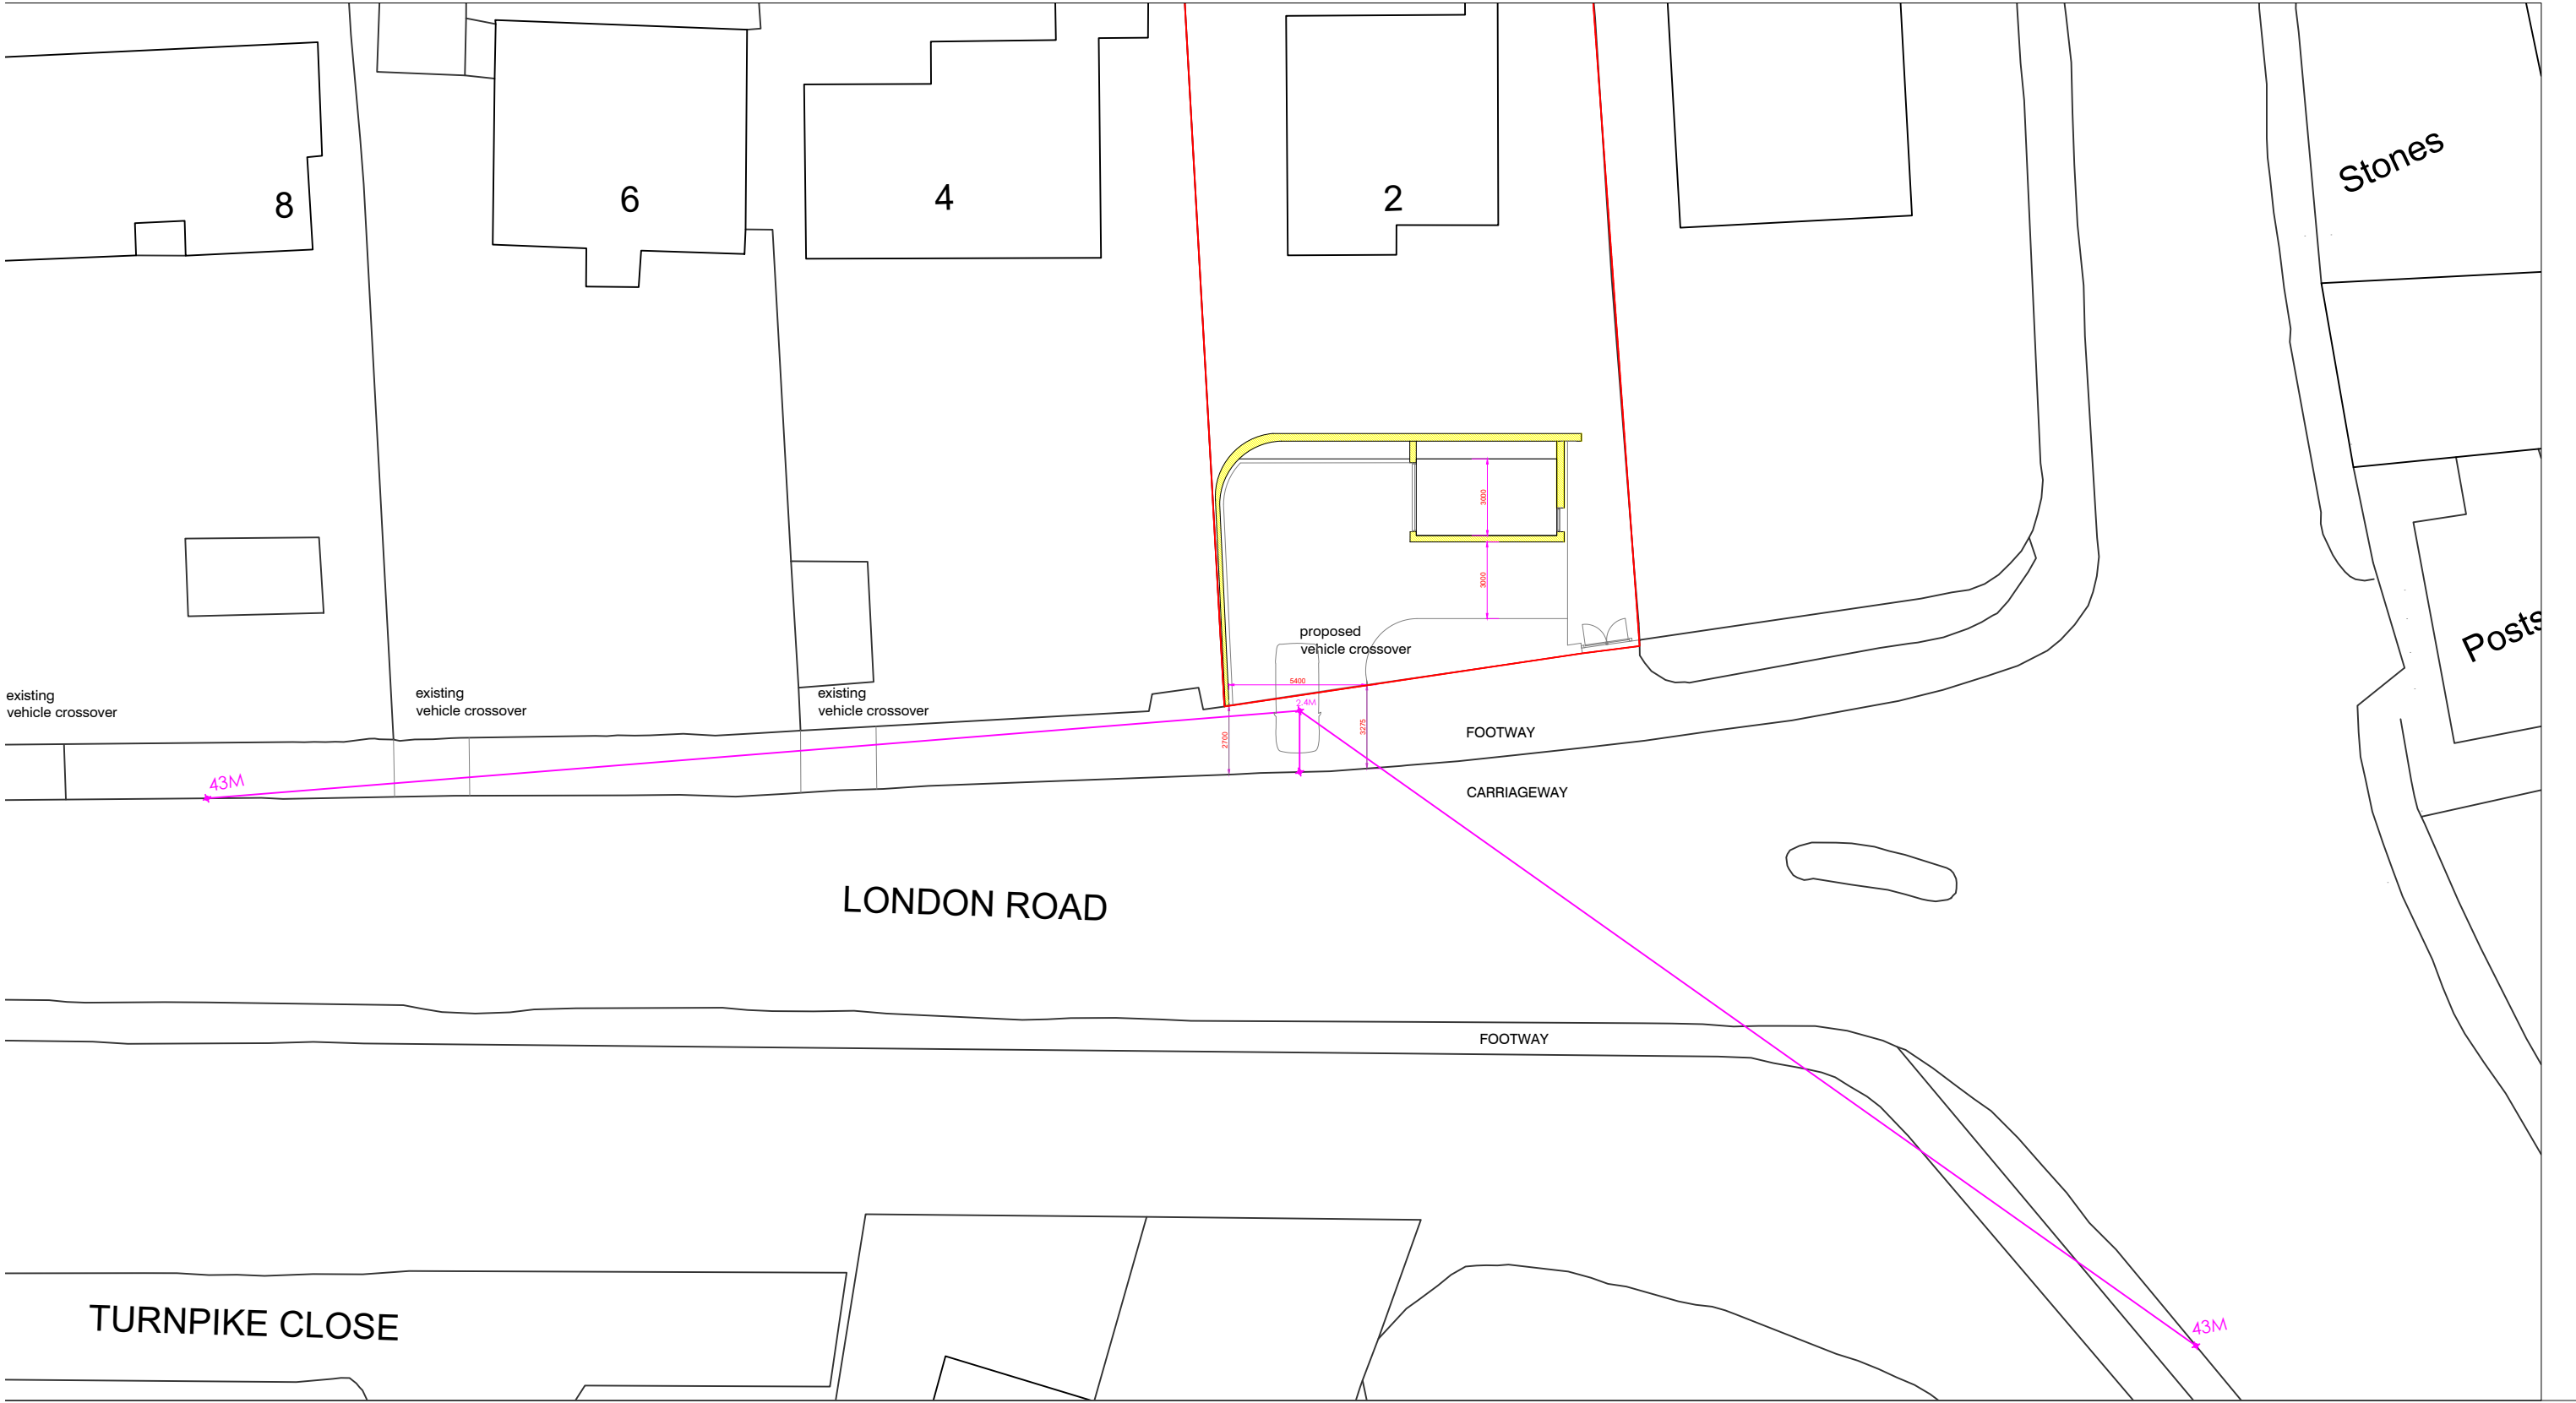


Revisions

This drawing is the copyright of Eva Benito Architect Limited and should not be copied or reproduced without written consent

All dimensions are to be checked on site prior to fabrication and the Architect should be notified of any discrepancy

Do not scale from this drawing unless scale bars are shown

Project
Hythe CT21 4DF
2 London Road
Client
Mr. & Mrs. Weller
Title
Visibility Splay 43M

Scale
1:250
Paper size
A3
Date
28.03.2024
Drawn by
..

Eva Benito Architect
Dukes Lodge, 102 Stade Street, Hythe, Kent CT21 6DY
Telephone : 01303 261 761 email : benitoarchitect@aol.com

Drawing Number
Revision

24.15.02