


Plan referred to in Section 192 - 22 Welson Road, Folkestone, CT20 2NW

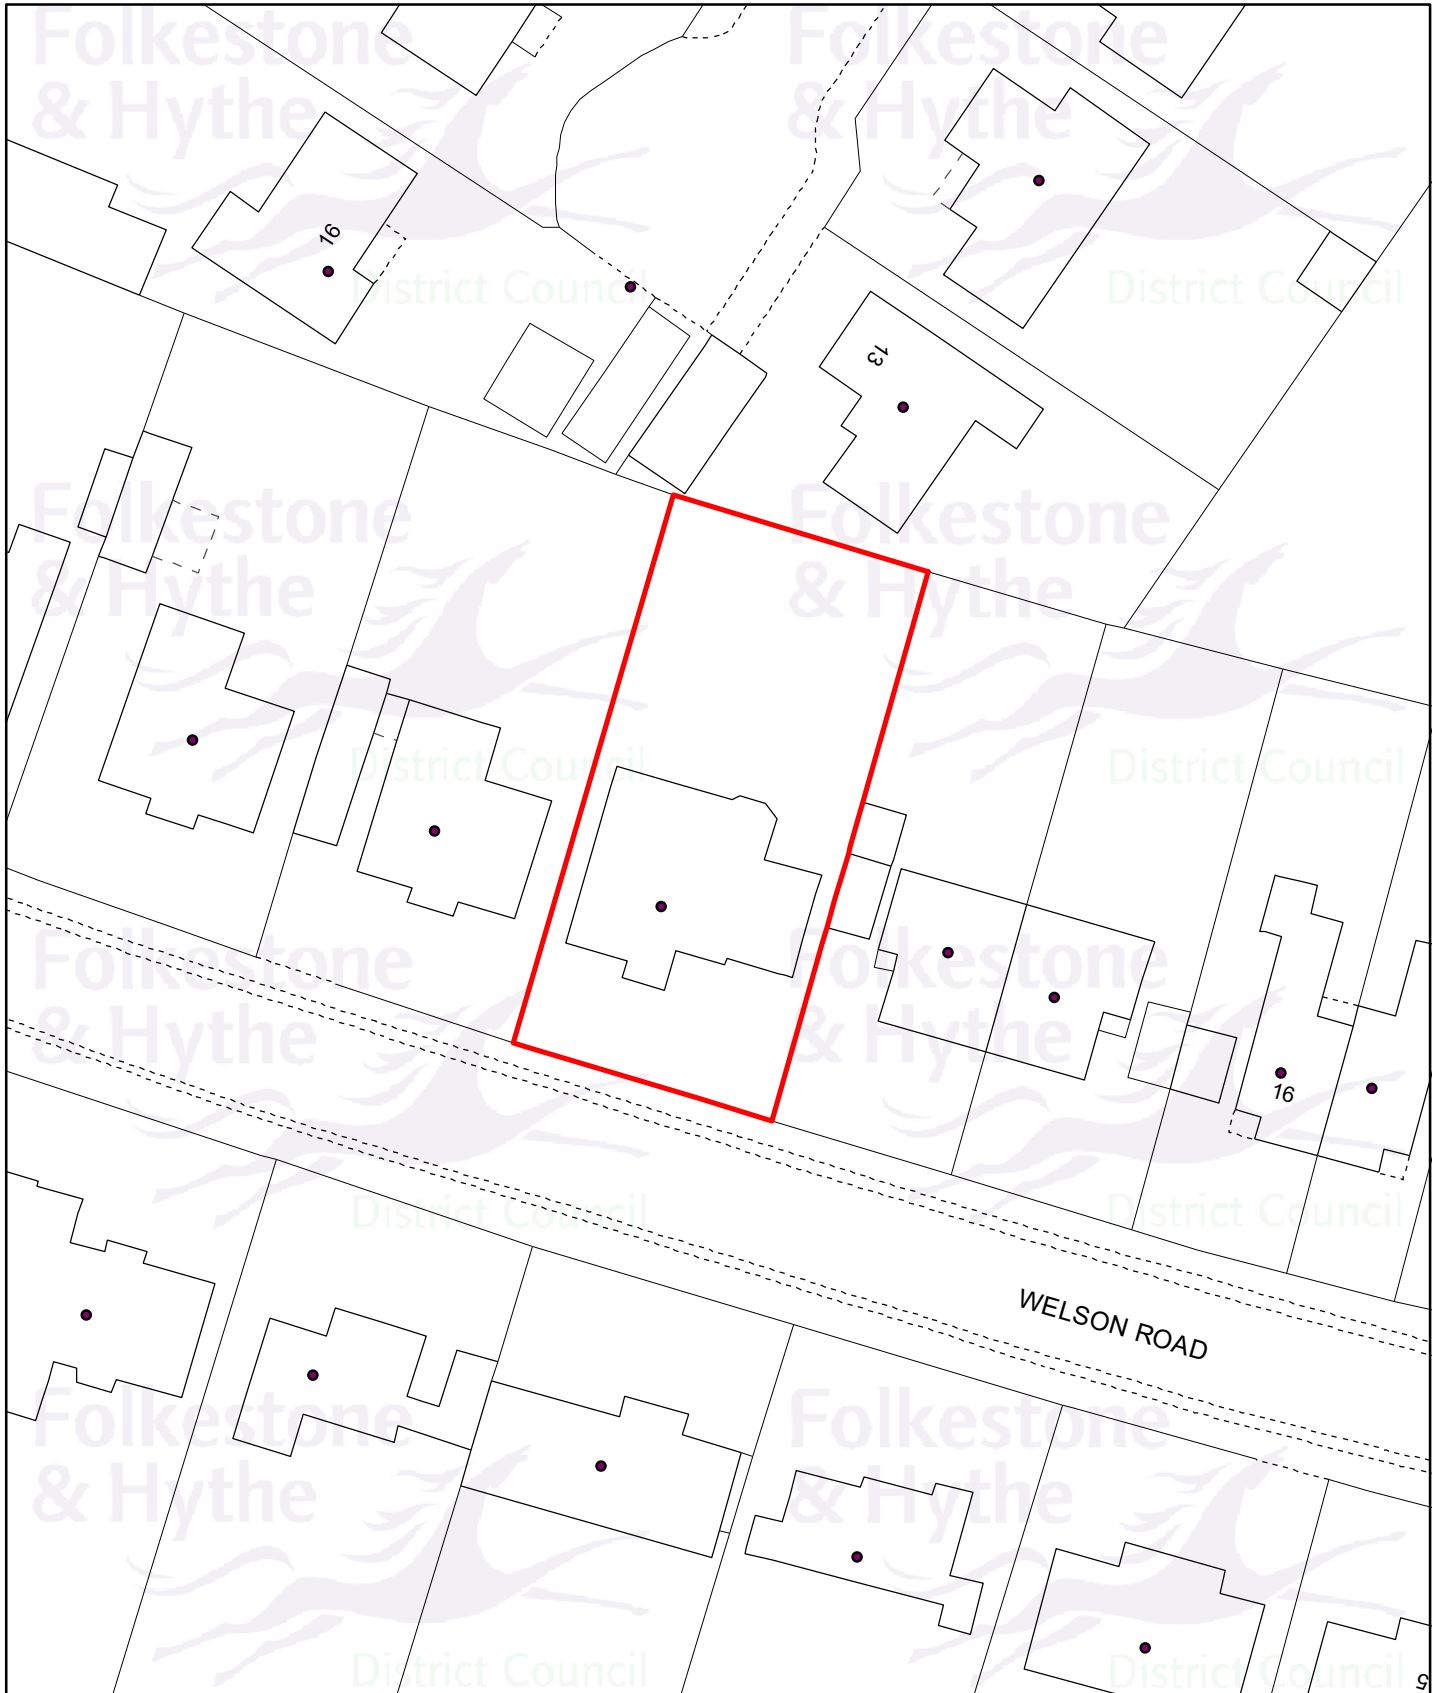

Planning Application:
24/0350/FH


Drawn date:
03 Apr 2024

Drawn by:
Carrie Stacey

Drawing ref:
2136/LDC/GJ

Llywelyn Lloyd
Chief Planning Officer

Contains Ordnance Survey data
© Crown copyright and database right
Folkestone & Hythe District Council AC0000821403 - 2024

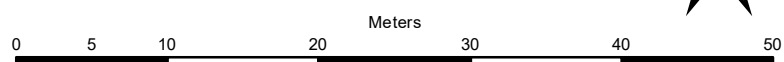

Drawn at 1:500 on A4