



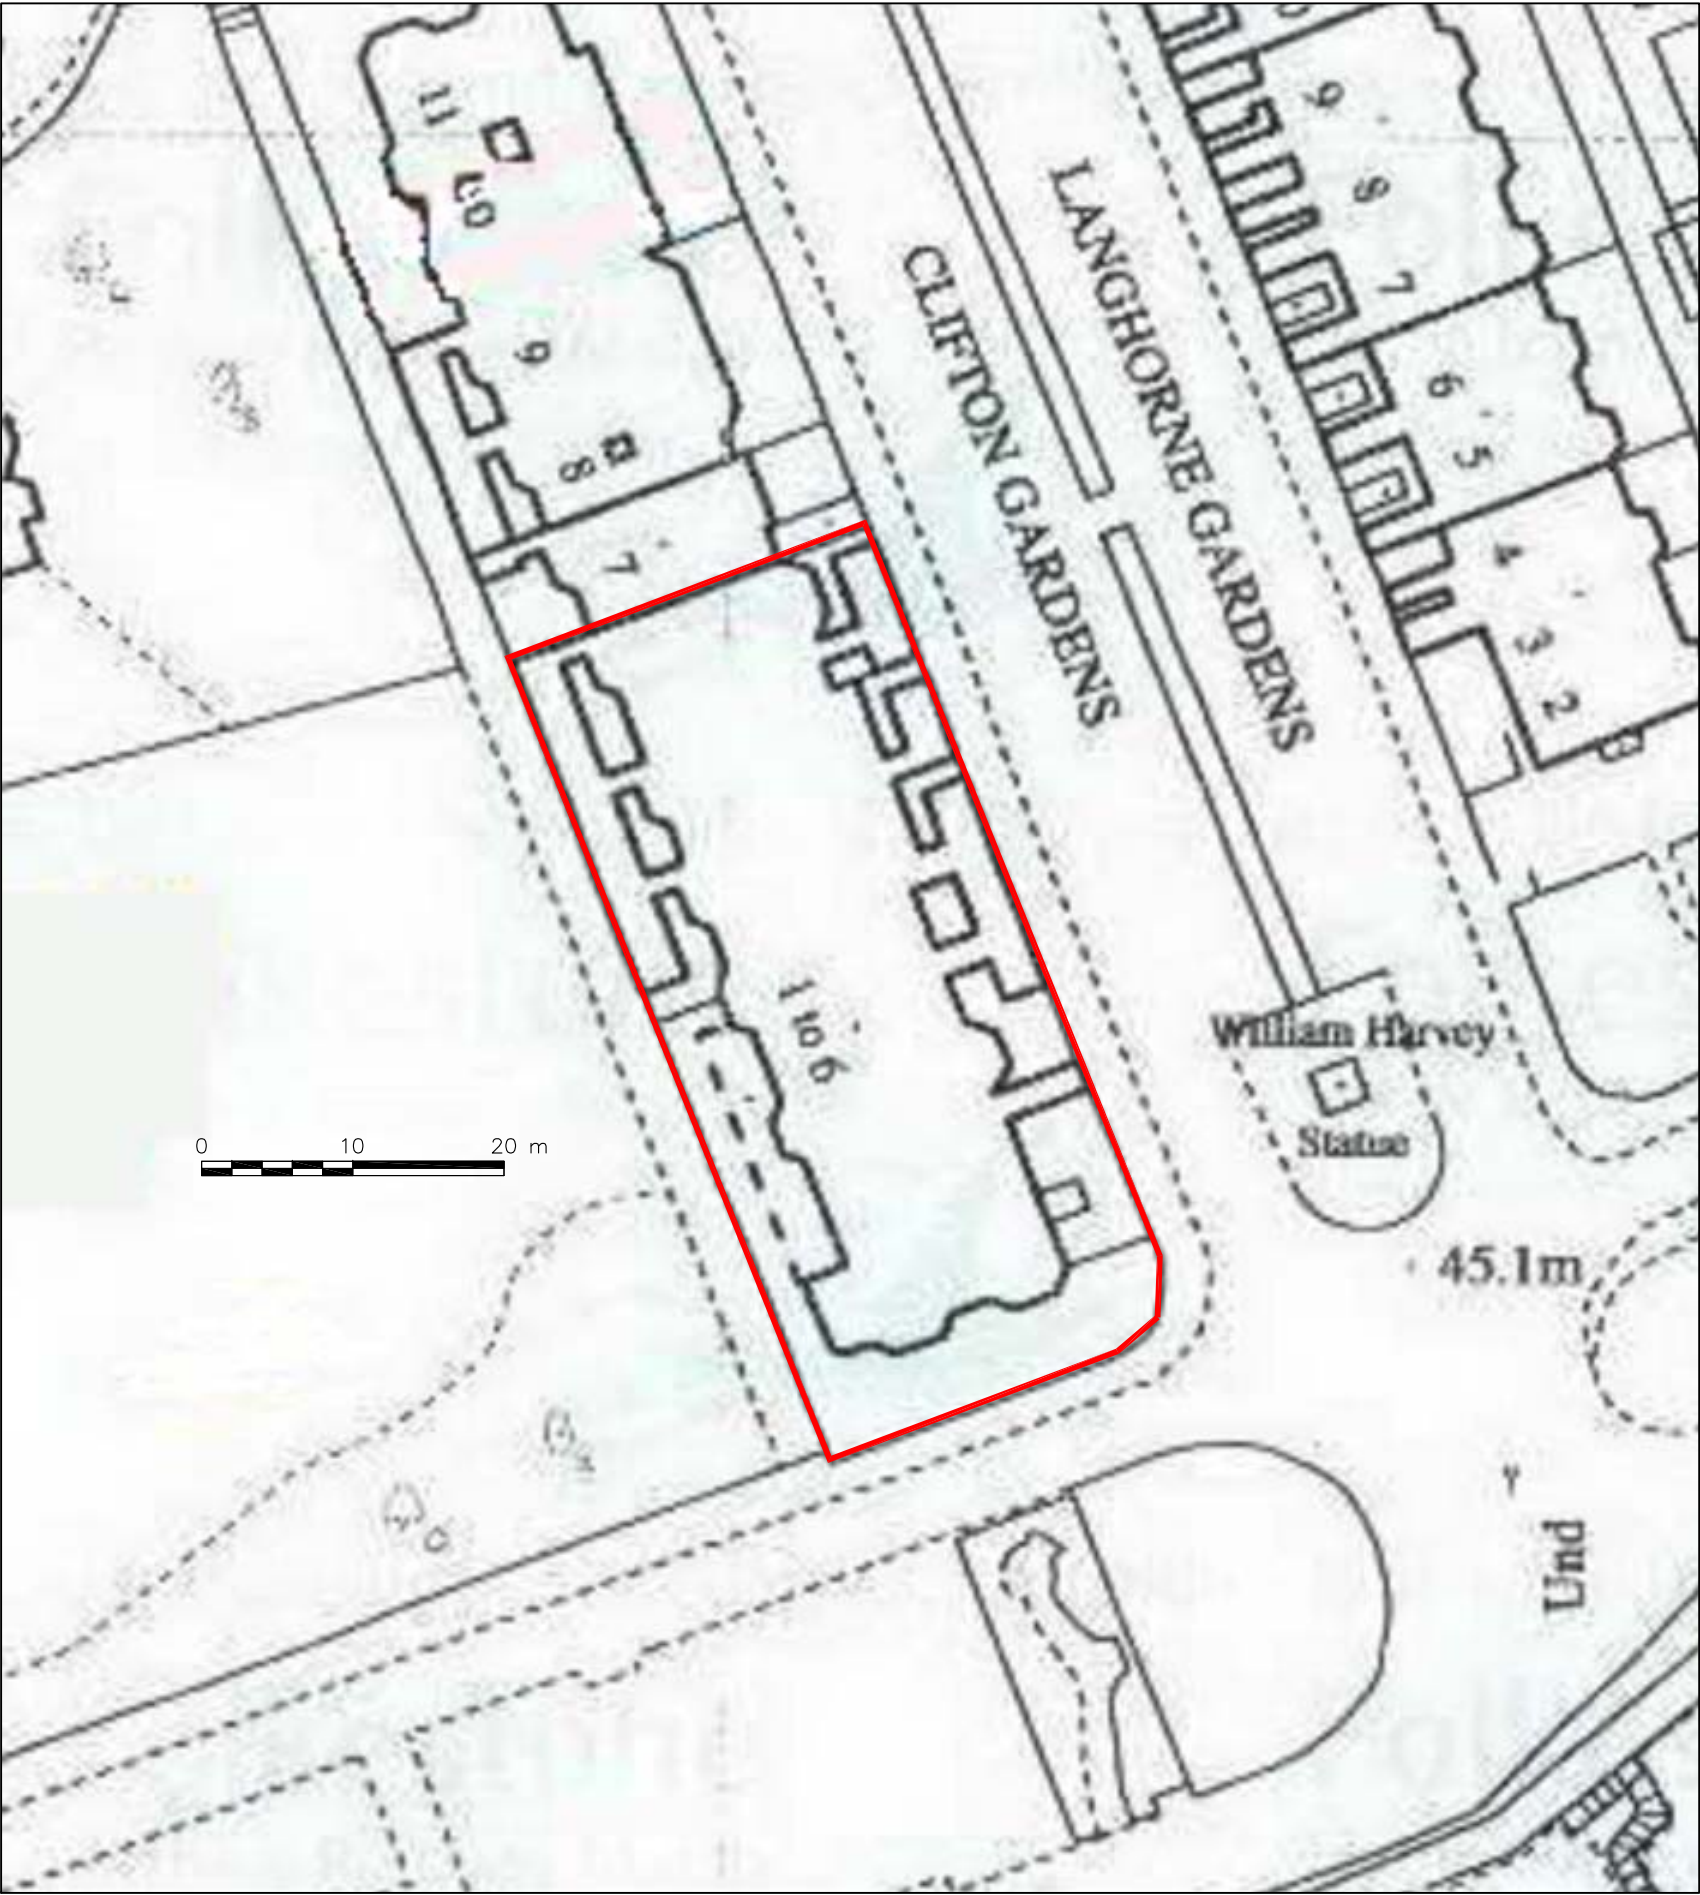


BLOCK PLAN 1:500

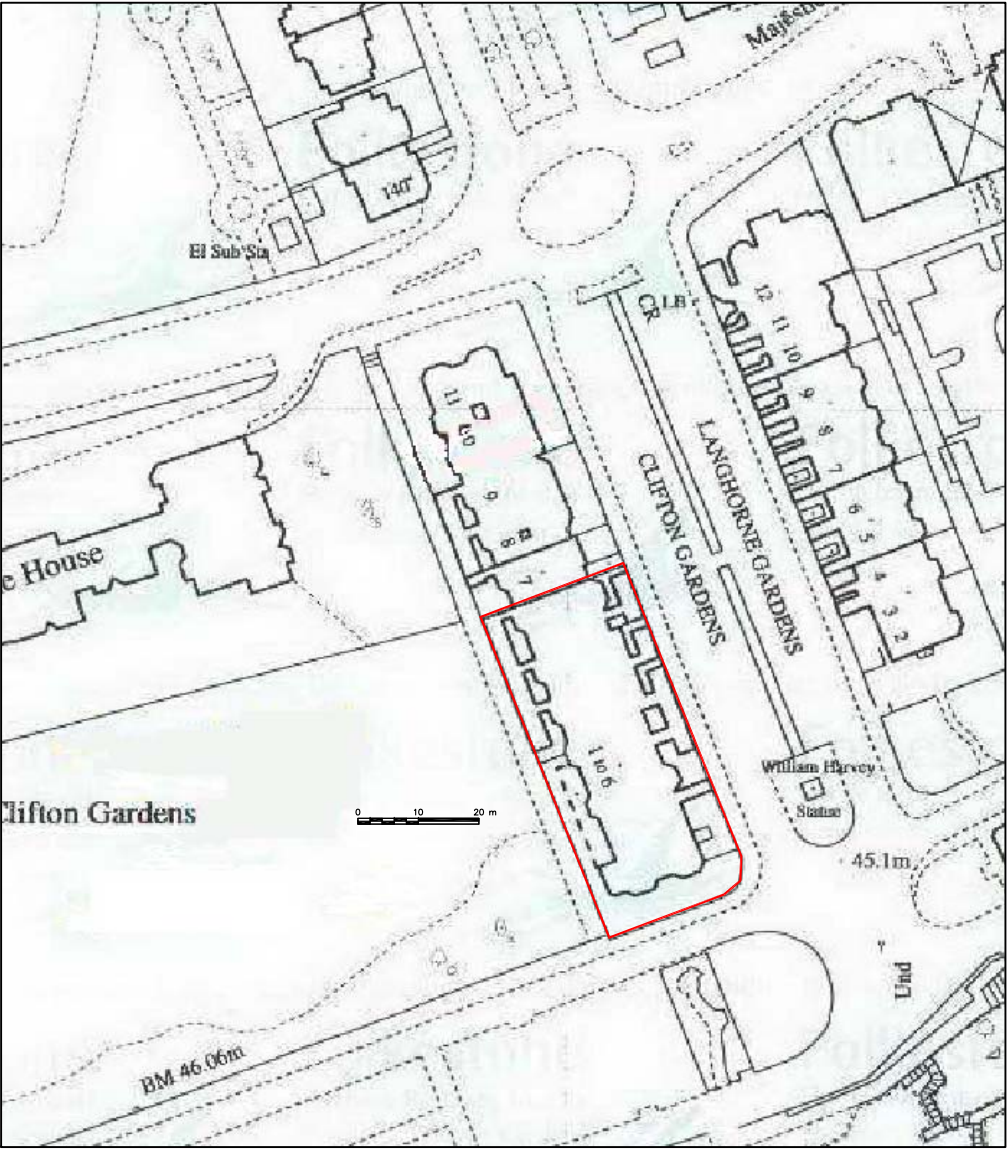

LOCATION PLAN 1:1250

SITE AREA 1435m²

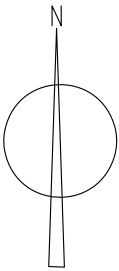

For planning

Revisions:

UNA	
UN ARCHITECTS 77 Oakhill Road Putney, London SW15 2QJ Telephone 0208 871 1703 Mobile 07854 730377 e-mail info@unarchitects.co.uk Chartered Architects	
Client	Clifton Hotel
Project	Clifton Hotel Folkestone CT20 2EB
Title	Location Plan and block plan
Scale	1:1250 & 1:500(A3) COPYRIGHT ©
Drawn by	GN Date 03/03/17
Job number	Drawing No
551	100