

Dimensions govern. Do not scale drawings.
All dimensions are in millimeters unless noted otherwise.
All dimensions shall be verified on site before proceeding.
All discrepancies to be notified in writing to A IS FOR




This drawing is to be read in conjunction with all relevant architectural and engineers information.
All rights reserved. © A is for Architecture Ltd.
Area measurements must not be taken to represent contractual documentation.

NOTE UK Projects only:
This drawing may contain data under lease from Ordnance Survey. Unauthorized reproduction infringes

0m 2.5 12.5 Scale 1_ 250

KEY

- - - - - PLOT F1, G1, H BOUNDARY

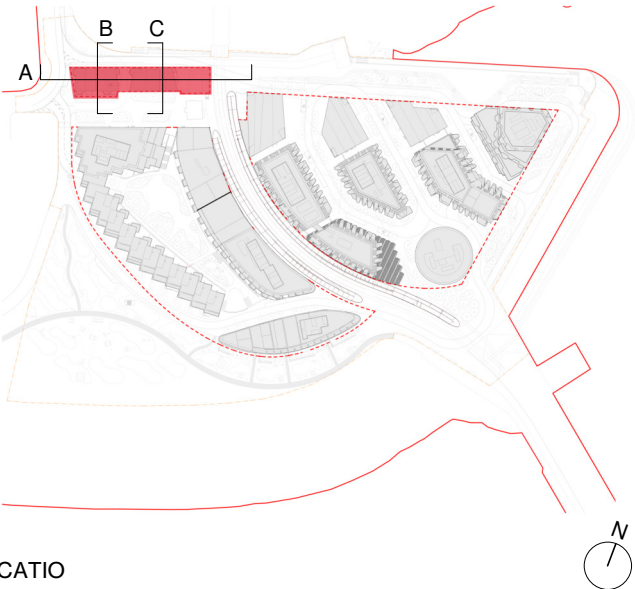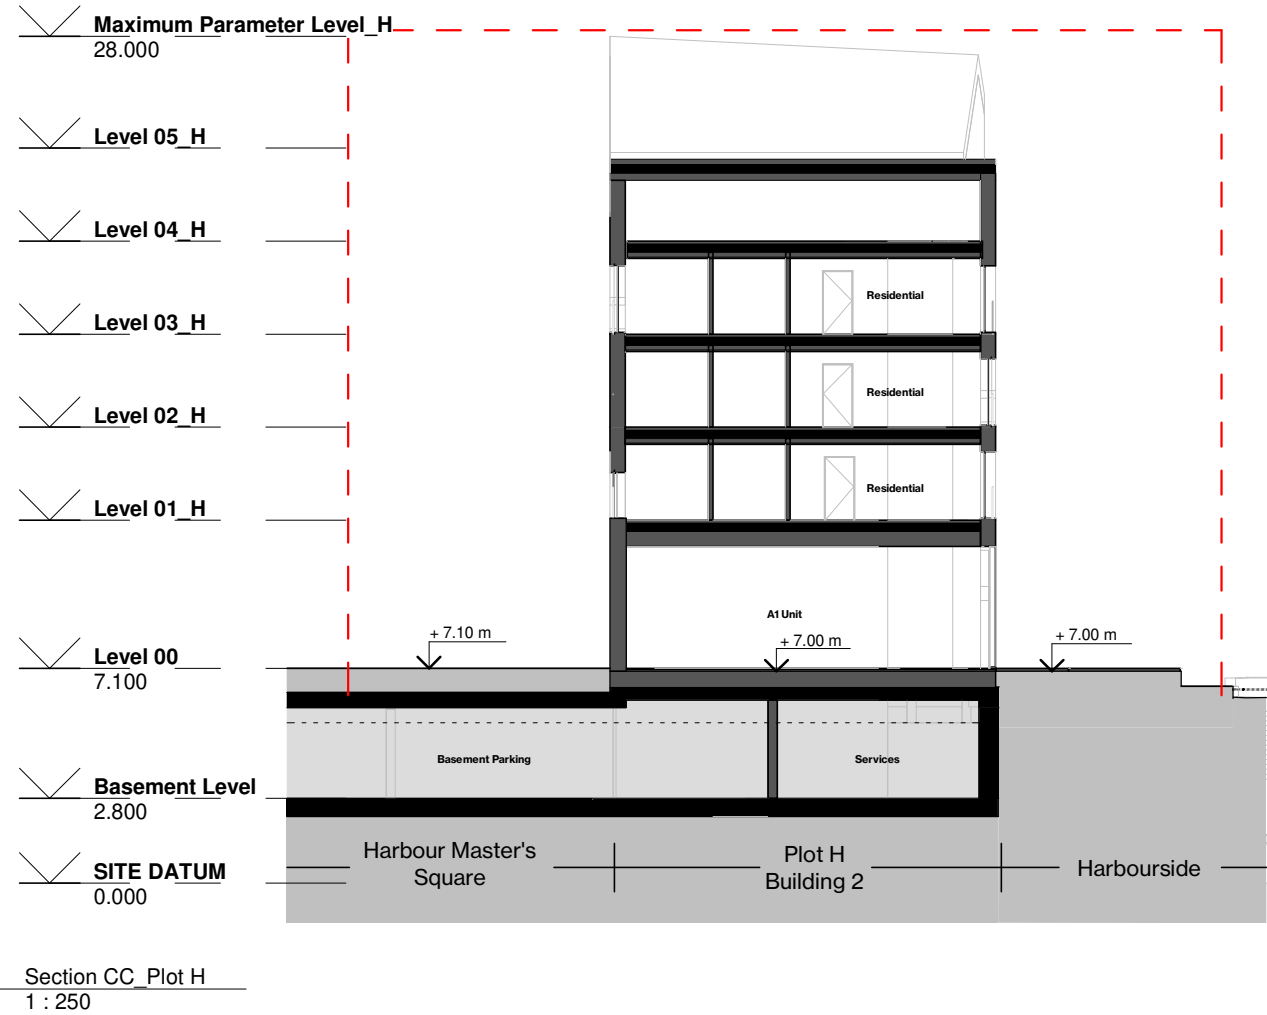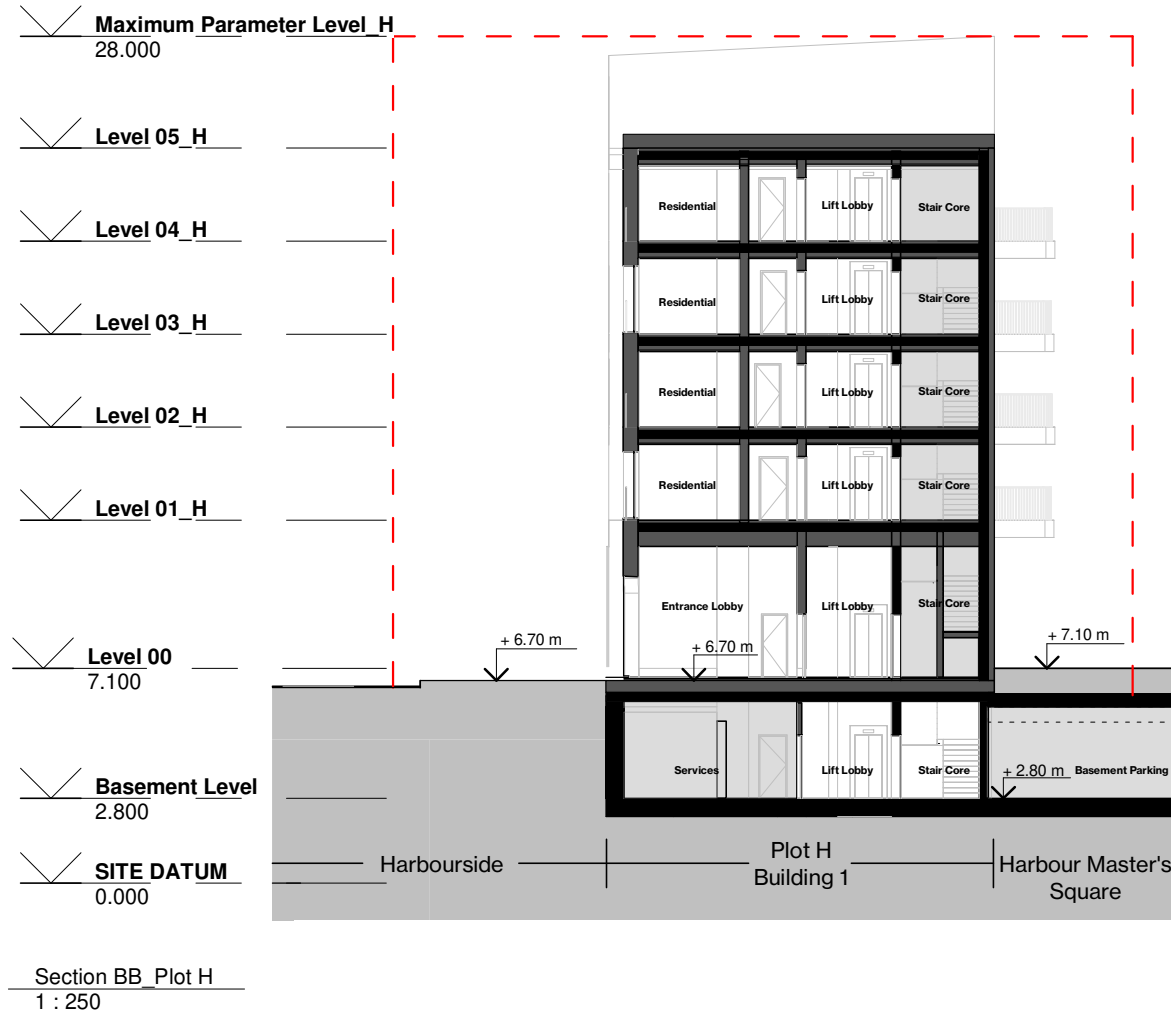

LOCATIO

A IS FOR _

Unit 209, 202-213, Mare Street Studios, E8 3LY

Tel: +44 (0) 7746 274633

www.aisfor.co

hello@aisfor.co



CLIENT

project Plot F-G-H

number 008

drawing Proposed Plot H Sections

scale As indicated @ A1

status Planning Submission

date March 2024

drawn AISFOR checked AISFOR

drawing no rev no

008-AISF-PL-60-1351 -