



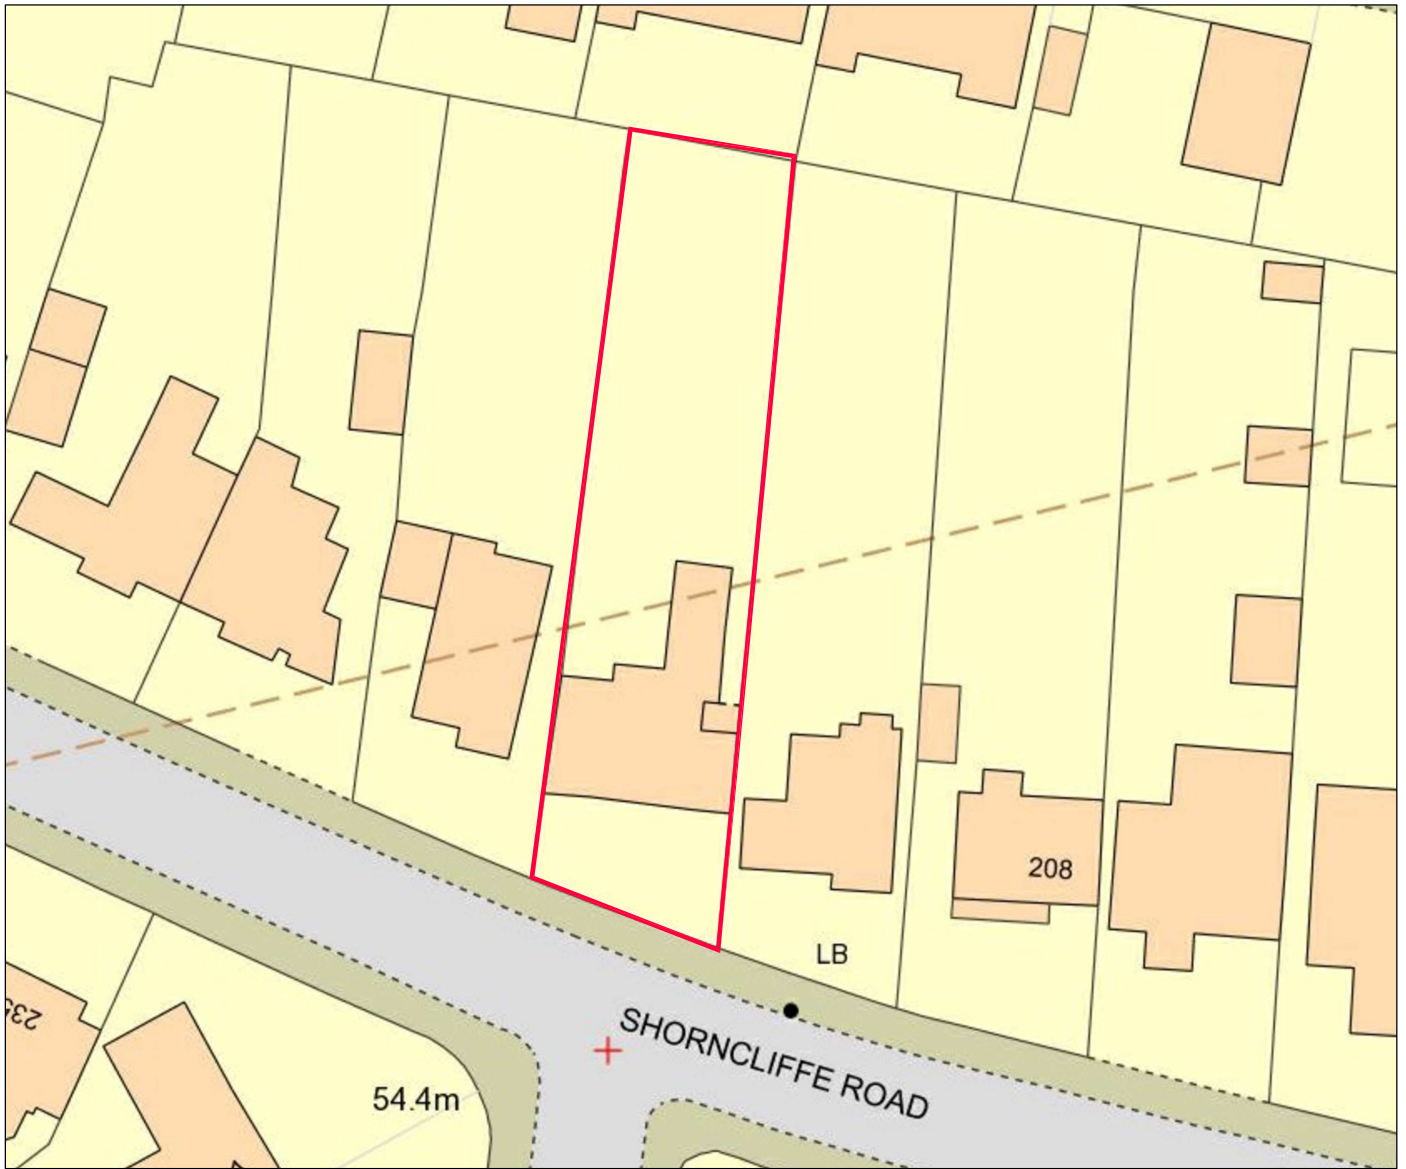

BLOCK PLAN (1:500)

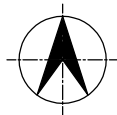

212 SHORNCLIFFE ROAD FOLKSTONE CT20 3PQ	Date	MAR 24	Scale 1:500
	Drawn by	CH	
BLOCK PLAN	Drawing No.	2401/EX/010	Rev