




425.10084.0000-1497ms - development1 (new).MASTER:26.03.2024.DWG

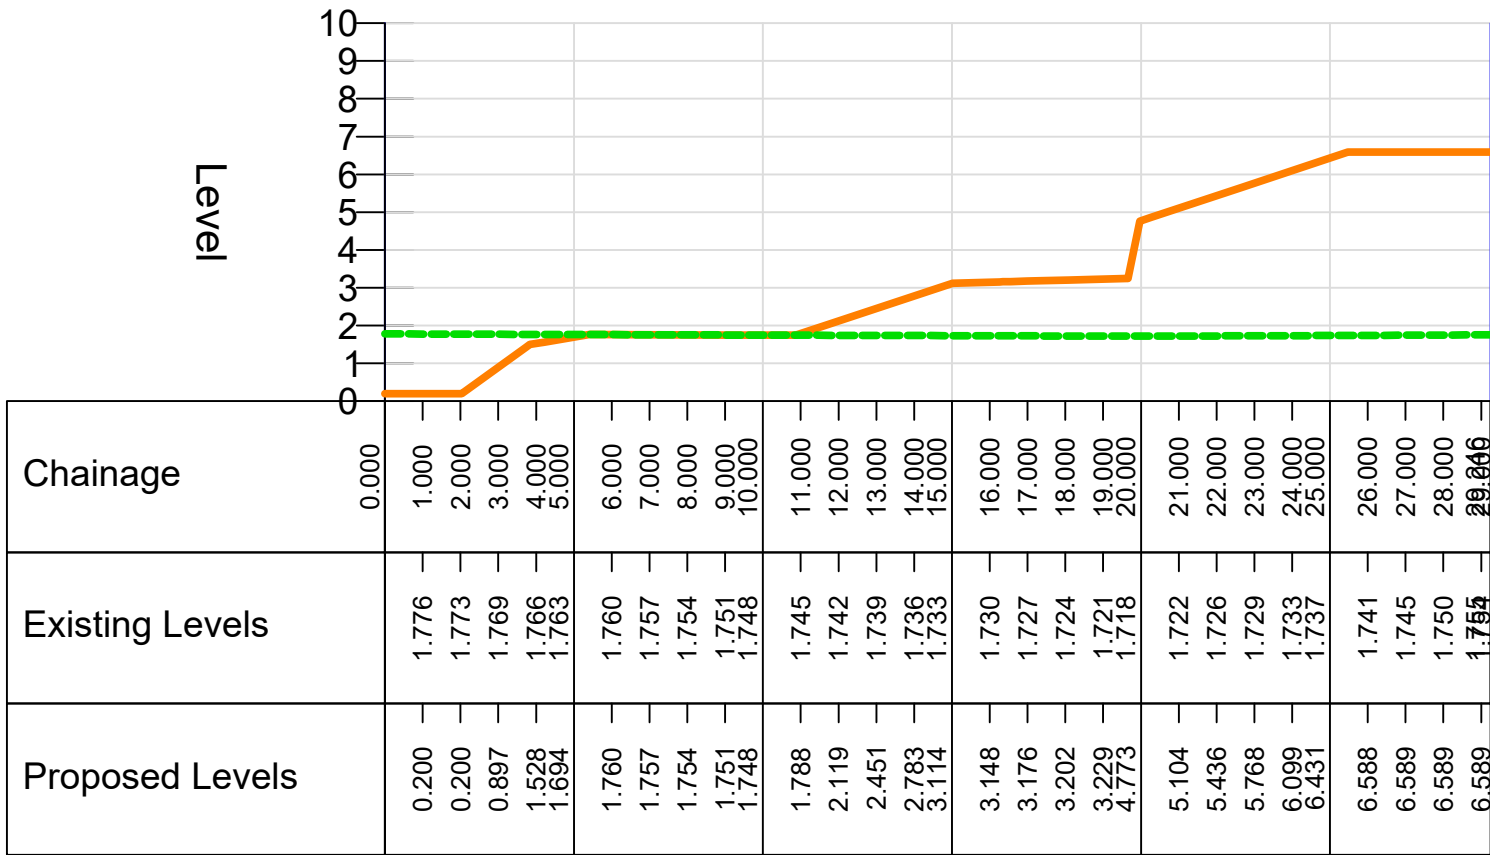


SECTION 1 - 1 SOUTHERN POND & ACCESS ROAD

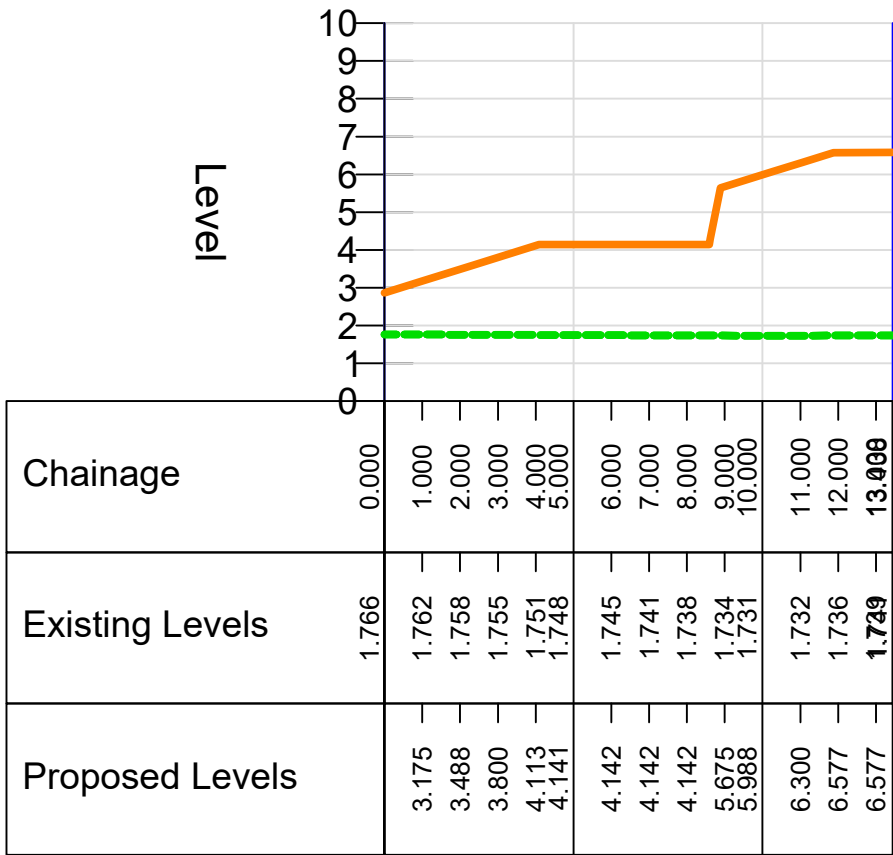


SECTION 2 - 2 THROUGH ACCESS RAMP

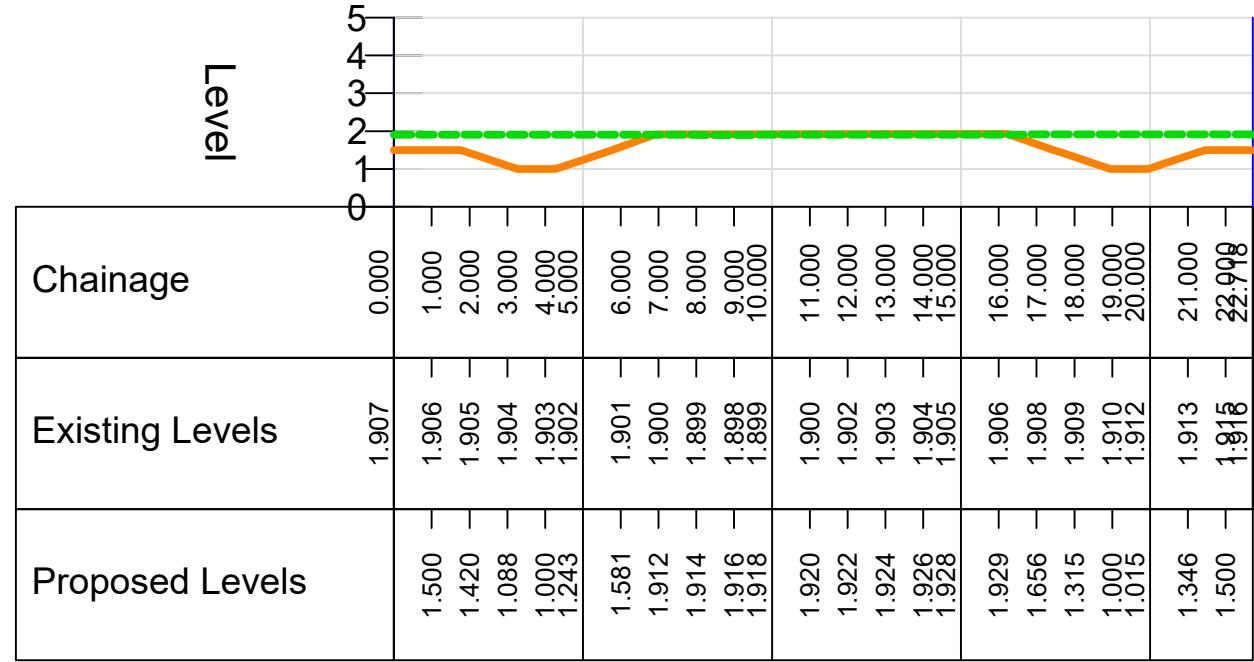


SECTION 3 - 3 CULVERTS AT BRIDGE LINK

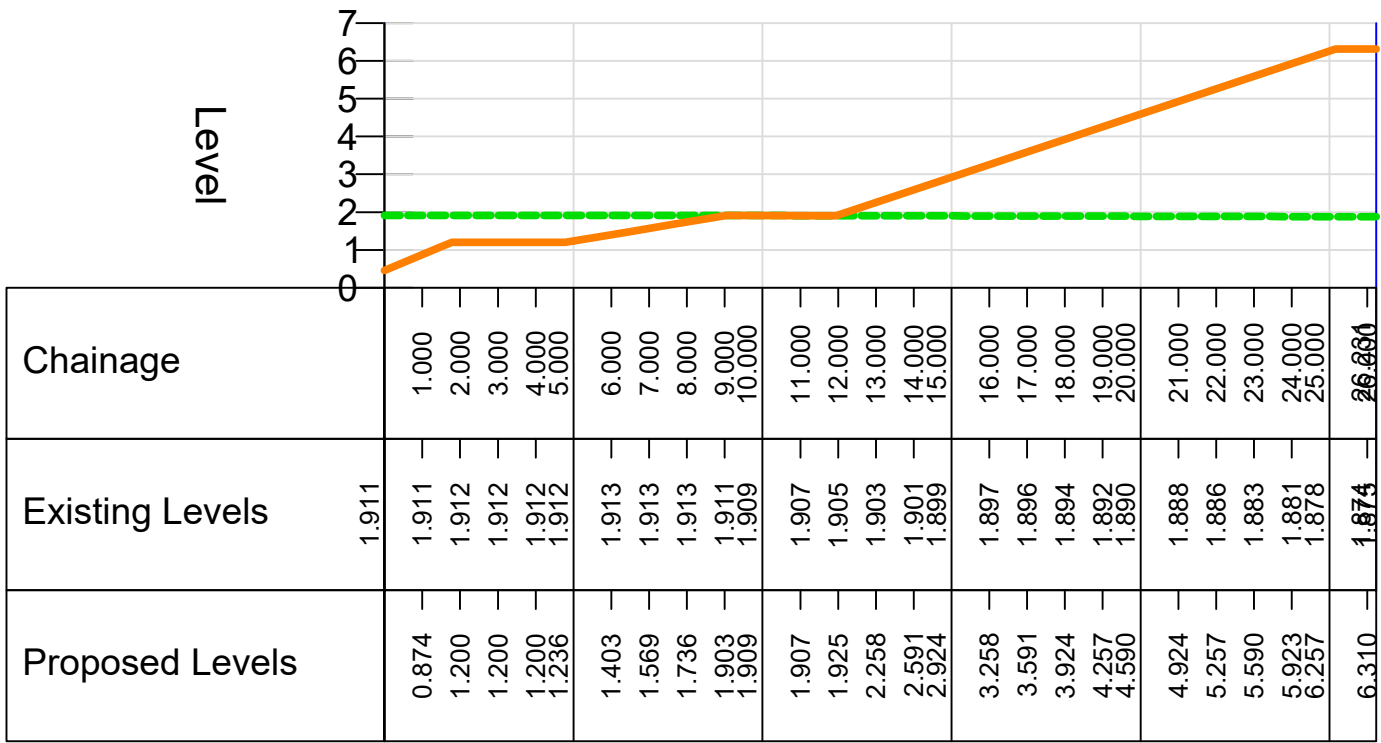


SECTION 4 - 4 HEADWALL NORTH POND

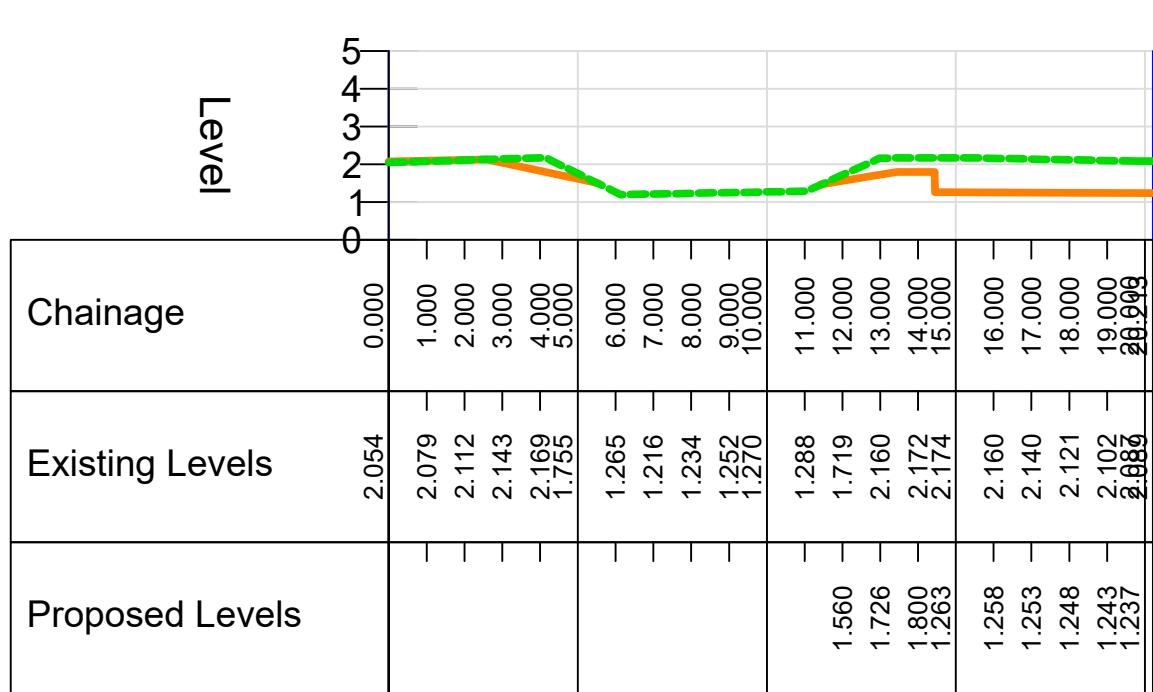

SECTION 5 - 5 AT OUTFALL TO LAKE

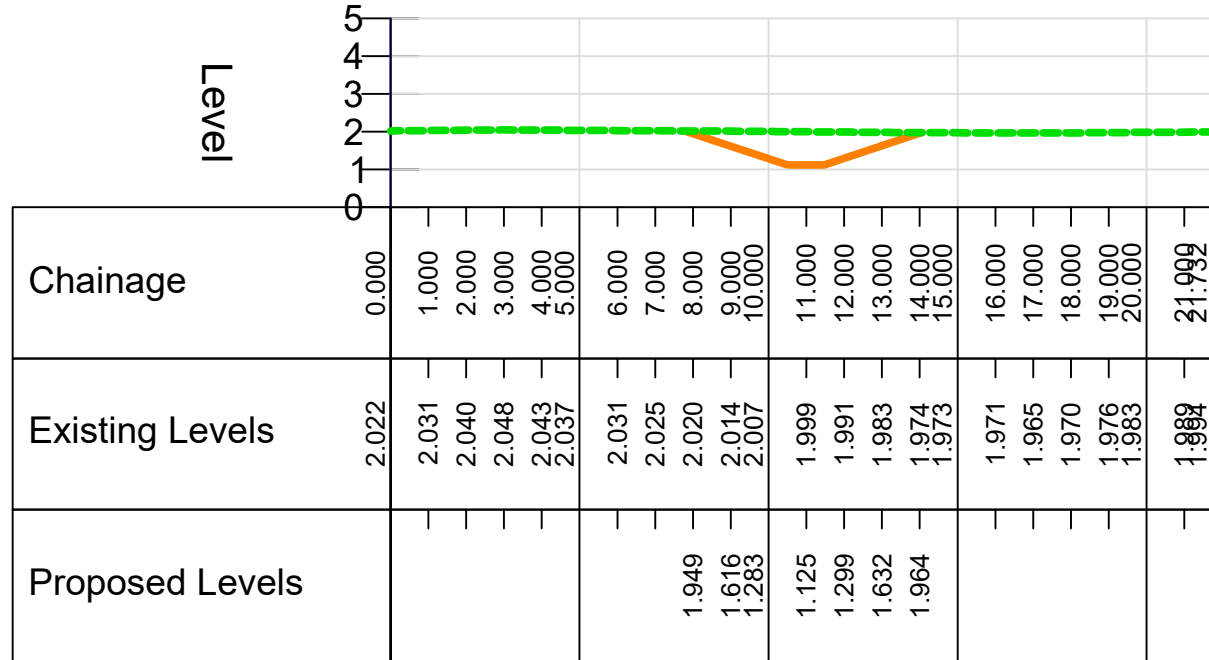

SECTION 6 - 6 NORTH ROAD CULVERT

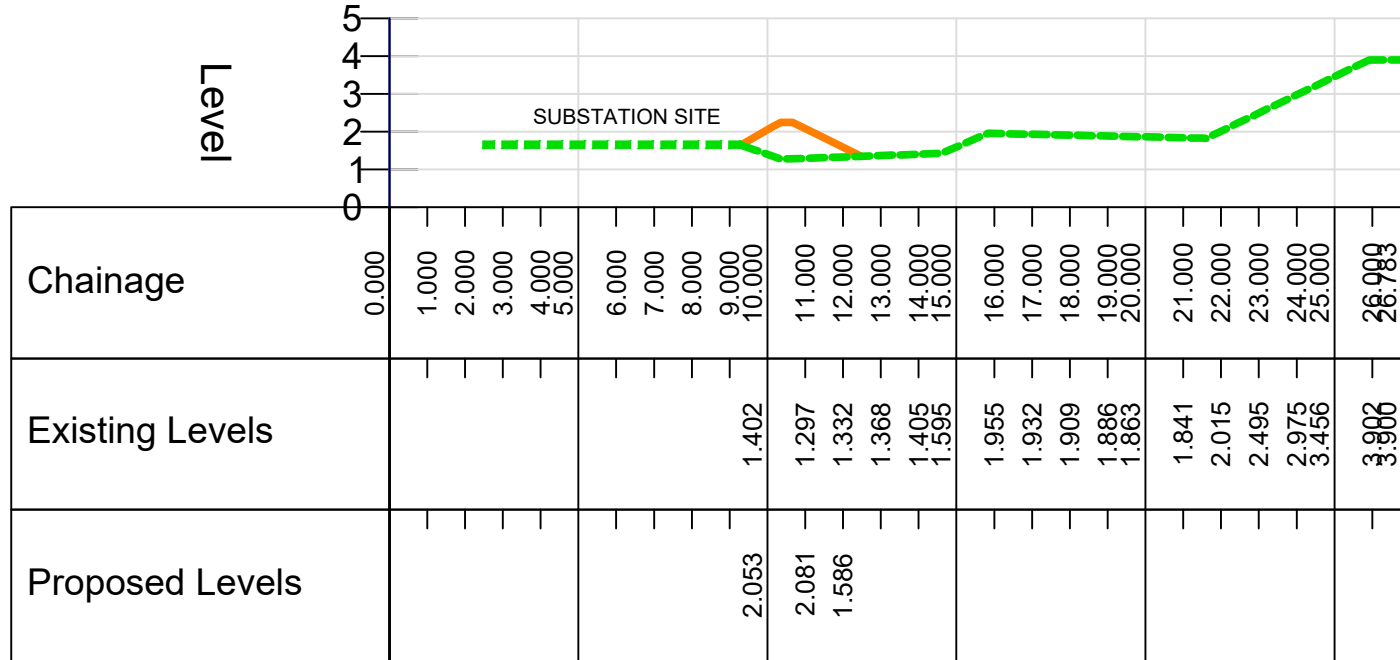

SECTION 7 - 7 SUBSTATION TO REED BED

- NOTES
1. SURVEY CARRIED OUT BY SLR CONSULTING LTD 28-30th MAY 2019.
 2. TOPOGRAPHICAL SURVEY INFORMATION SHOWN ON THIS DRAWING IS BASED UPON THE ORDNANCE SURVEY NATIONAL GRID HEIGHT AND PLAN DATUM DERIVED BY G.P.S. (OSTN15.09GB36).
 3. THE ACCURACY OF THIS SURVEY IS COMMENSURATE WITH THE DRAWING SCALE SPECIFIED WITHIN THE TITLE BLOCK. CHECK ALL CRUCIAL DIMENSIONS ON-SITE.
 4. SERVICES INCLUDING MANHOLES AND TELEGRAPH POSTS HAVE BEEN SURVEYED WHERE FOUND.
 5. WHILST EVERY EFFORT HAS BEEN MADE TO INCLUDE ALL ACCESSIBLE DETAIL, SOME FEATURES MAY NOT BE SHOWN IF OBSCURED AT THE TIME OF SURVEY (e.g. AREA OVERGROWN/STOCKPILES).
 6. PREVIOUS SURVEY INFORMATION SHOWN IN GREY TAKEN FROM DRAWING REFERENCE Topographical Survey Fishing Swims.dwg SUPPLIED BY SHEERNESS RECYCLING (HYTHE) LTD

- LEGEND
- EXISTING GROUND PROFILE
 - PROPOSED GROUND PROFILE

2	PS	IMR	3/24	GENERAL UPDATE.
1	PS	IMR	2/24	GENERAL UPDATE.
0	PS	IMR	7/23	FIRST ISSUE.
Revision	By	Chkd By	Date	Comments
SHEERNESS RECYCLING LTD				
SLR global environmental solutions				
Site: MARTELLO LAKES, HYTHE, KENT				
Project: NICKHOLLS QUARRY REDEVELOPMENT				
Drawing Title: PROPOSED LAYOUT DETAIL SECTIONS				
Scale: 1:500 @ A1			Date: AUGUST 2021	
Drawing Number: 013			Revision: 2	