


150 Dolphins road

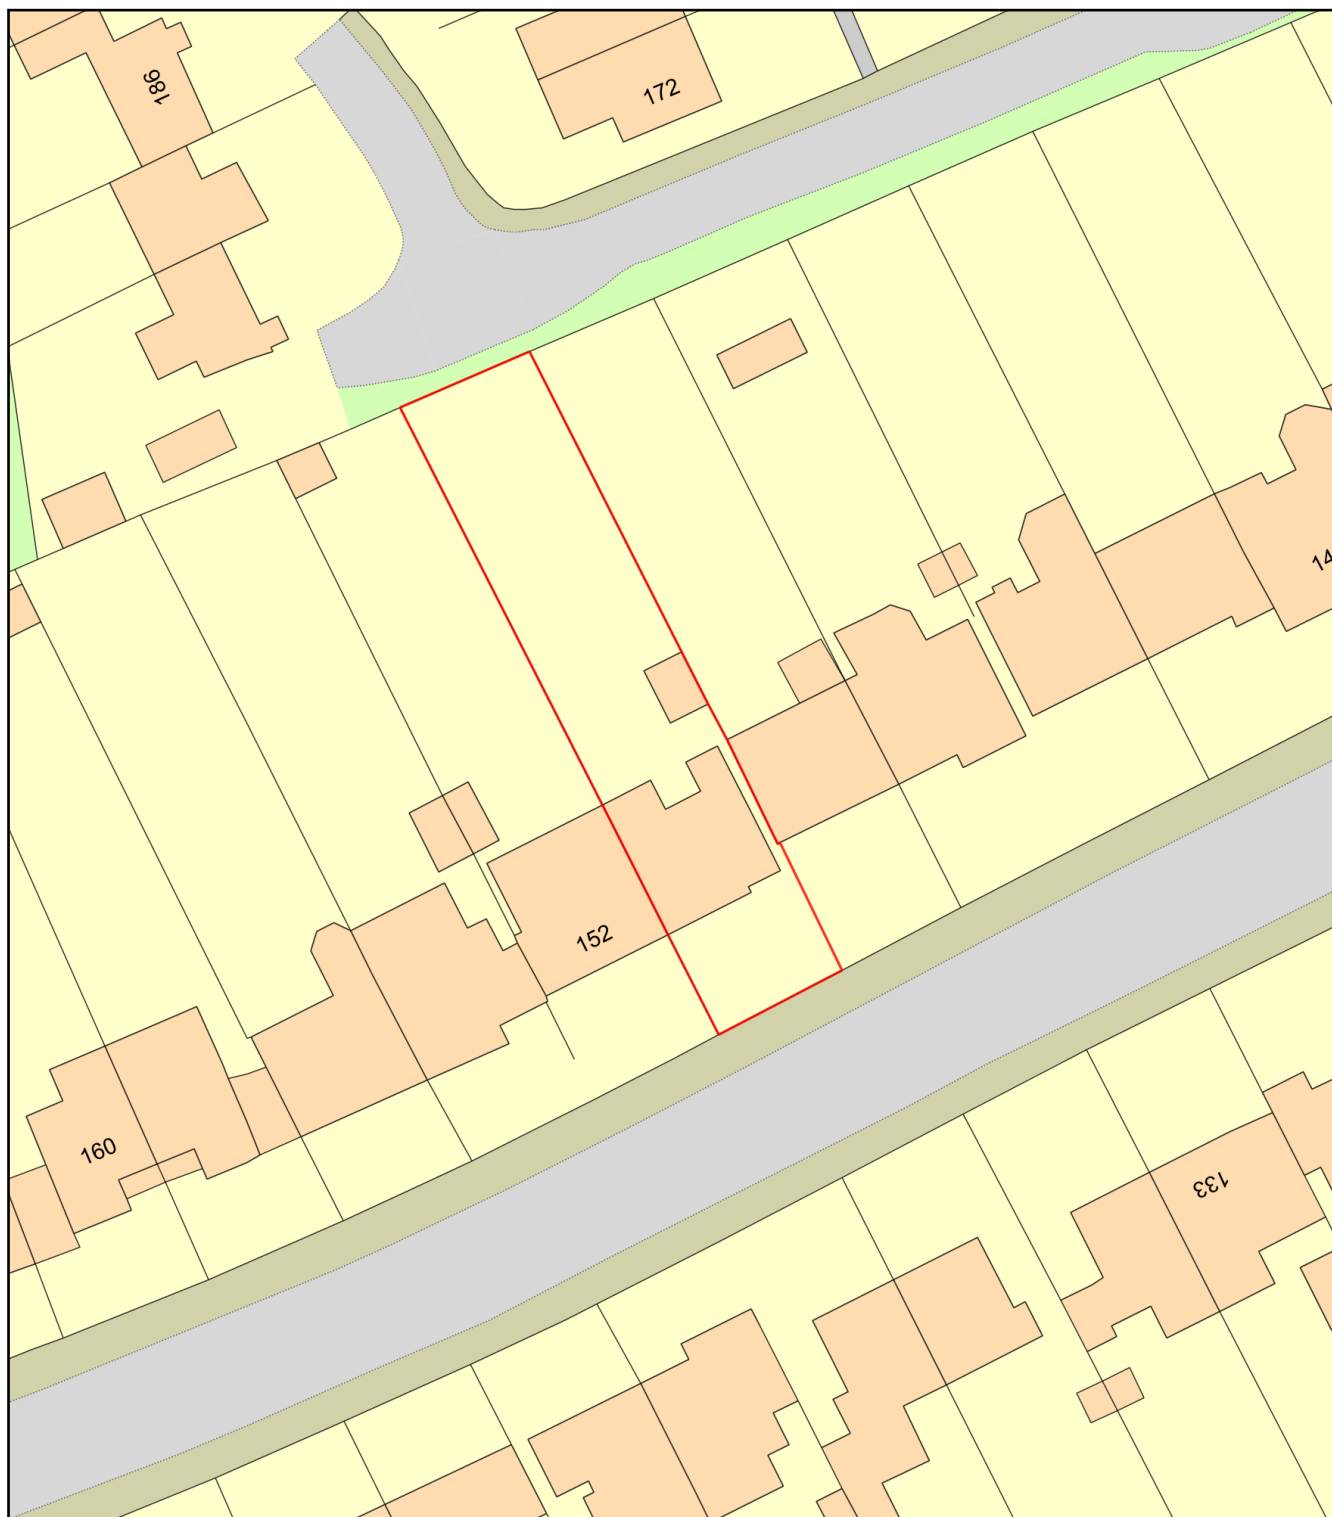

0 20
Metres



Plan Produced for: Leading Conservatories Ltd

Date Produced: 09 Apr 2024

Plan Reference Number: TQRQM24100151432239

Scale: 1:500 @ A4