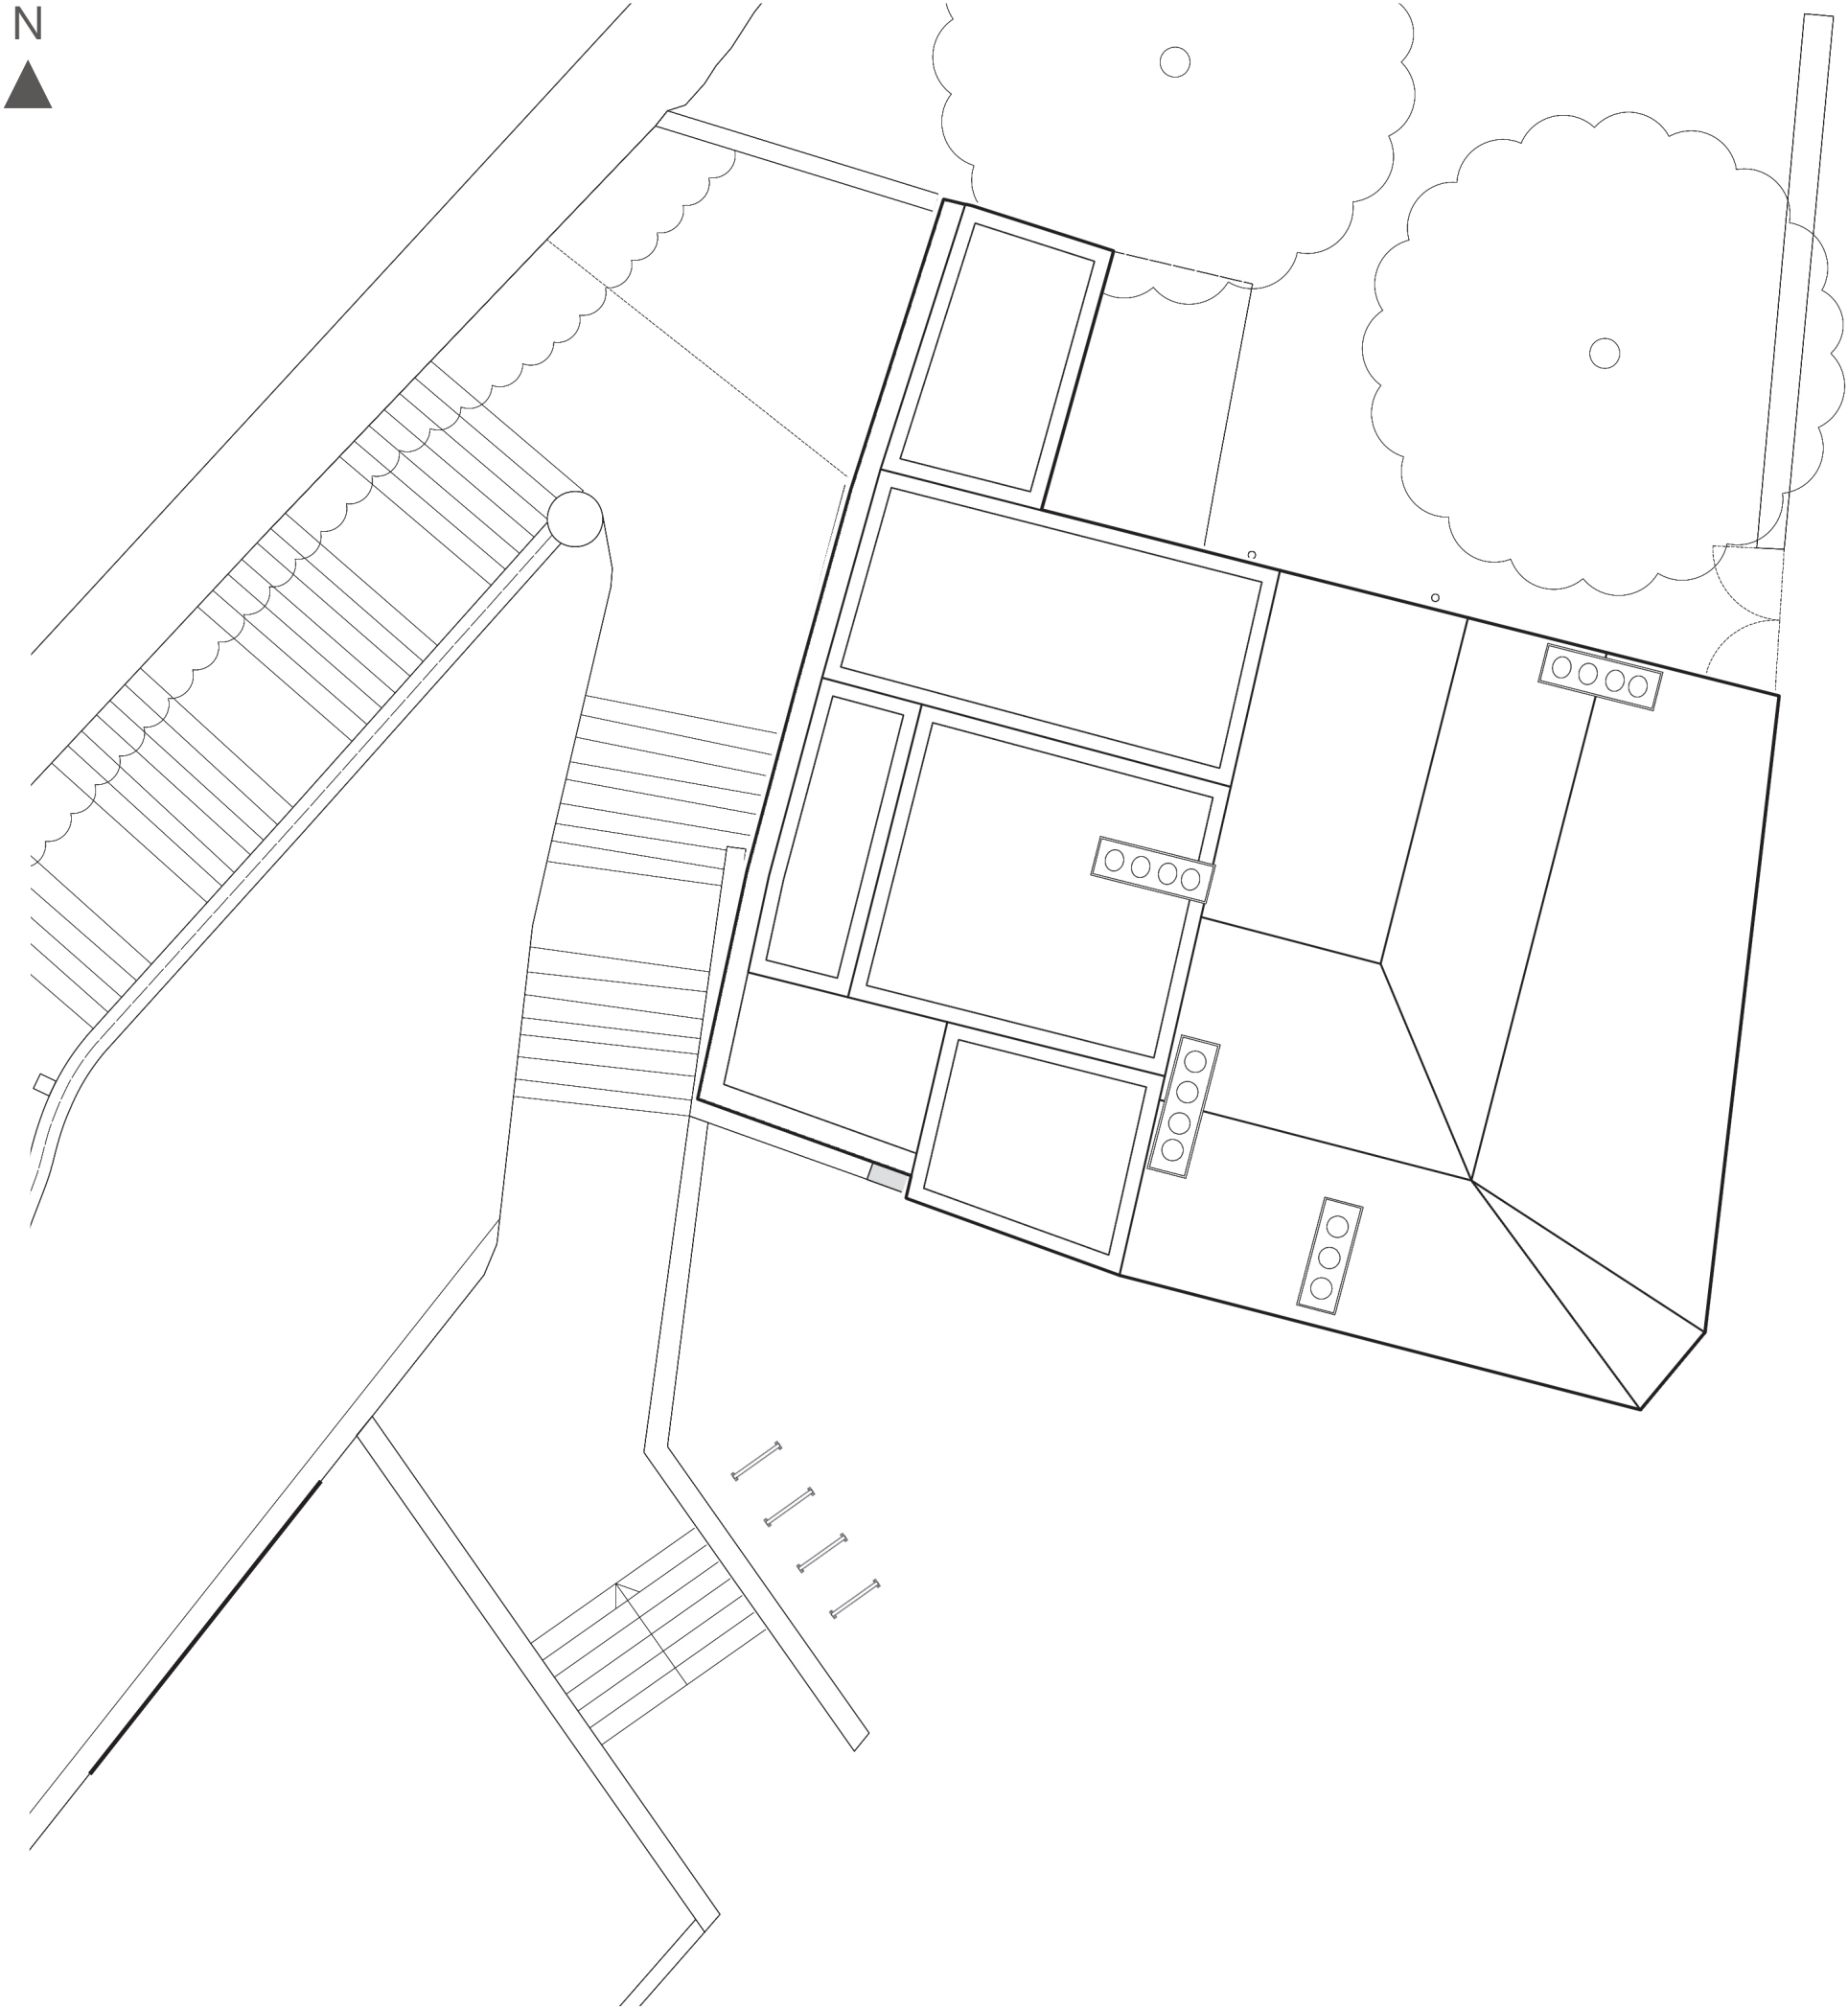


Dimensions govern. Do not scale drawings.
All dimensions are in millimeters unless noted otherwise.
All dimensions shall be verified on site before proceeding.
All discrepancies to be notified in writing to AIS FOR_.
This drawing is to be read in conjunction with all relevant architectural and engineers information.
All rights reserved. © A is for Architecture Ltd.
Area measurements must not be taken to represent contractual documentation.
UK Projects only,
This drawing may contain data under lease from Ordnance Survey. Unauthorized reproduction infringes crown copyright.

NOTES

A IS FOR_

Unit 209, 202-213, Mare Street Studios, E8 3LY

Tel: +44 (0)7831 725 087 / +44 (0)7557 416 966

www.aisfor.co hello@aisfor.co



client

project The Princess Royal

number 015

drawing title Proposed Floorplan - Level 03 (Roof)

scale 1:100 @ A3

status For planning

date 07/05/2024

drawn by AR checked by DLA

drawing no rev no

015_AISF_1204

B