


Track 1


Track 2

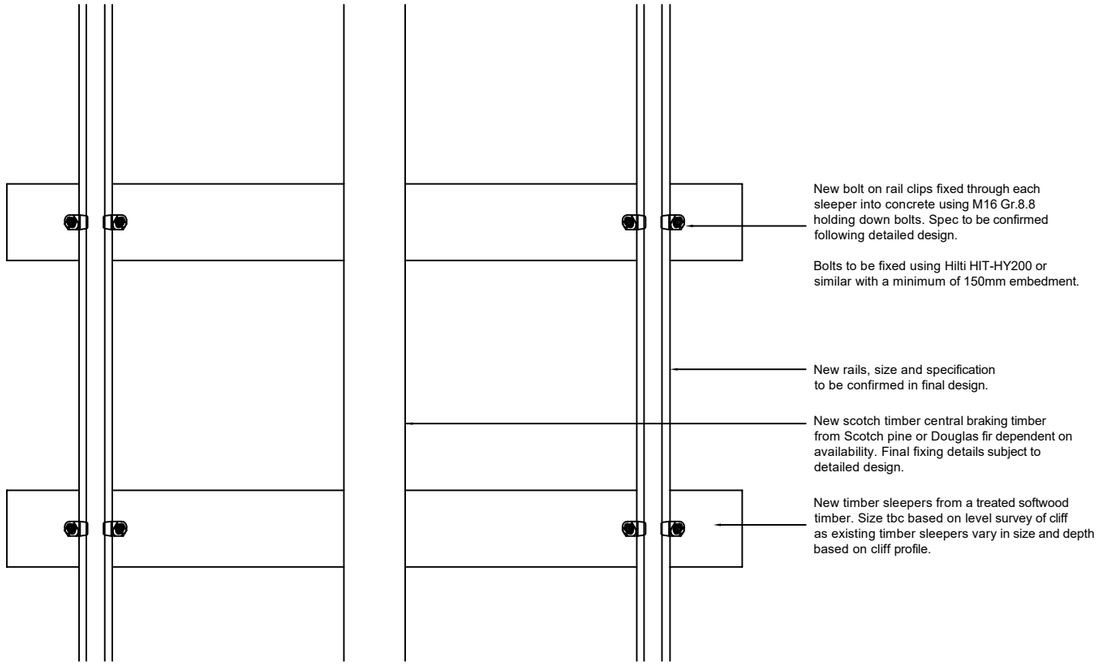

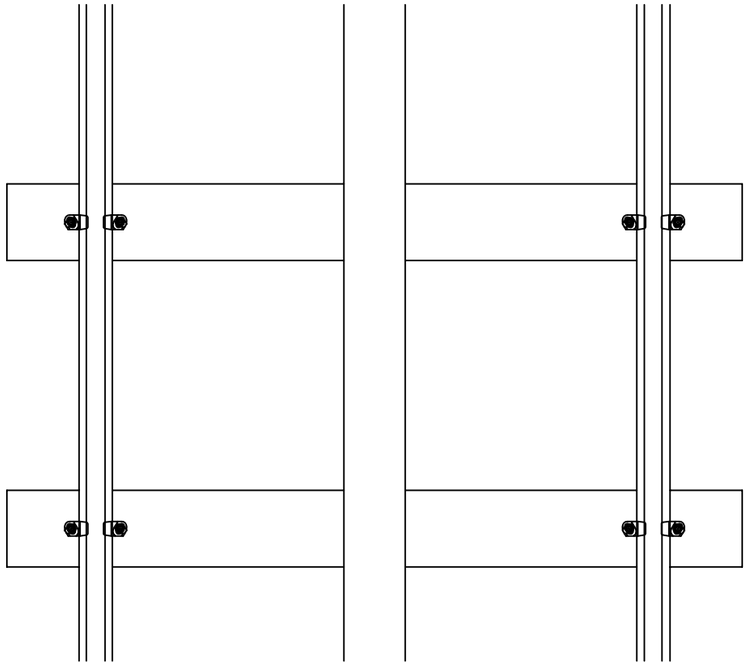

PLAN
Scale 1:10

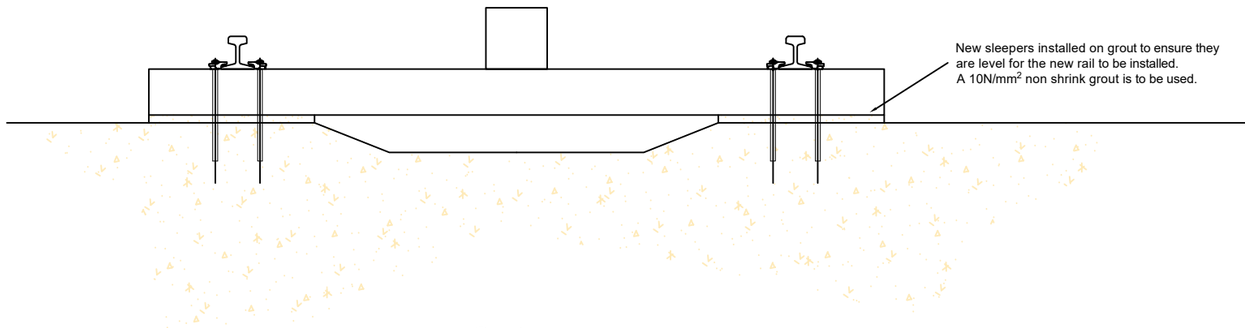

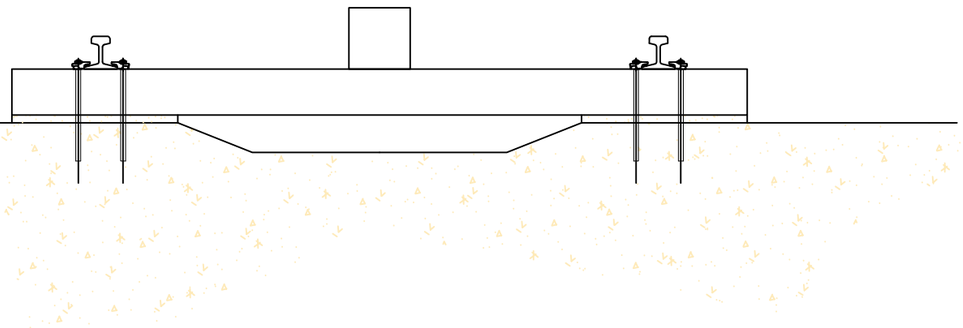

Section
Scale 1:10

NOTES

REFERENCE DRAWINGS

REV.	DATE	DESCRIPTION	REVISED BY	CHECKED	APPROVED	DESIGN	CDM	PROJECT MANAGER	CLIENT
6									
5									
4									
3									
2									
1									
0	19/05/23	ISSUED FOR COMMENTS	DM	MR	.	.	.	.	.

CALCULATION No.	-	DRAWN BY.	DM
RCE DRAWING No.	100938-P1-0003	DATE	28/11/22
CHECKED BY:	MR		
DESIGN BY:	-		

rapidconsulting
Rapid Consulting Engineers Ltd

DRAWING TITLE

FOLKESTONE LEAS LIFT
REFURBISHMENT PROJECT
PROPOSED SLEEPER WORKS

SCALE (A1)	CLIENT DRAWING NUMBER	REVISION
1:10	100938-L1-0002	0