

PERMITTED DEVELOPMENT




1 Bird's-eye View




2 Garden View 1




3 Garden View 2

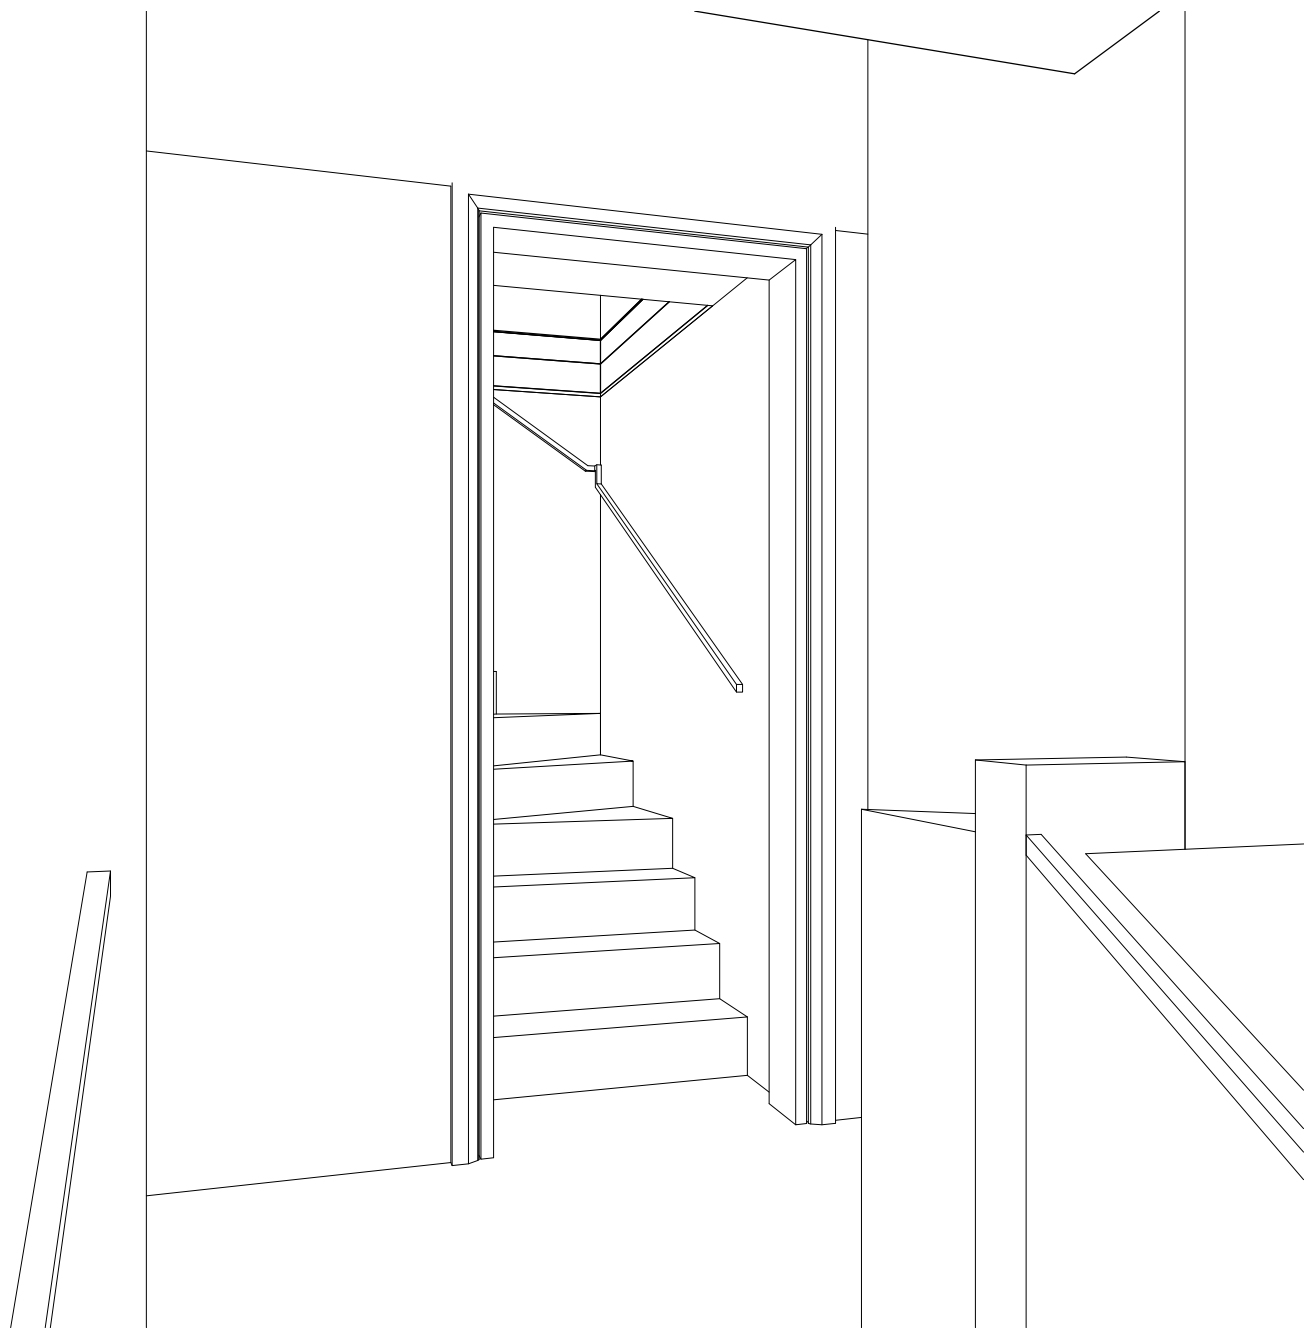

4 Interior View 1 - Loft Access

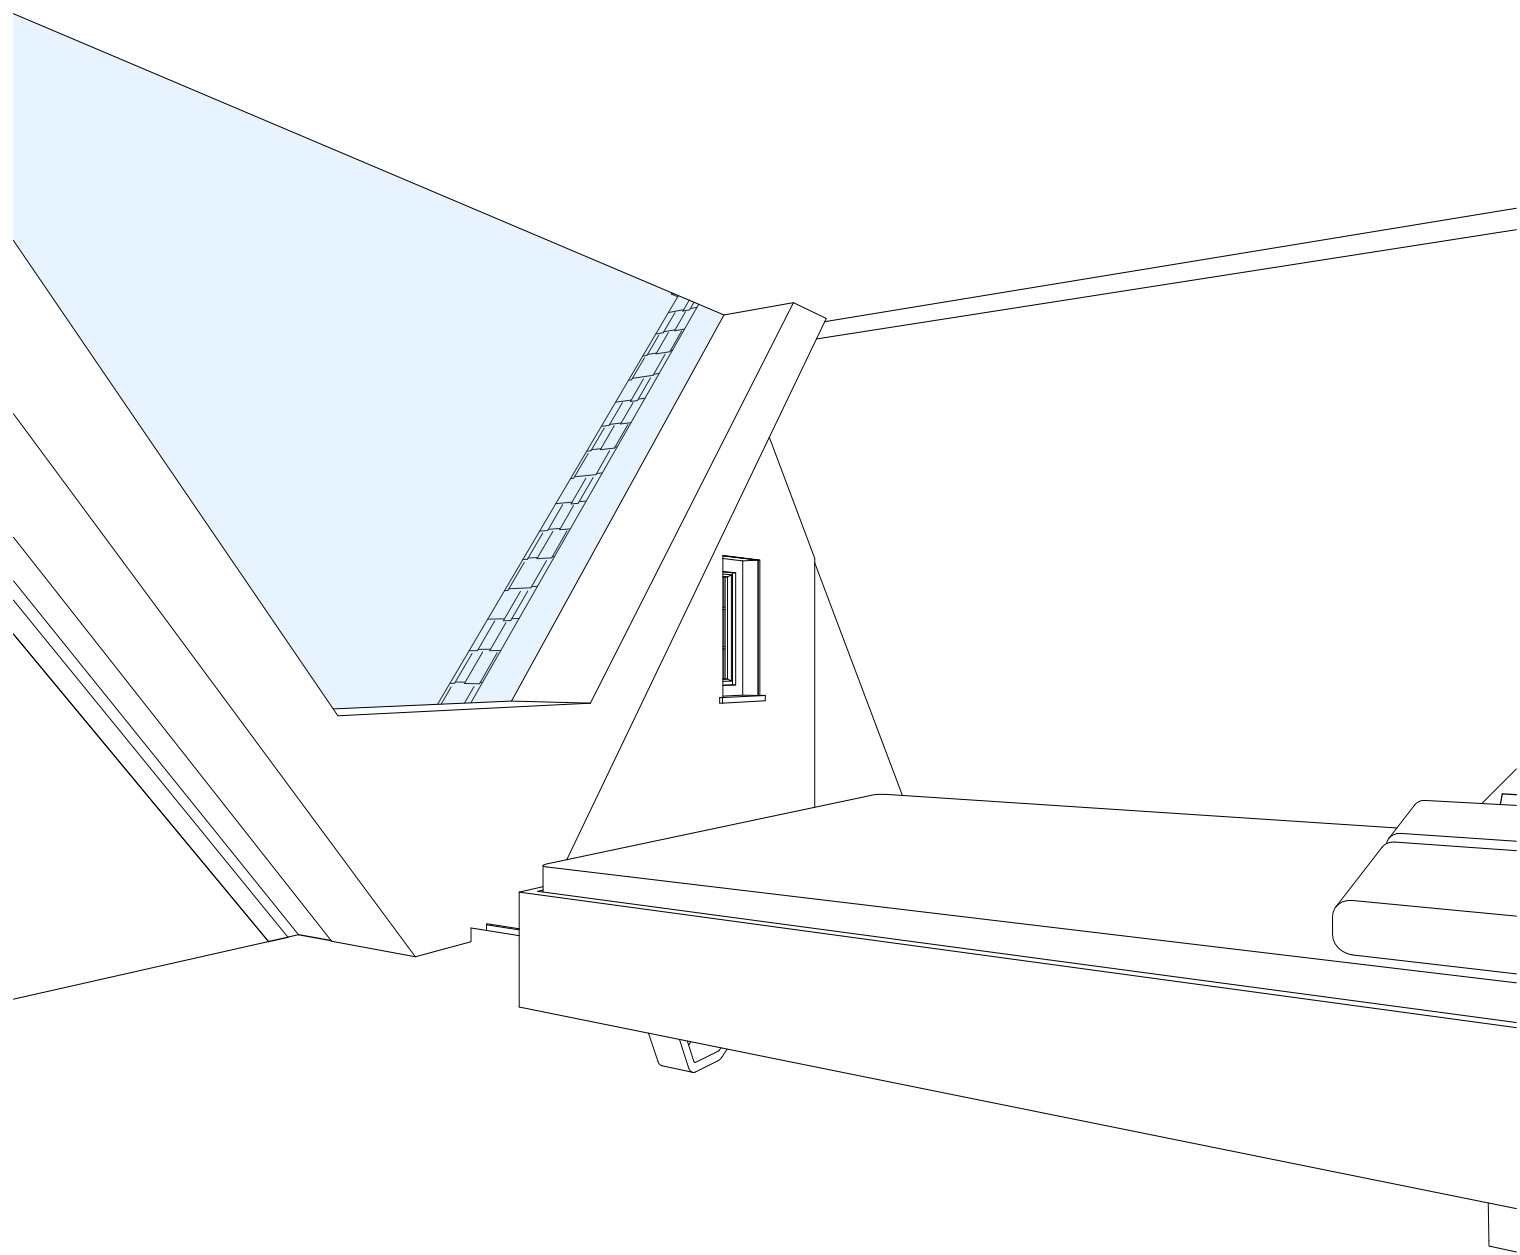

5 Interior View 2 - Bedroom 5

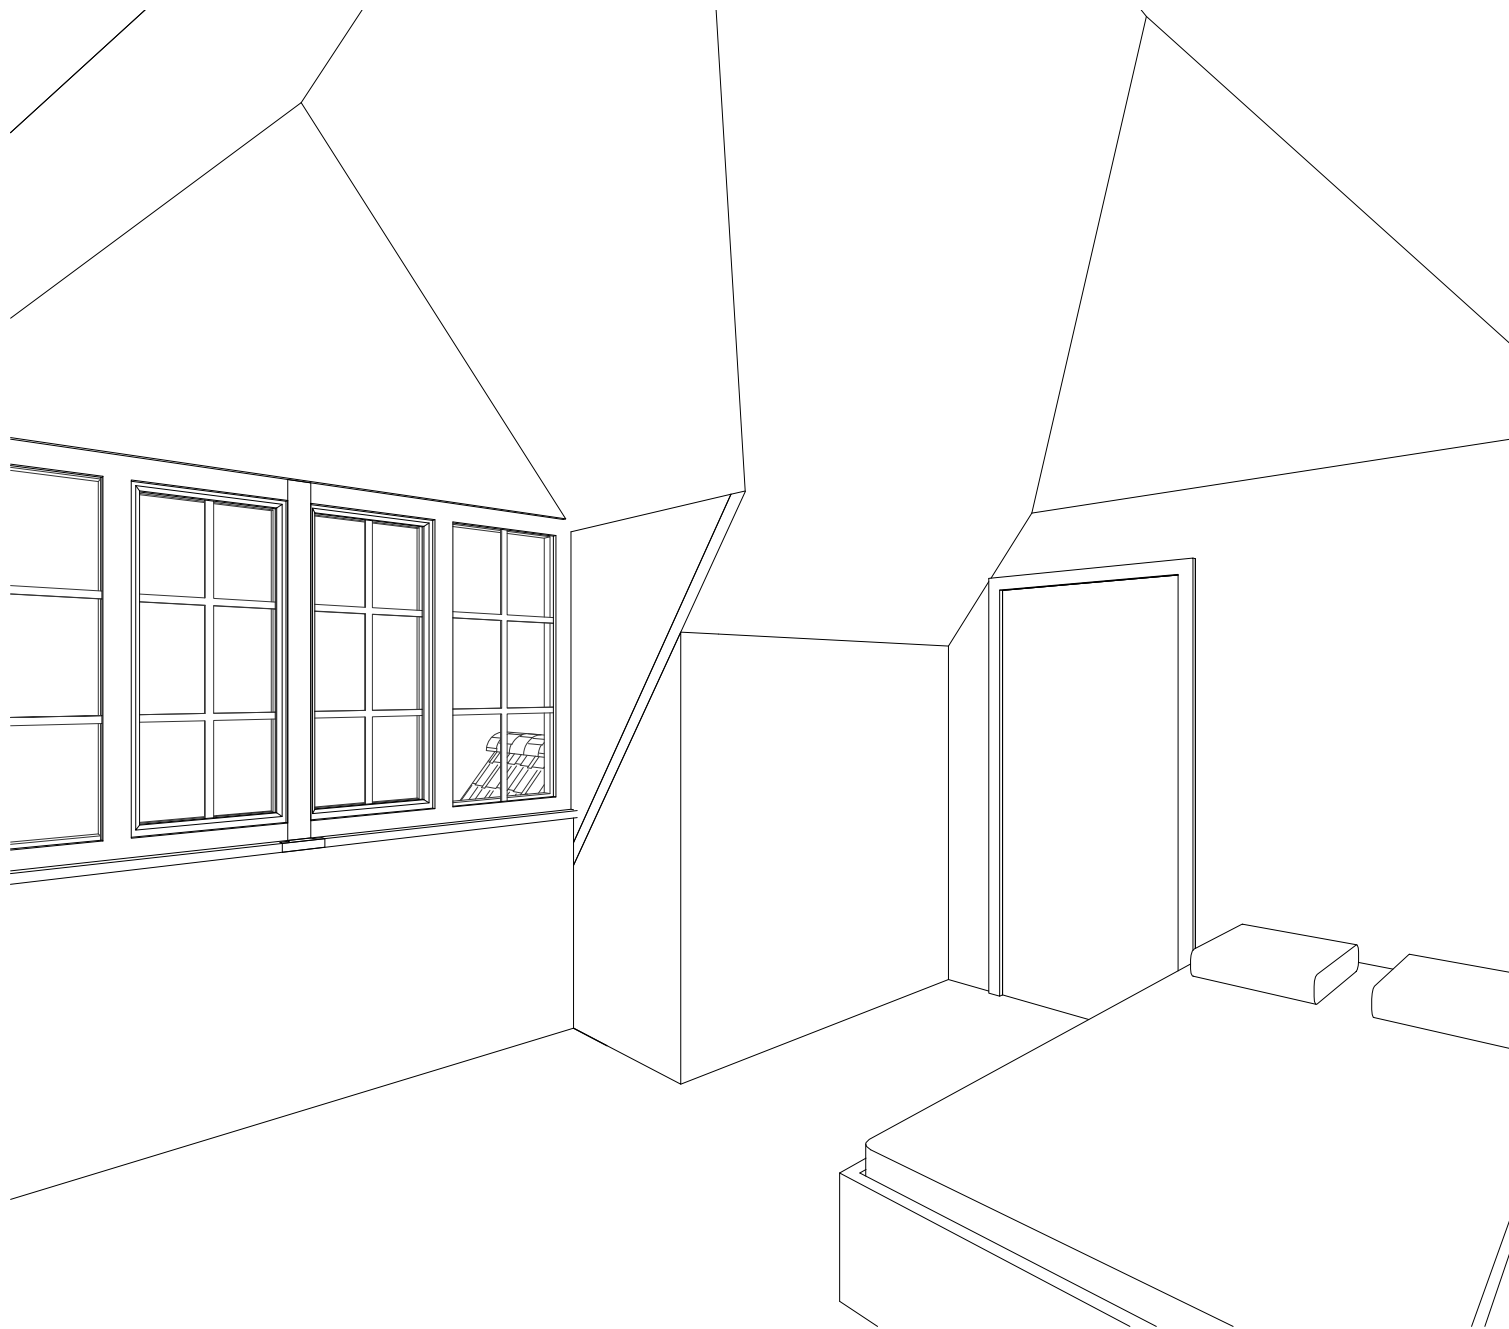

6 Interior View 3 - Loft Bathroom

General notes

Subject to all statutory approvals.

Dimensions in millimetres unless stated otherwise.

Dimensions govern. Do not scale off drawing. All dimensions to be verified on site before proceeding.

All discrepancies to be notified in writing to the client and to Profile Architects Ltd.

All perspective views are indicative for illustrative purposes only

© Profile Architects Ltd 2023

1	26.04.24	INITIAL DESIGN	OH
2	13.05.24	AMENDED DESIGN	OH
3	30.05.24	FINAL DESIGN	OH
REV	Date	Reason For Issue	Chk

PERMITTED DEV.

PROFILE

F1b Glassworks, Mill Bay
Folkestone
Kent CT20 1JG
01303 767 200
studio@profilechitects.com
profilearchitects.com

Client

Dirk Rondhout & Sasha Mills

12 Pelham Gardens

CT20 2LF

Project

12 Pelham Gardens

Drawing Title

Perspective Views
Proposed

Scale at A1 **Date**
03.04.24

Project No. **Rev No.**
480 3

Drawing No.
P2710