




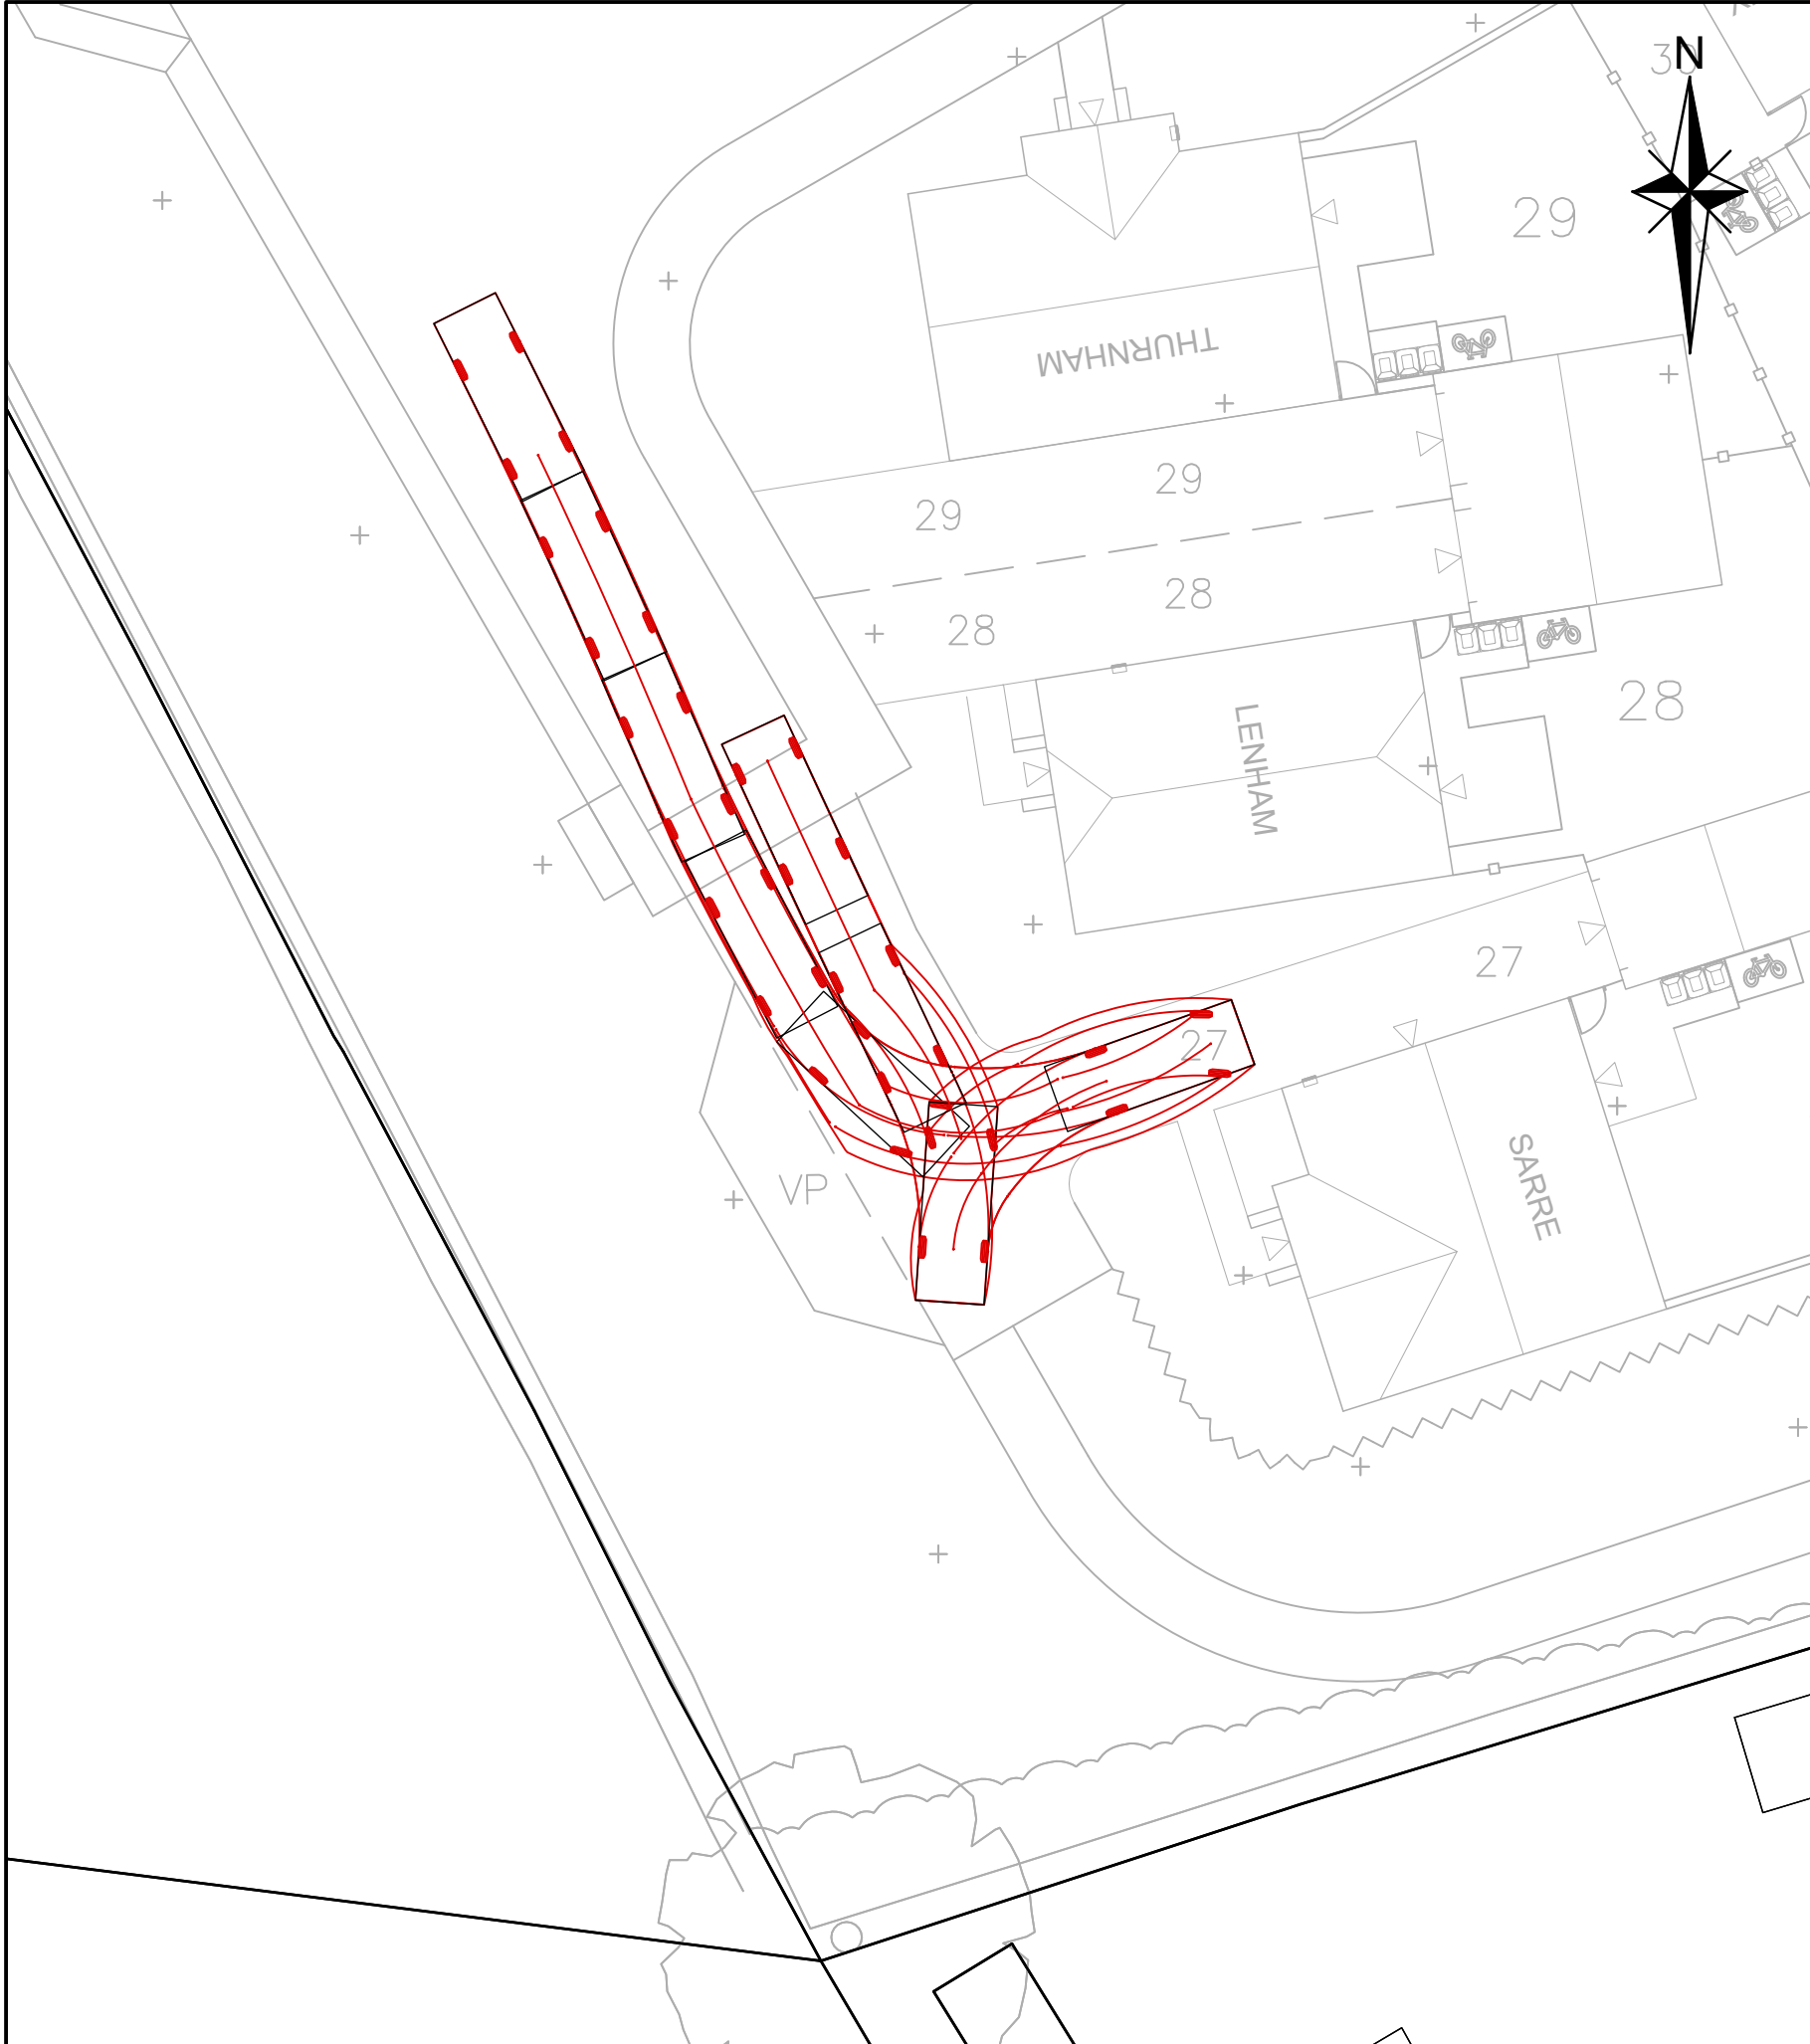

Plot 27 Parking 1:200 scale

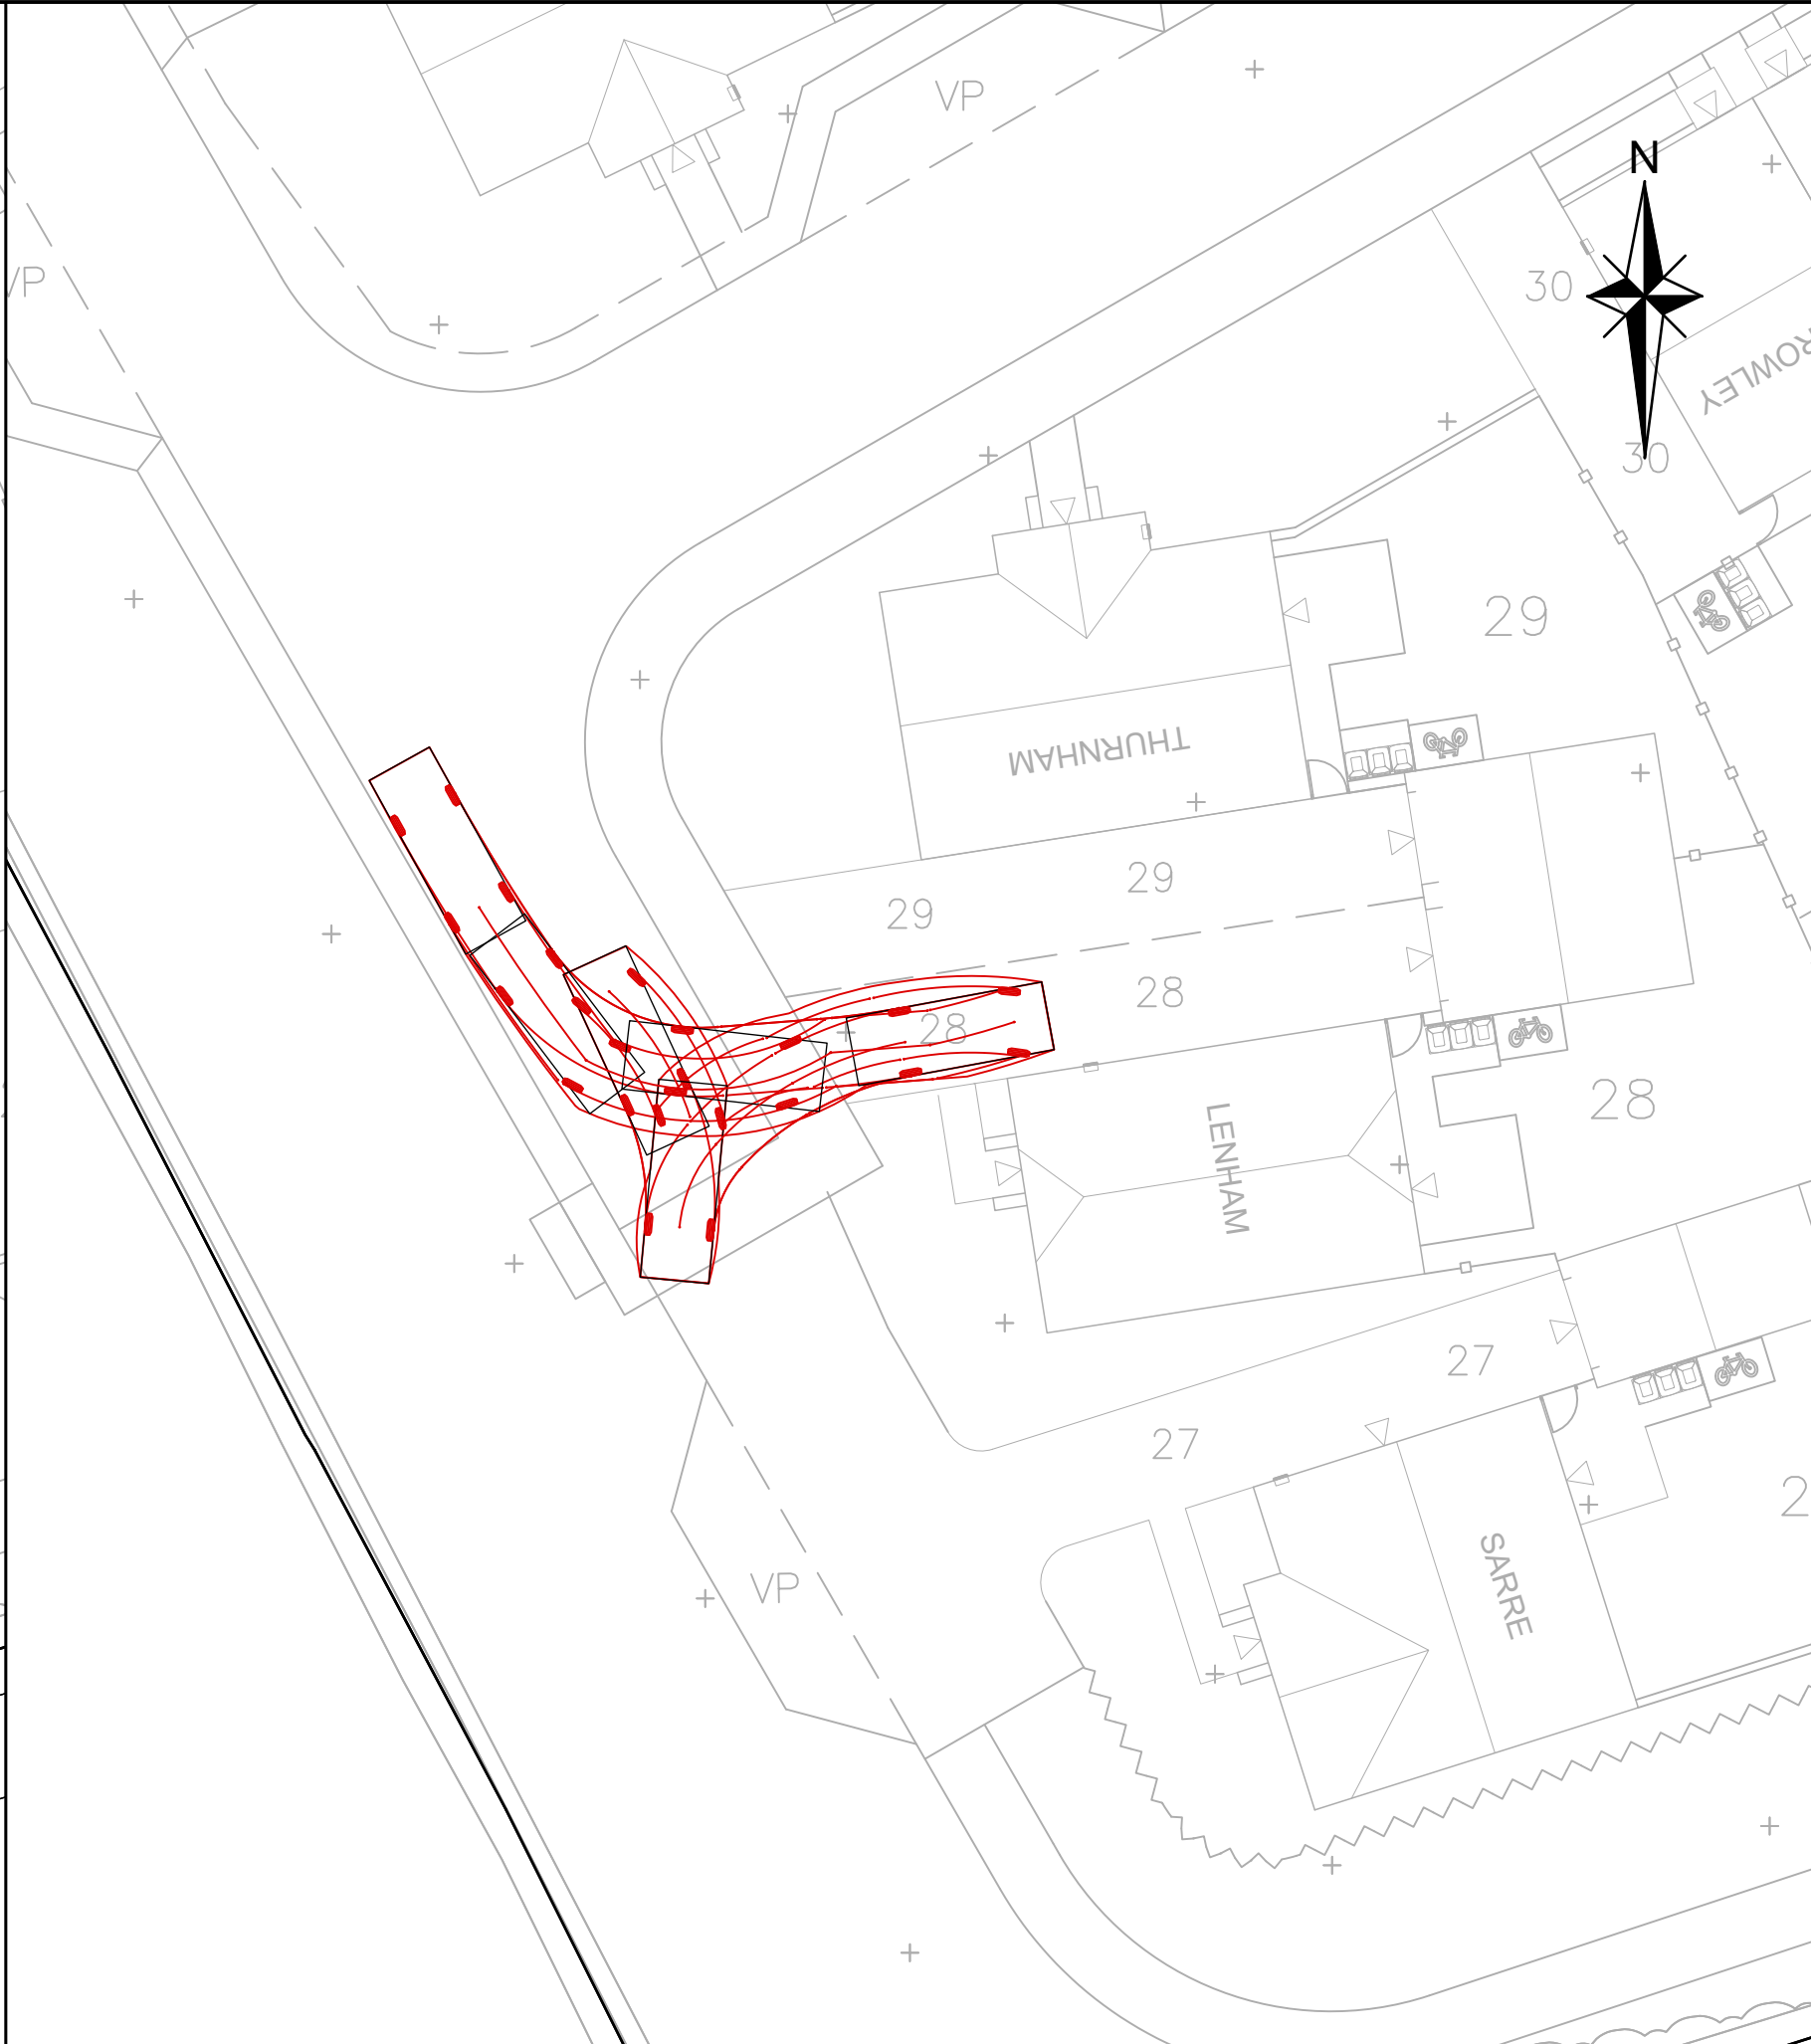


Plot 28 Parking 1:200 scale

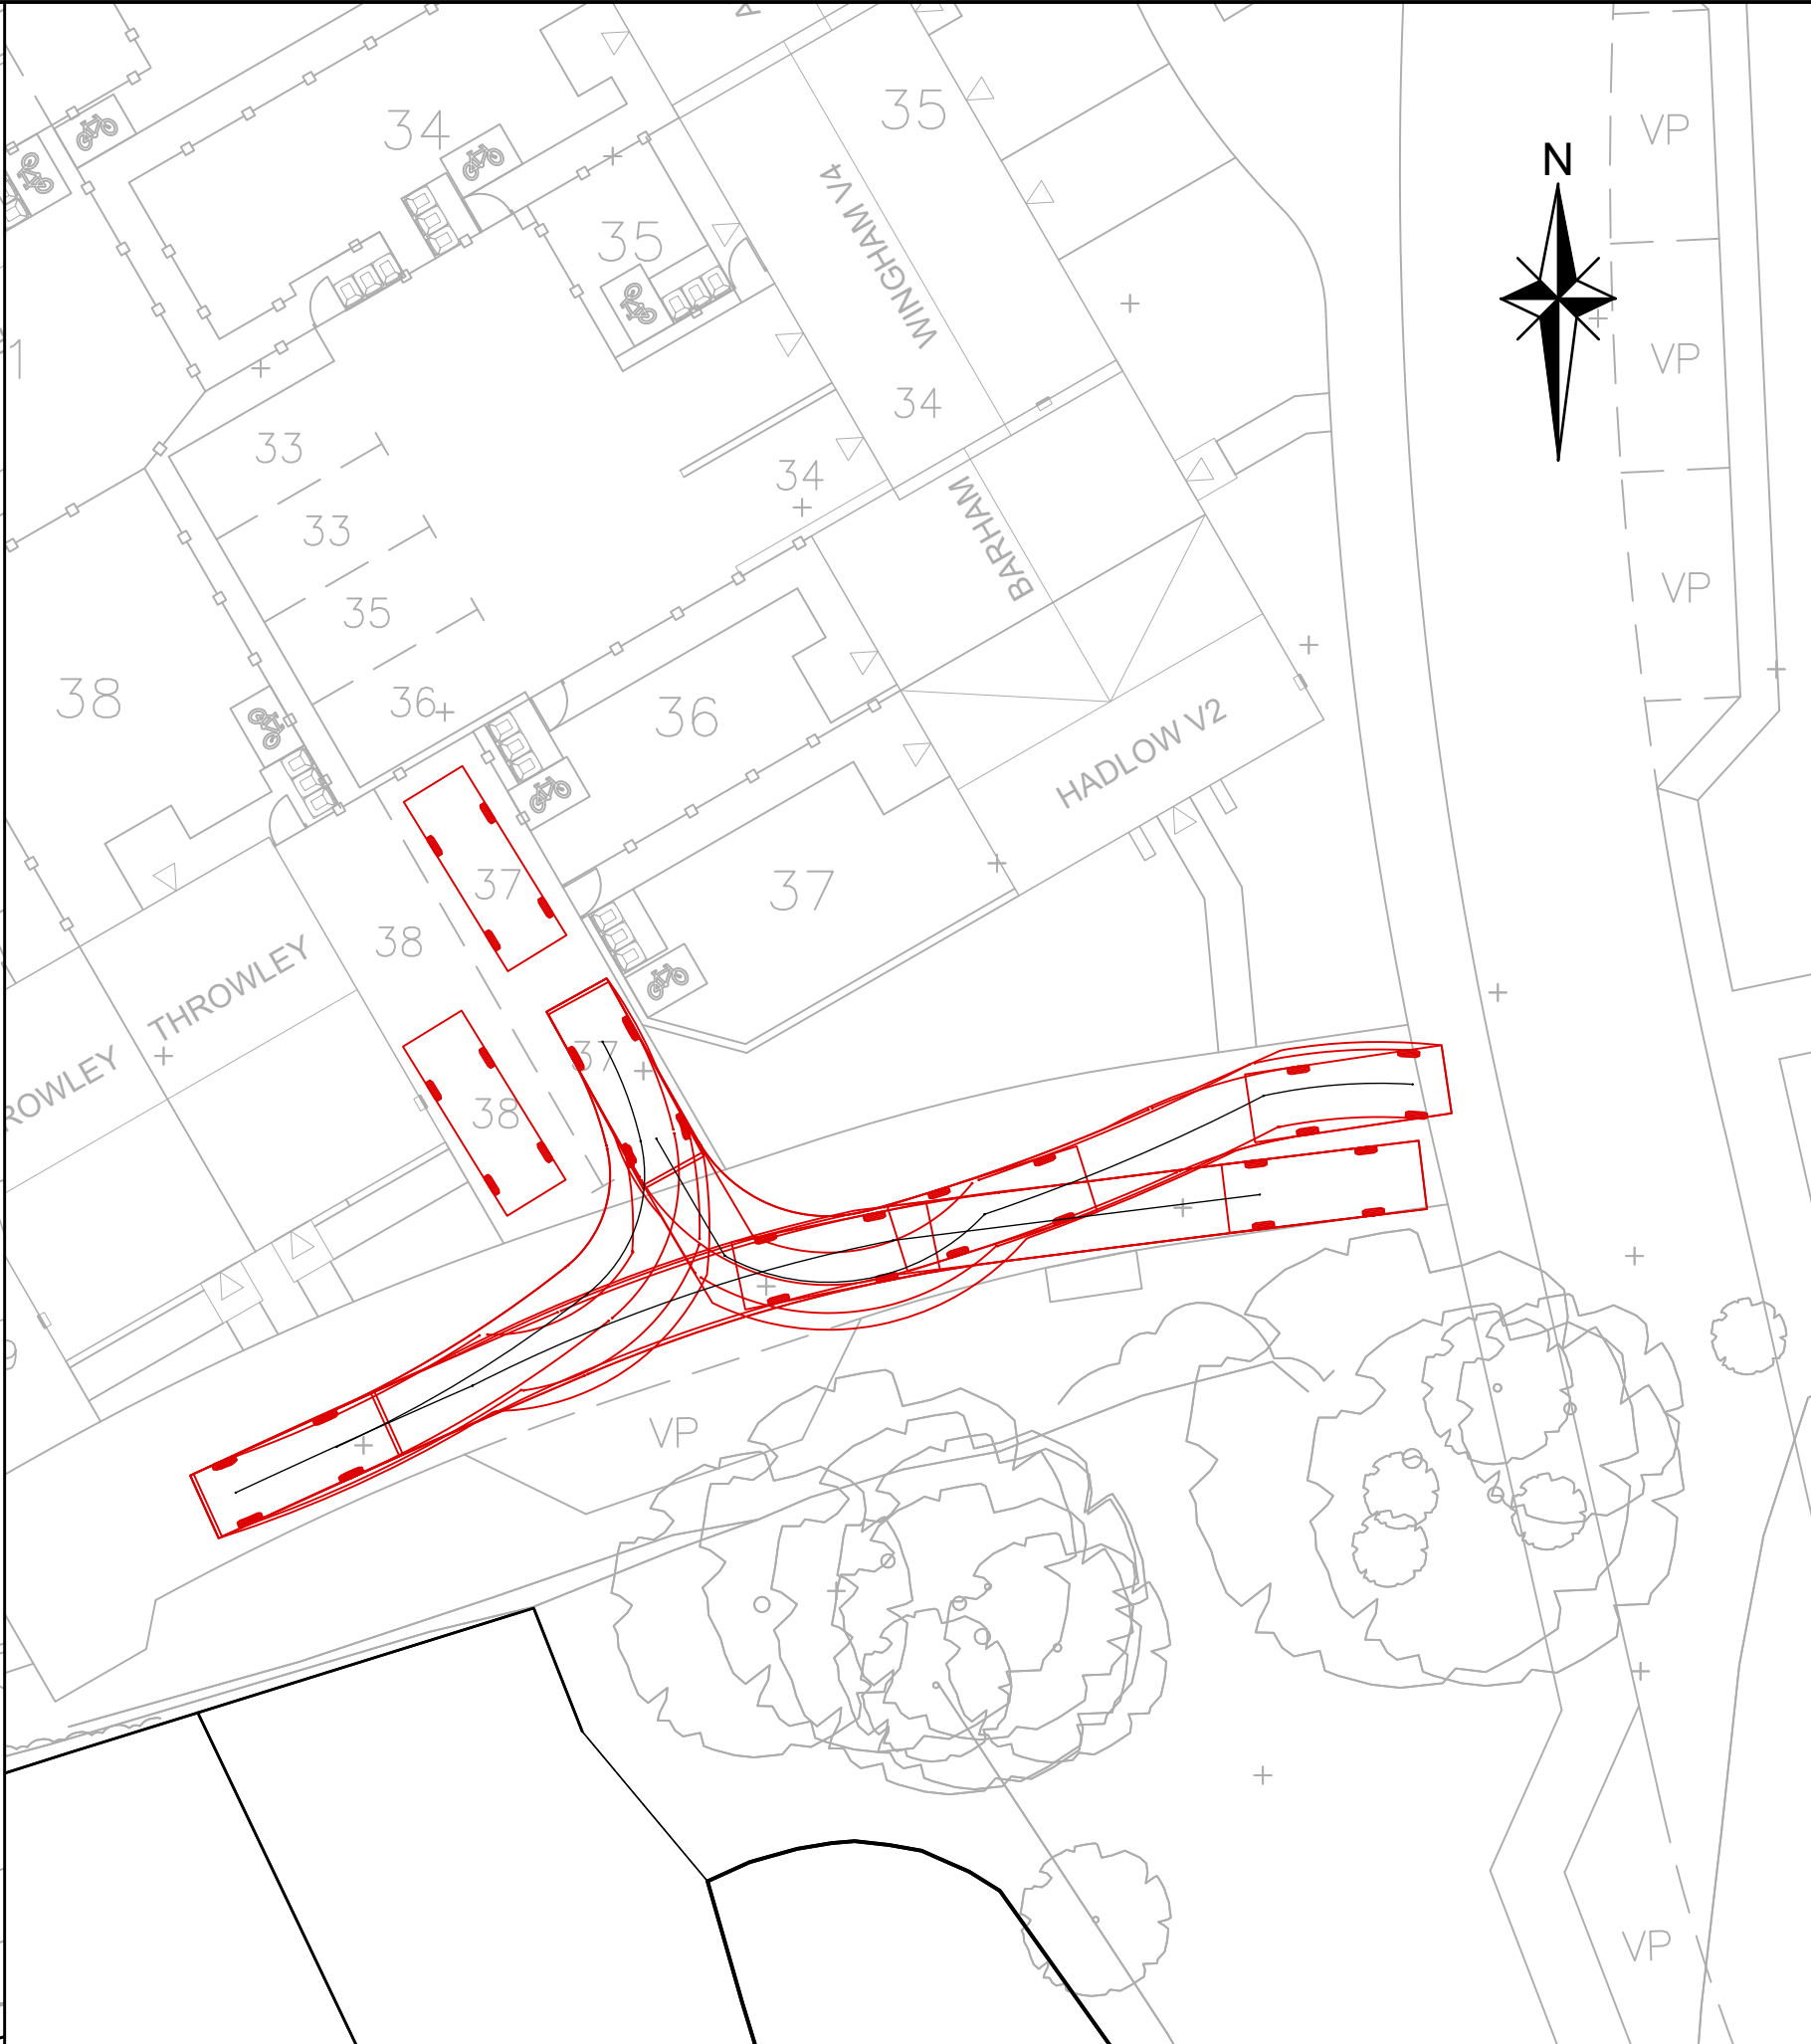

Plot 37 Parking 1:200 scale



Plot 38 Parking 1:200 scale

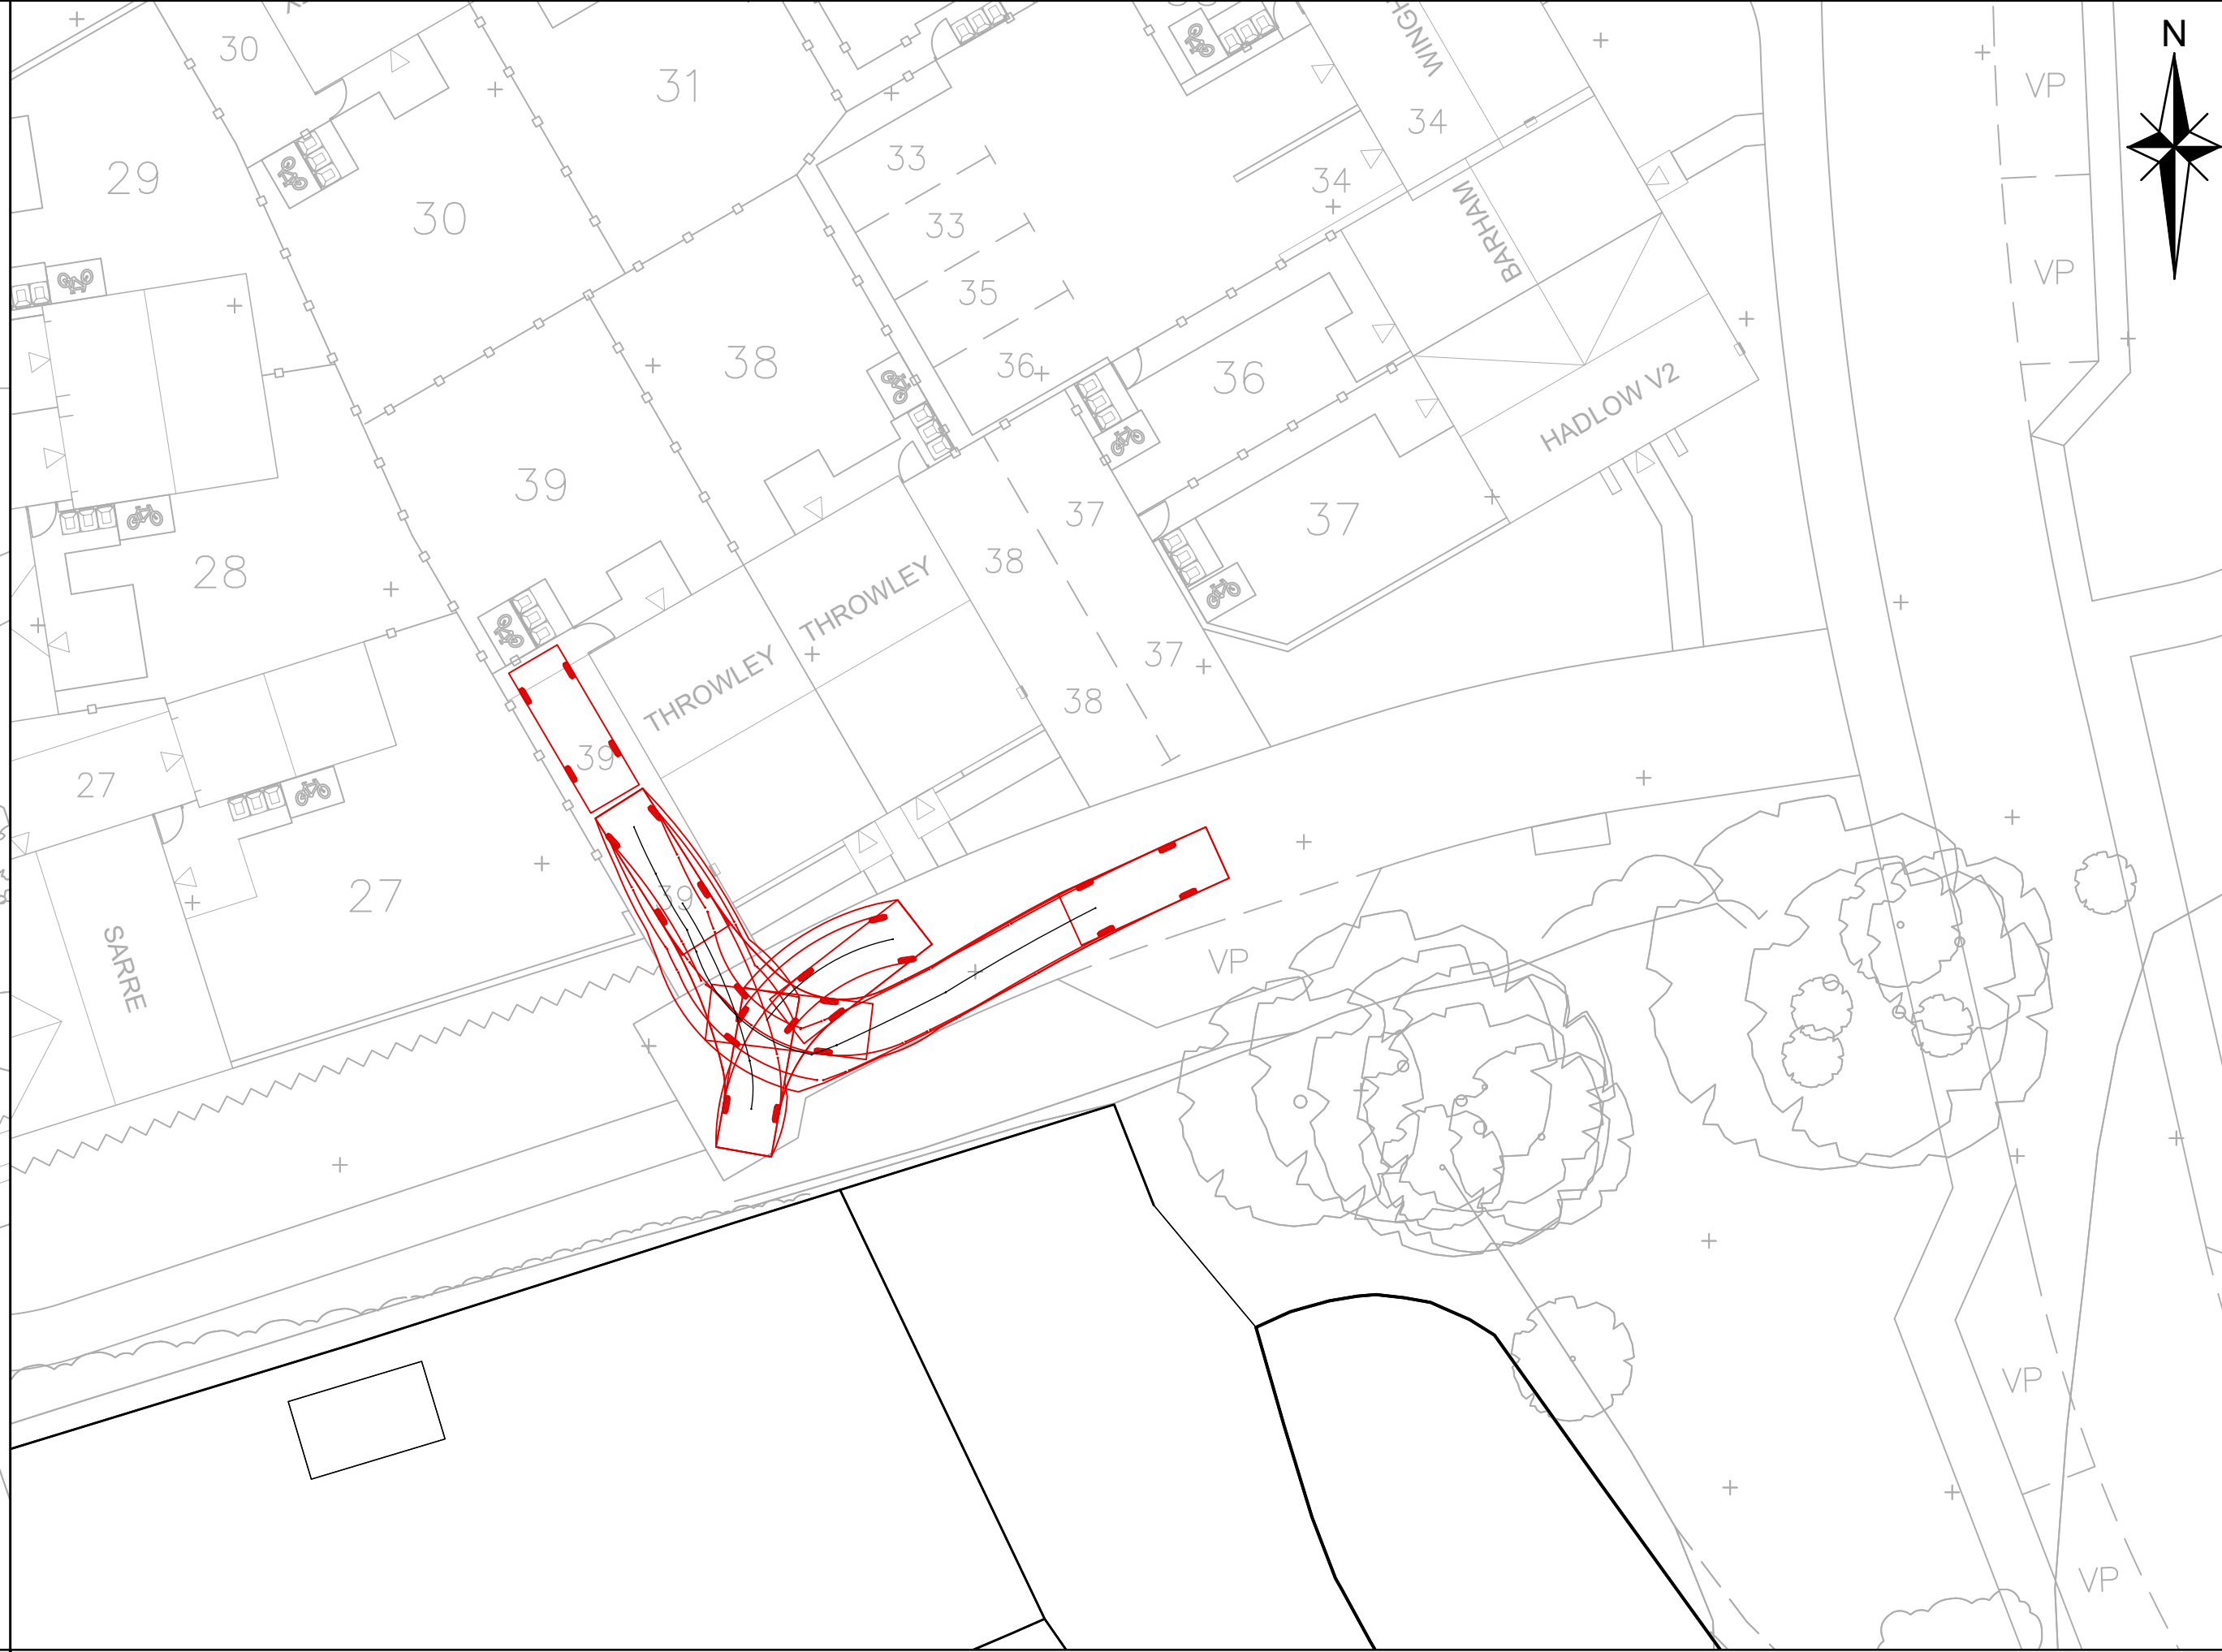

Plot 39 Parking 1:200 scale

NOTES

1. Do not scale from this drawing.

2. All dimensions are in metres unless stated otherwise.

3. Proposed internal site layout to be confirmed through planning process.

Vehicle Profile

5.20

0.902.90

Large Car

Width

Track

Lock to Lock Time

Steering Angle

meters

: 1.80

: 1.80

: 6.0

: 37.8

E

D

C

B

A

Site Layout updated

Site Layout updated

Site Layout updated

Site Layout updated

Site Layout updated

GW

TSH

GAC

GW

TSH

GAC

GW

TSH

GAC

GW

TSH

GAC

July 24

June 24

Apr 24

Mar 24

Mar 24

Rev

Amendments

Dm

Chk

App

Date

Charles & Associates

Issued by

Park House

Park Farm

East Malling Trust Estate

Bradbourne Lane

Aylesford

Kent

ME20 6SN

01732 448120

enquiries@ca.uk.com

www.c-a.uk.com

Landmark House

Station Road

Hock

Hampshire

RG27 9HA

01256 630420

Job Title

Land at Ashford Road

New Romney

Drawing Title

Car Parking Tracking

27, 28, 37, 38 and 39

Client

Pentland Homes

Scale

As shown @A1

Date

Nov 2023

Designed

MT

Drawn

MT

Checked

TSH

Approved

GAC

Job No

22-095

Drawing No

22-095-1006

Rev

E