

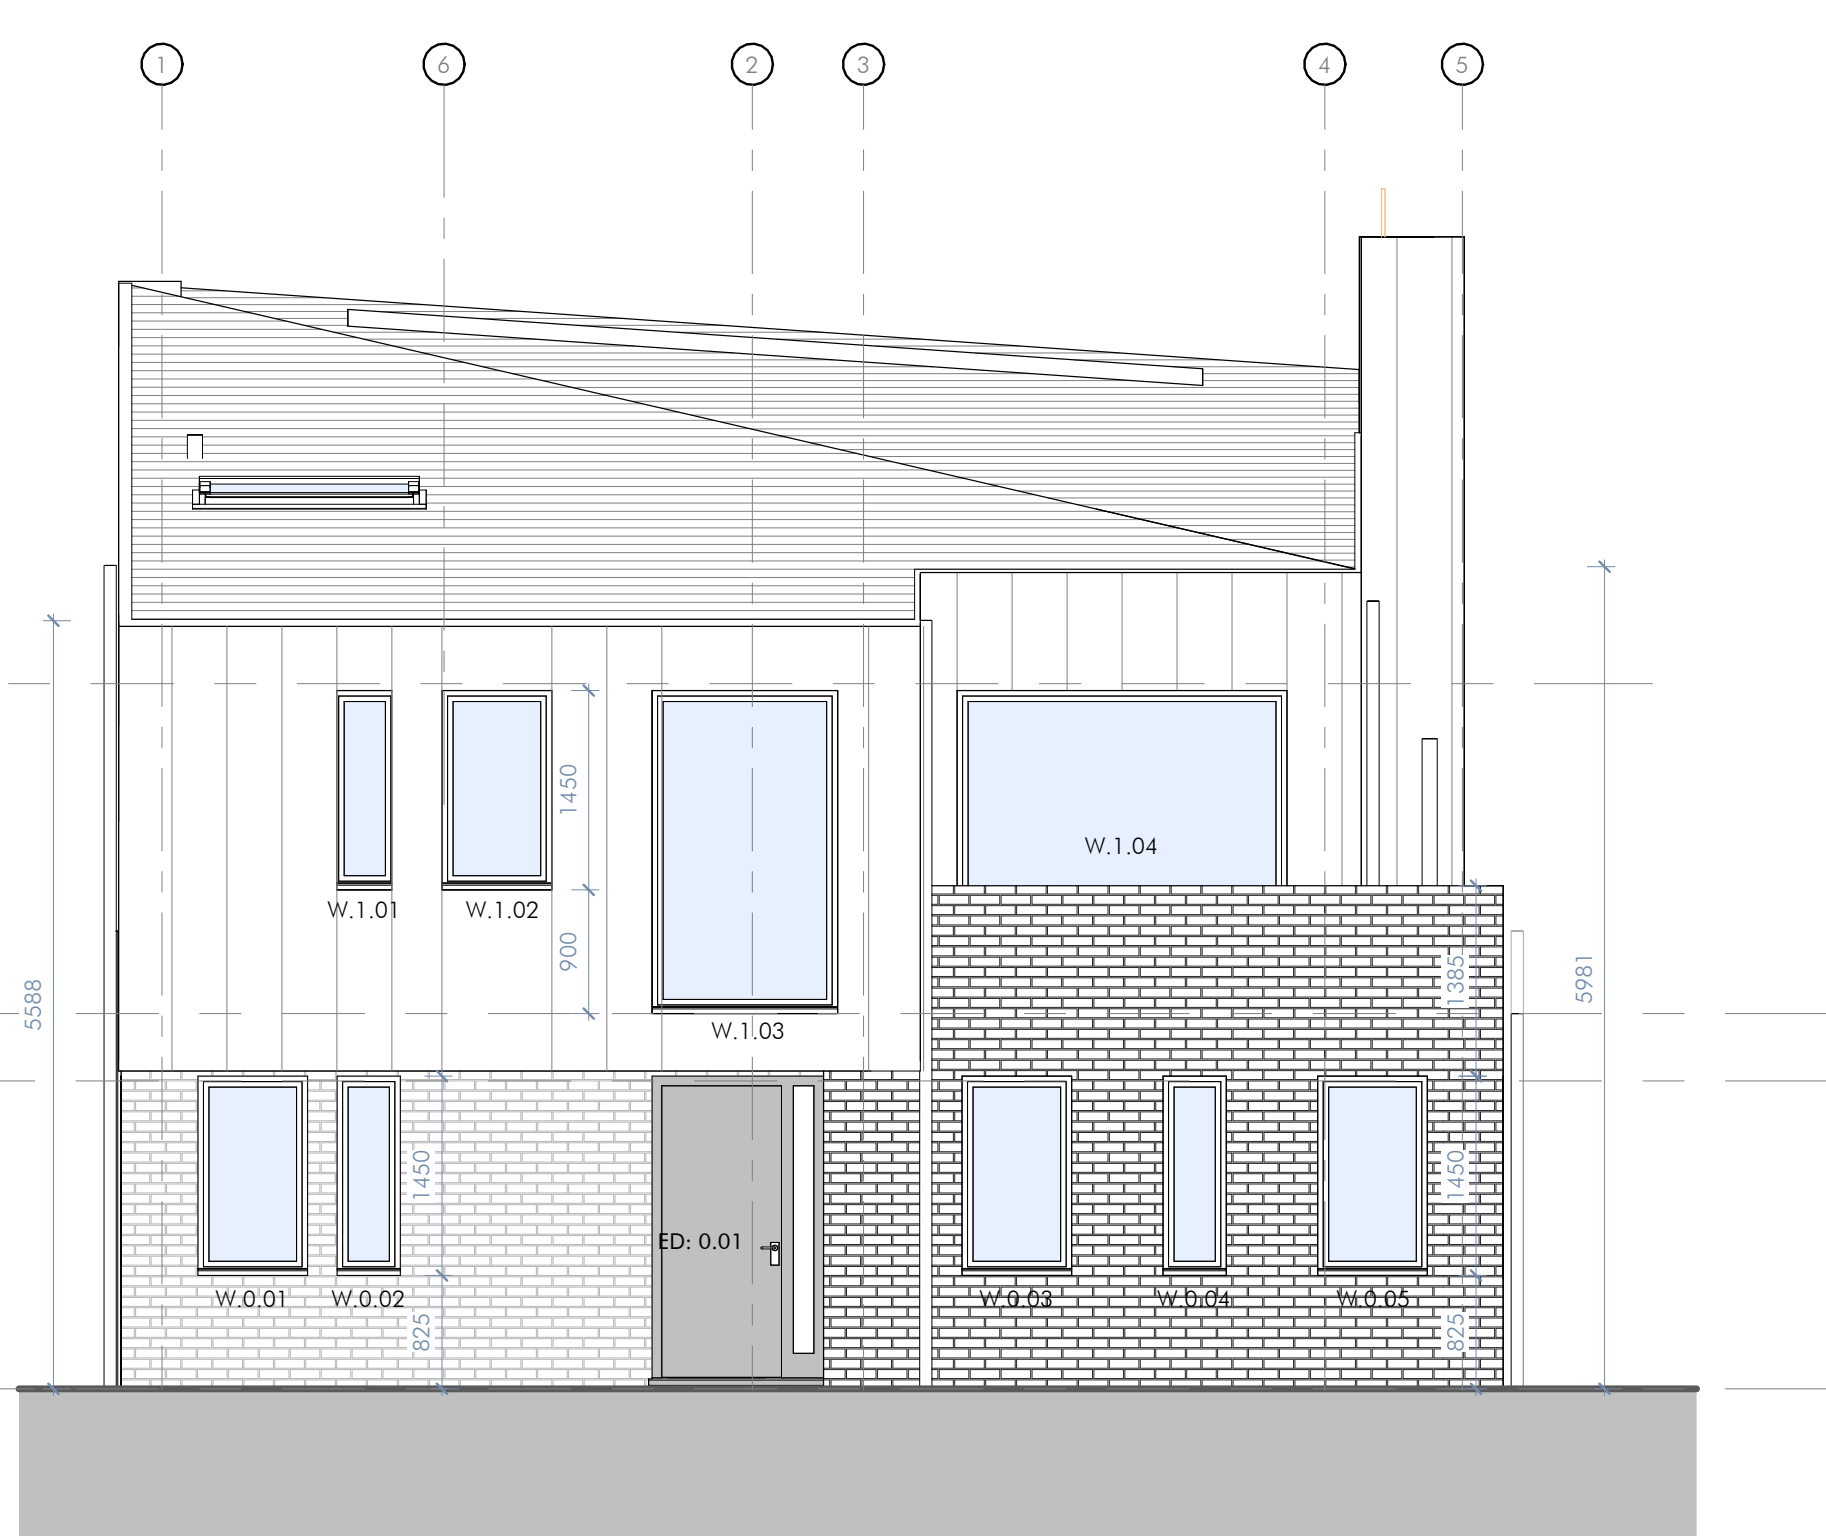
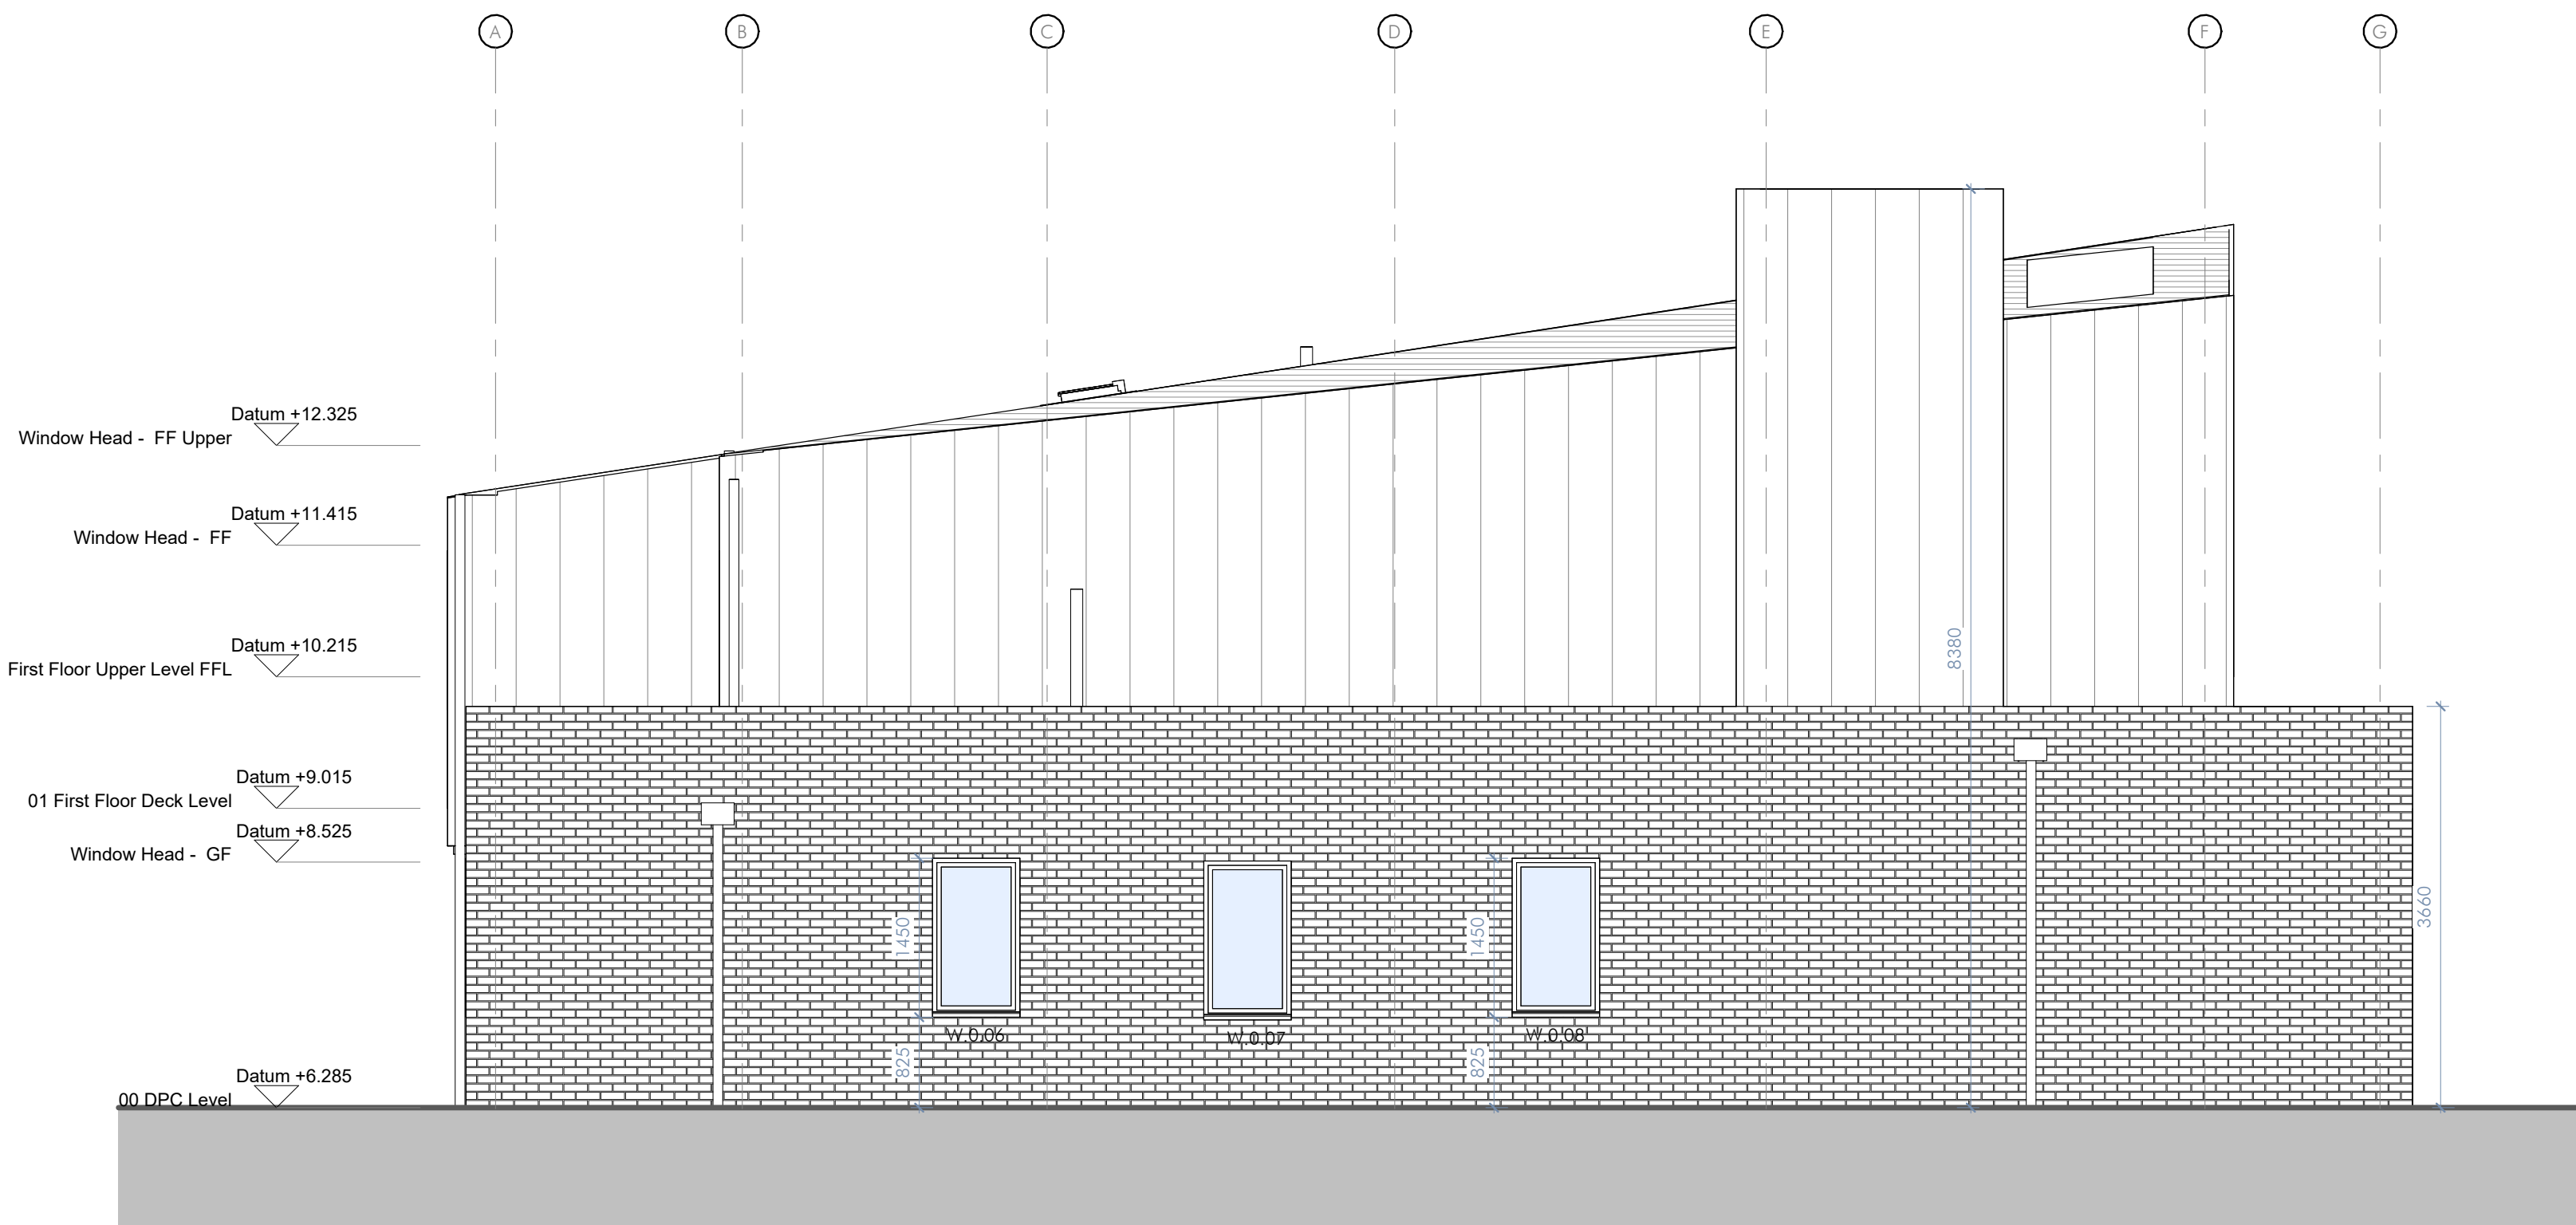


Approved privacy screen
1700mm high

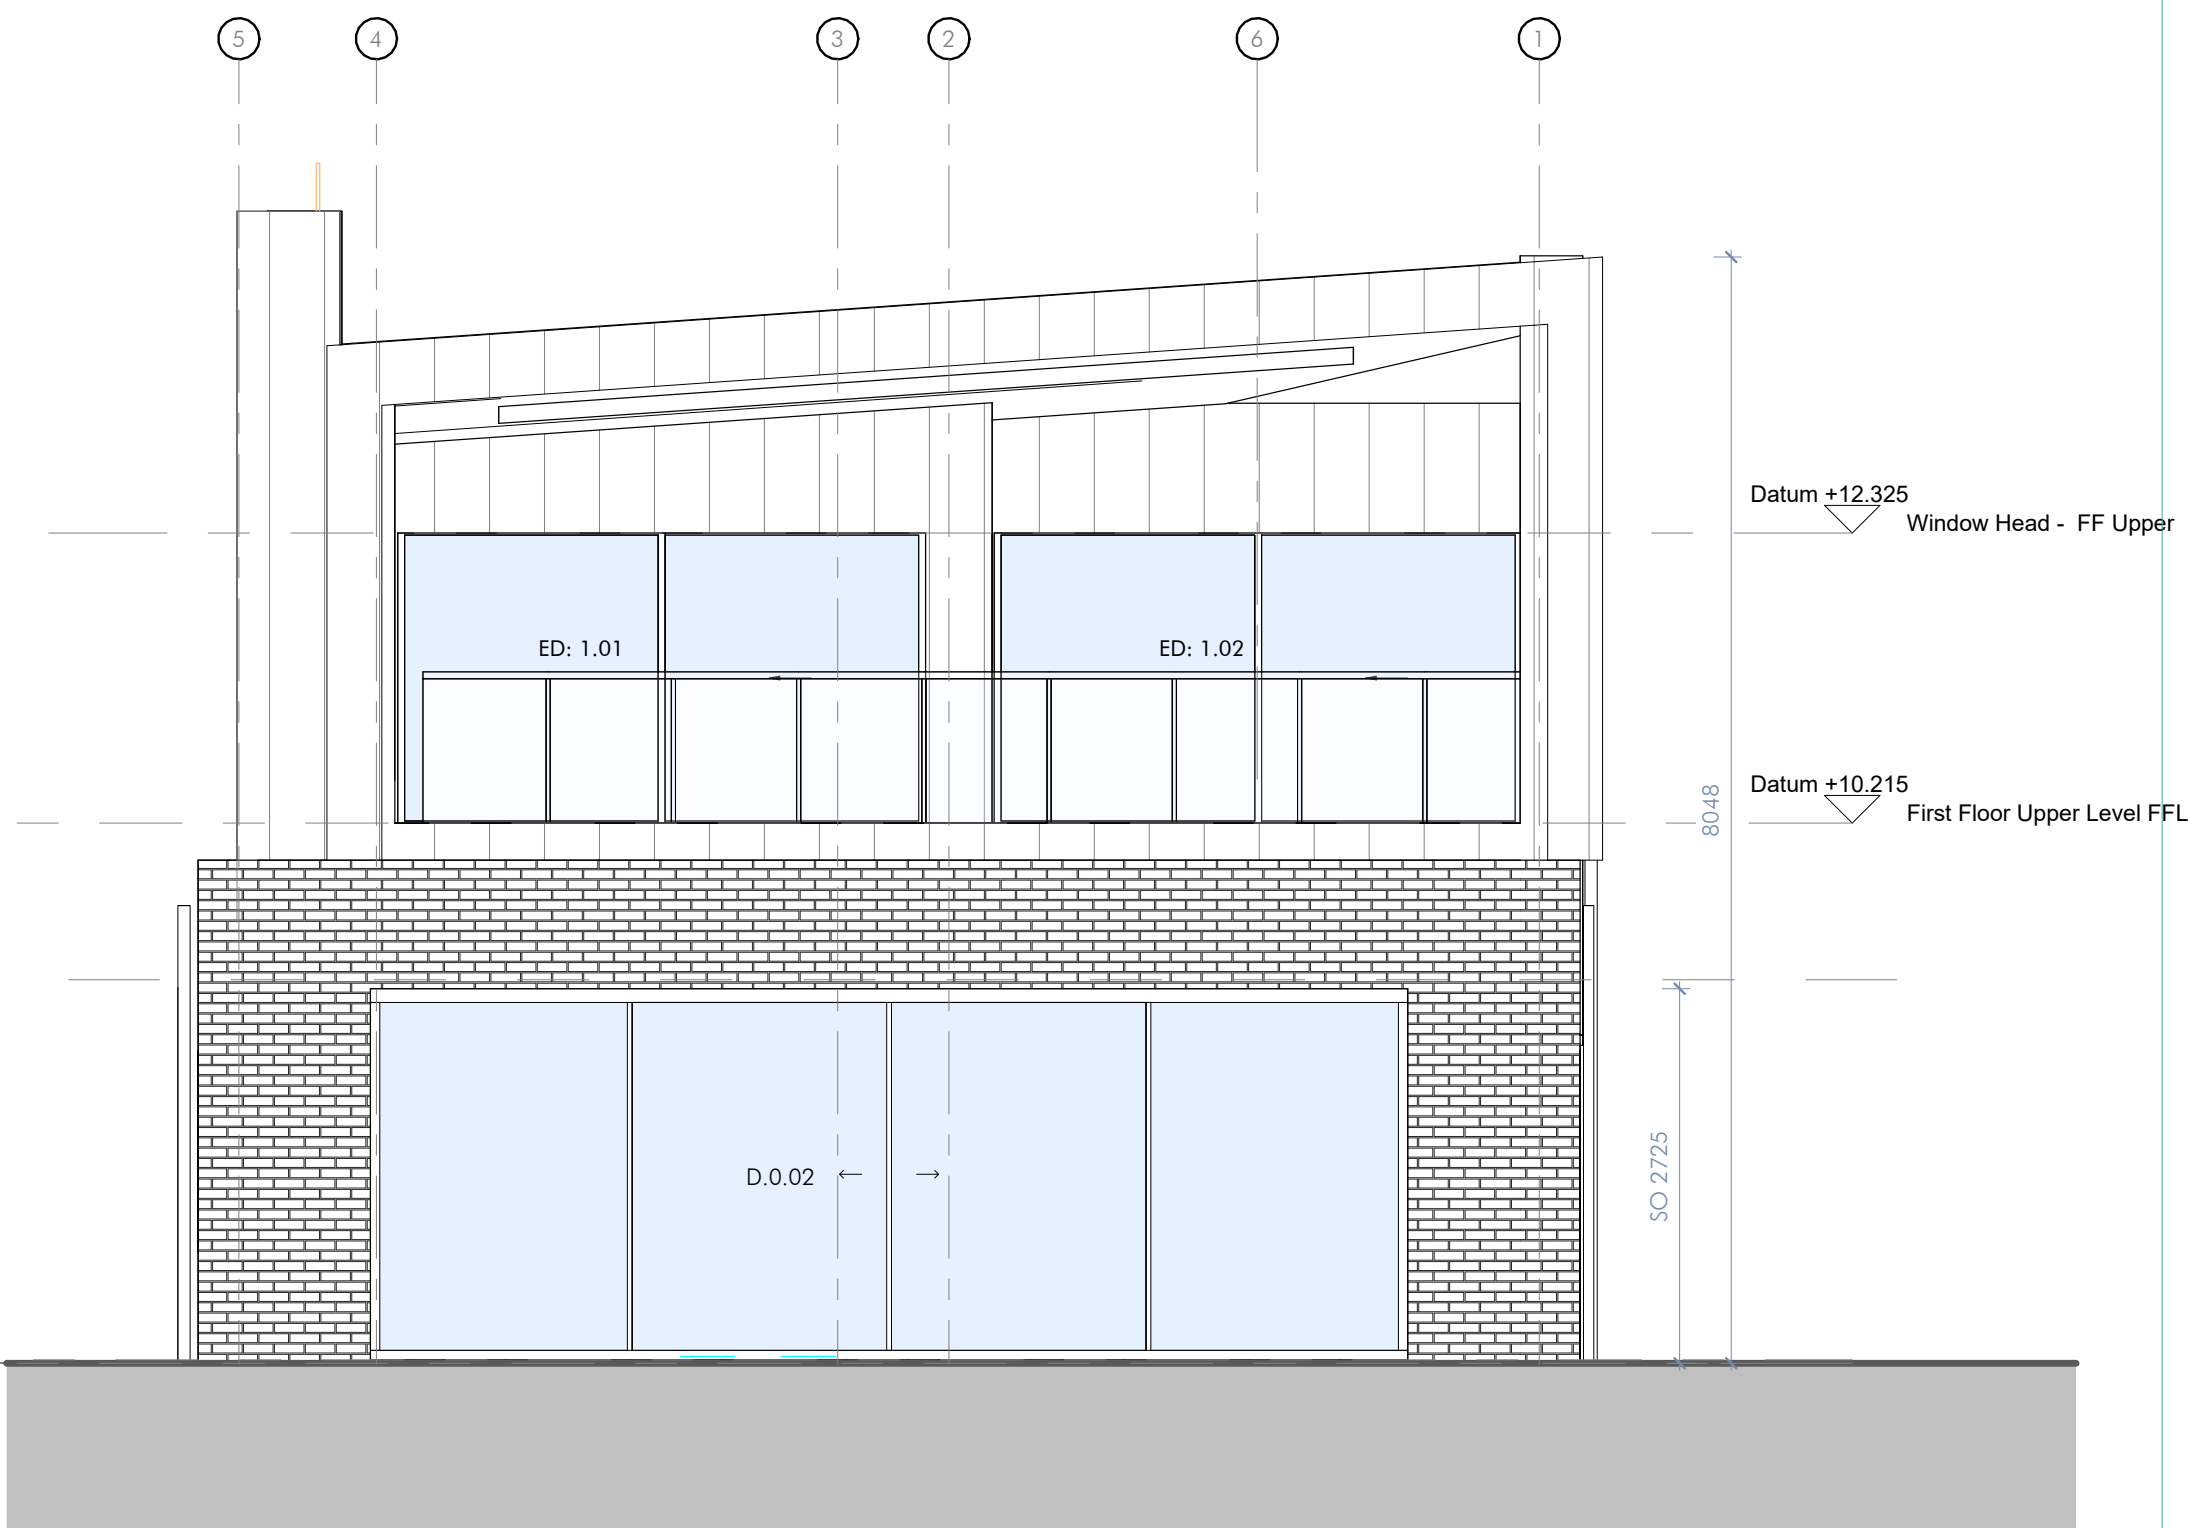

1:50 @ A1 / 1:100 @ A3

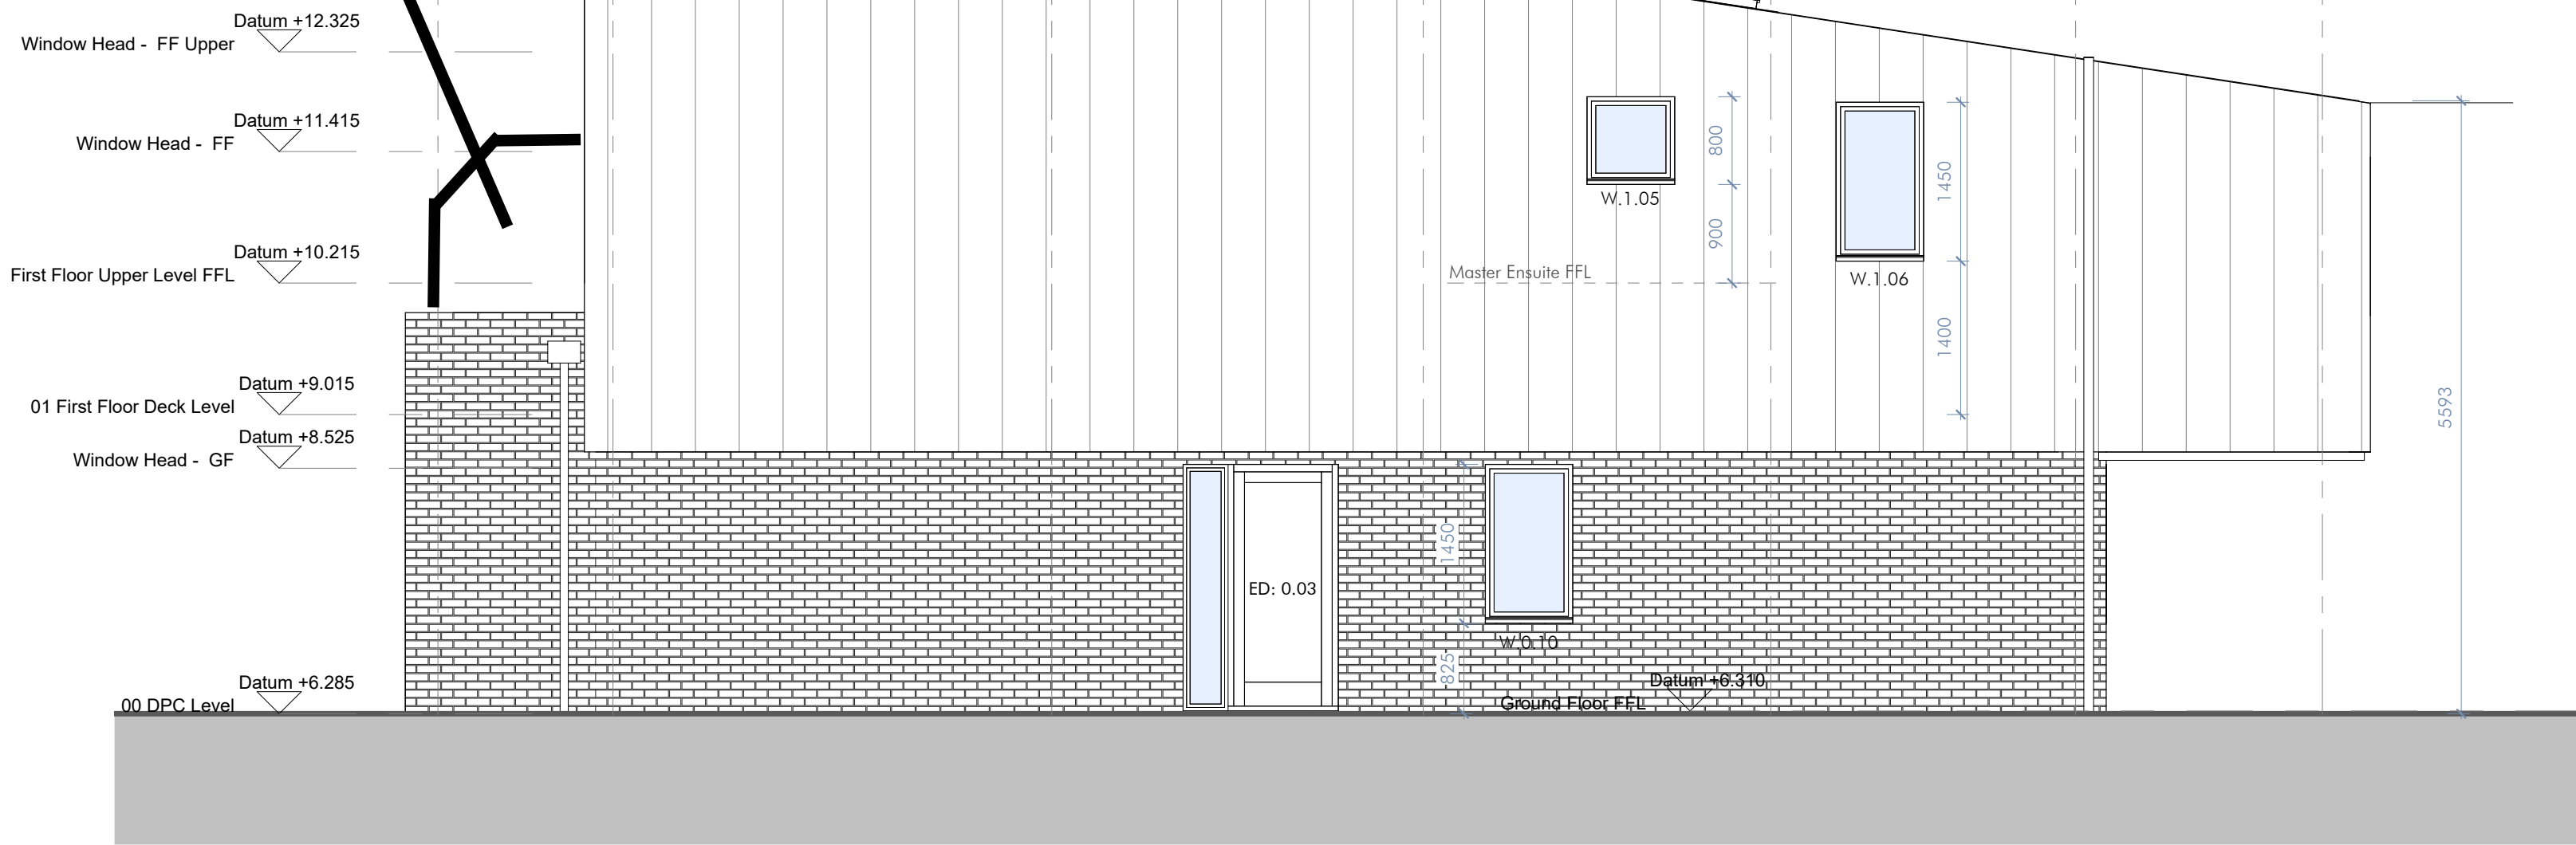

Project title	Project number	Rev.	Description	Date
63 The Parade	2206	0	For information	29.03.22
Status	Drawing number	1	Issue for Tender	04.04.22
Technical Package	4.200	2	Issue for information	31.08.22
Drawing title	Scale	3	Building size, relocation and steel coordination	27.10.22
Elevations	1 : 50	@ A1		

Revision
3

HDS @ Lavant House,
West Lavant, Lavant,
PO18 9AB
tel: +44 (0)7365 111988
info@hebdenstudio.com
www.hebdenstudio.com

Hebden
design studio
architecture / town planning / interior design / project management

Do not scale this drawing unless for the purposes of Local Authority Planning Approval. Please verify that the information is correctly printed to scale by checking the control bar.
This drawing must be read in conjunction with all other related drawings and documentation.
Architects to be informed of all discrepancies in dimensions. Contractor to check all dimensions on site.
This drawing is copyright of Hebden Design Studio Ltd ©. All rights reserved.