

NOTES

ALL DIMENSIONS ARE TO BE CHECKED ON SITE. ANY DISCREPANCIES ARE TO BE VERIFIED WITH THE ARCHITECT BEFORE PROCEEDING WITH THE WORKS.

WHERE FIGURES ARE COVERED IN DRAWINGS OF A DIFFERENT SCALE THE LARGER SCALE DRAWINGS ARE TO BE WORKED TO.

DO NOT SCALE OFF DRAWINGS. FIGURED DIMENSIONS TO BE WORKED TO IN ALL CASES.


ALL DIMENSIONS INDICATED ARE STRUCTURAL UNLESS STATED OTHERWISE.

THIS DRAWING IS TO BE READ IN CONJUNCTION WITH ALL OTHER GENERAL ARRANGEMENT DRAWINGS, DETAILS AND SPECIFICATIONS.

ALL WORKS TO COMPLY WITH THE REQUIREMENTS OF BUILDING REGULATIONS 1997 AND SUBSEQUENT AMENDMENTS.


METRIC SCALE

1:1

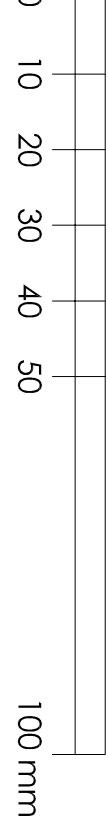


METRIC SCALE


1:10

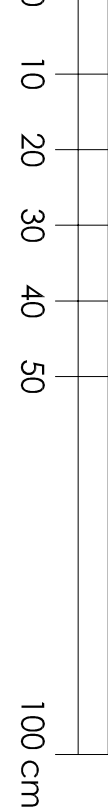


AA(0)01.01
ELEVATION
AS PROPOSED
SCALE 1:10

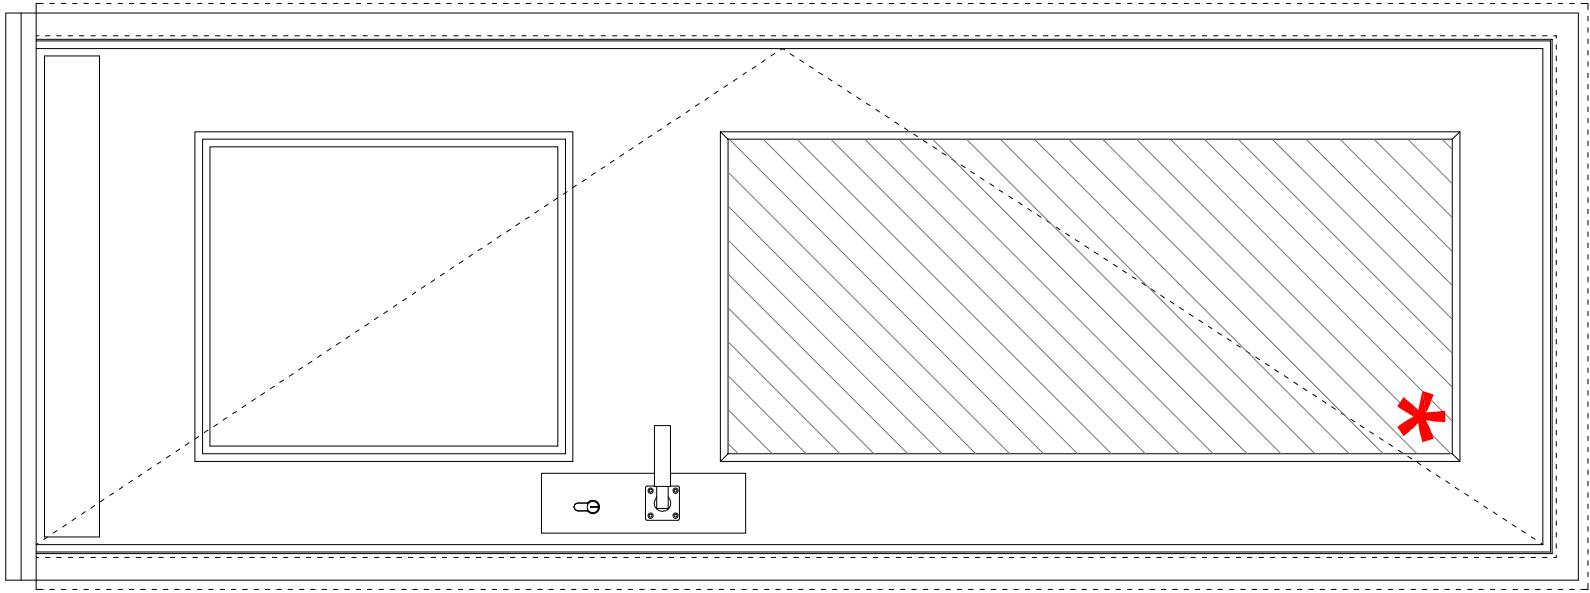


AA(0)01.02
TOP PLAN
AS PROPOSED
SCALE 1:10

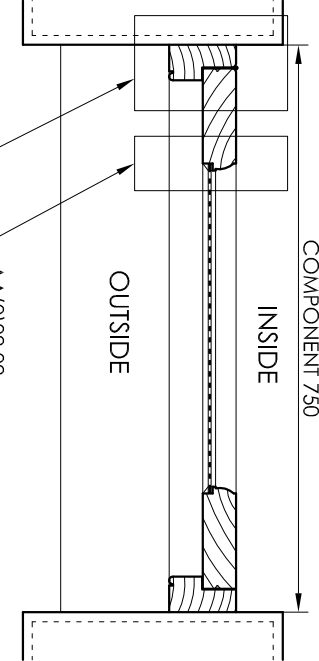


AA(0)01.03
BOTTOM PLAN
AS PROPOSED
SCALE 1:10

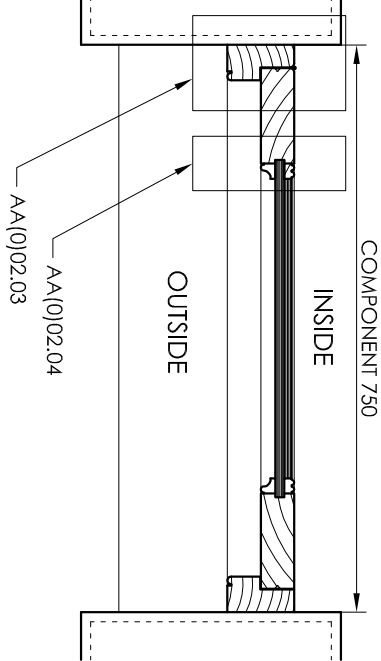


AA(0)01.04
SECTION
AS PROPOSED
SCALE 1:10

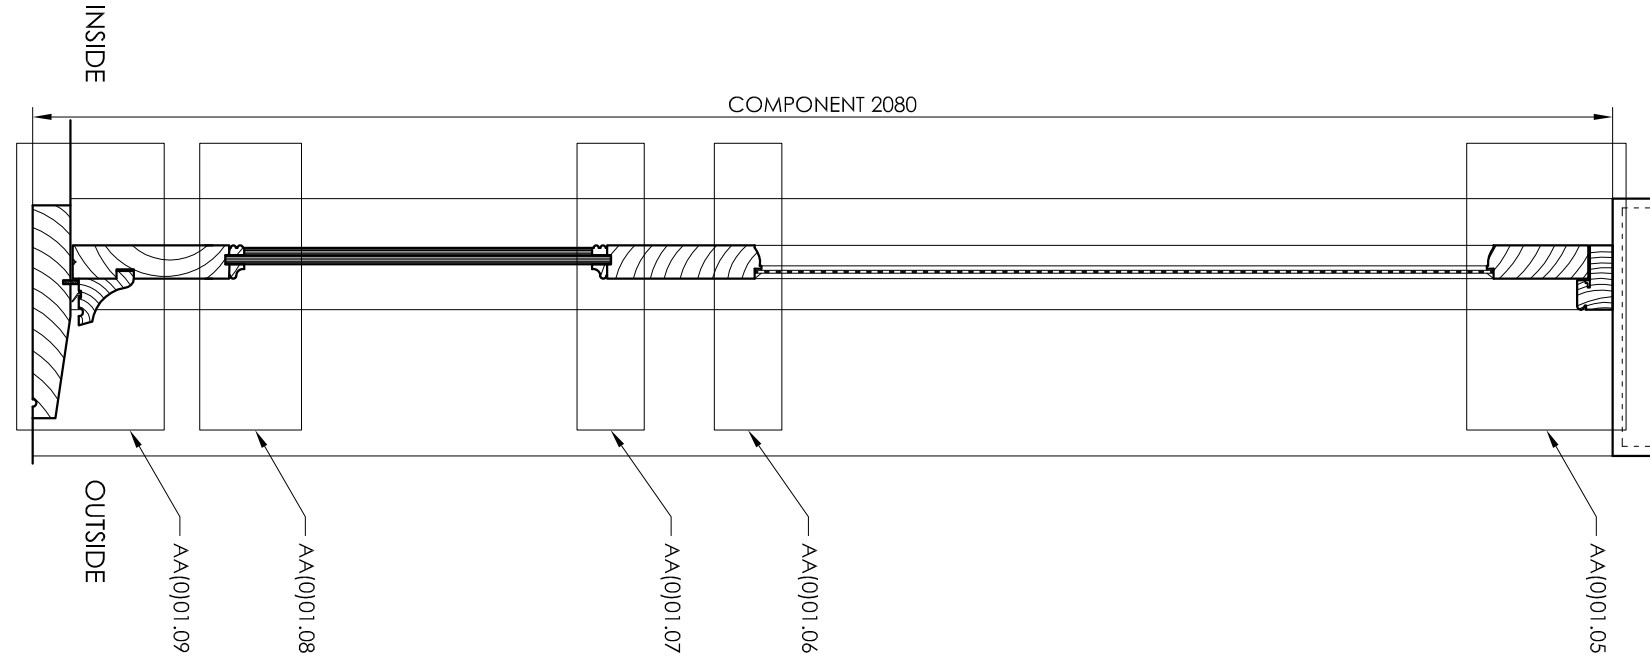


AA(0)01.05
HEAD SECTION
AS PROPOSED
SCALE 1:1

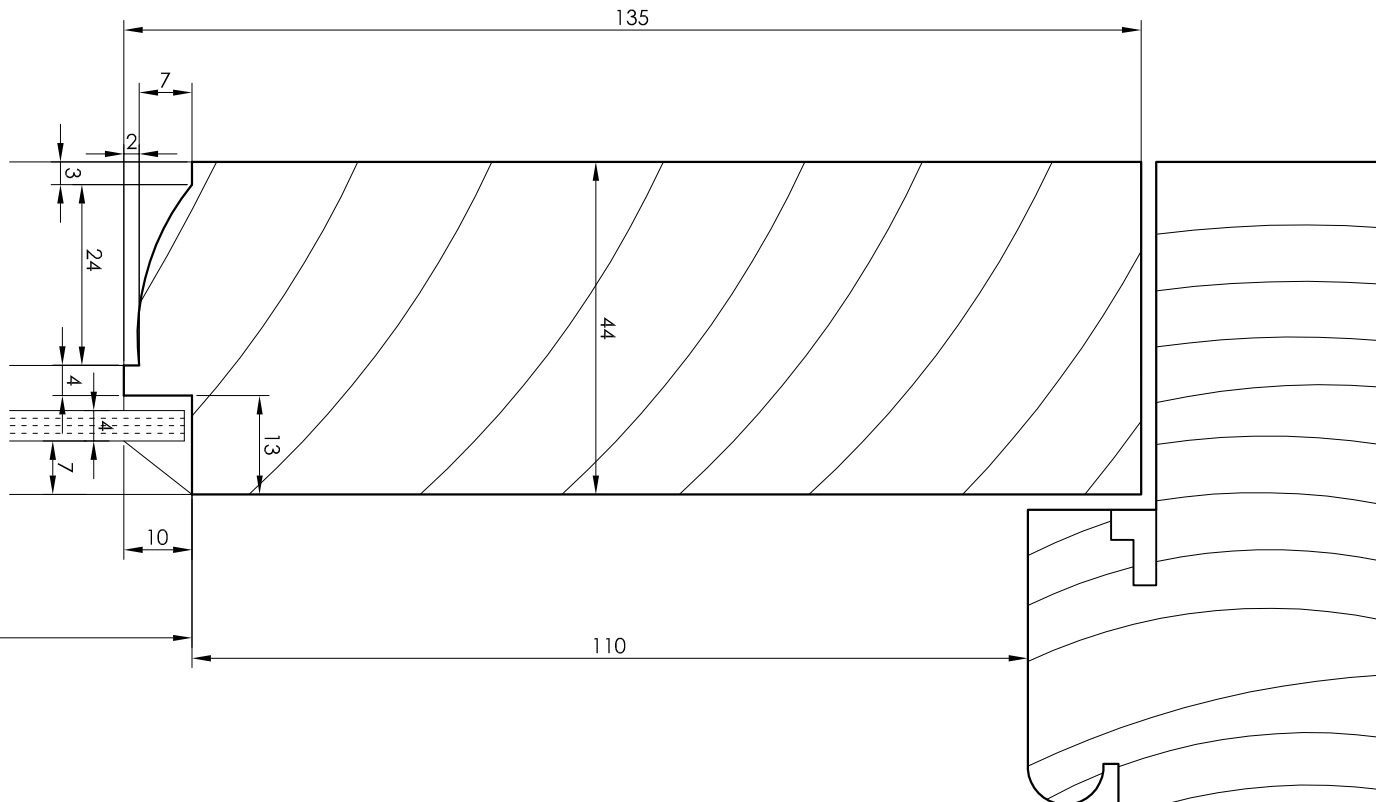


AA(0)01.06
GLASS JOIN
AS PROPOSED
SCALE 1:1

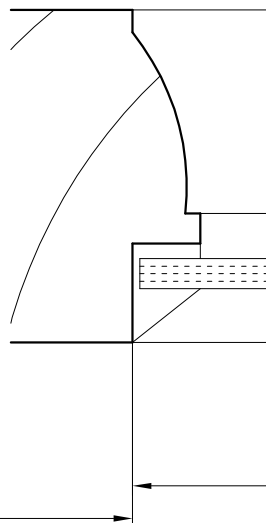


AA(0)01.07
PANELING SECTION
AS PROPOSED
SCALE 1:1

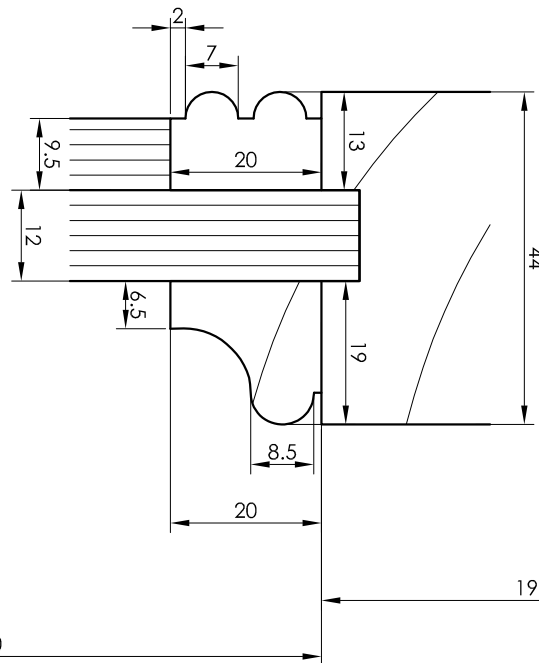

AA(0)01.08
PANELING SECTION
AS PROPOSED
SCALE 1:1

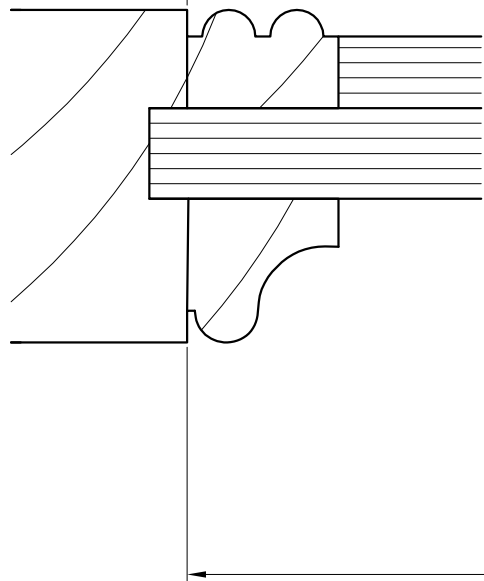

AA(0)01.09
BOTTOM SECTION
AS PROPOSED
SCALE 1:1

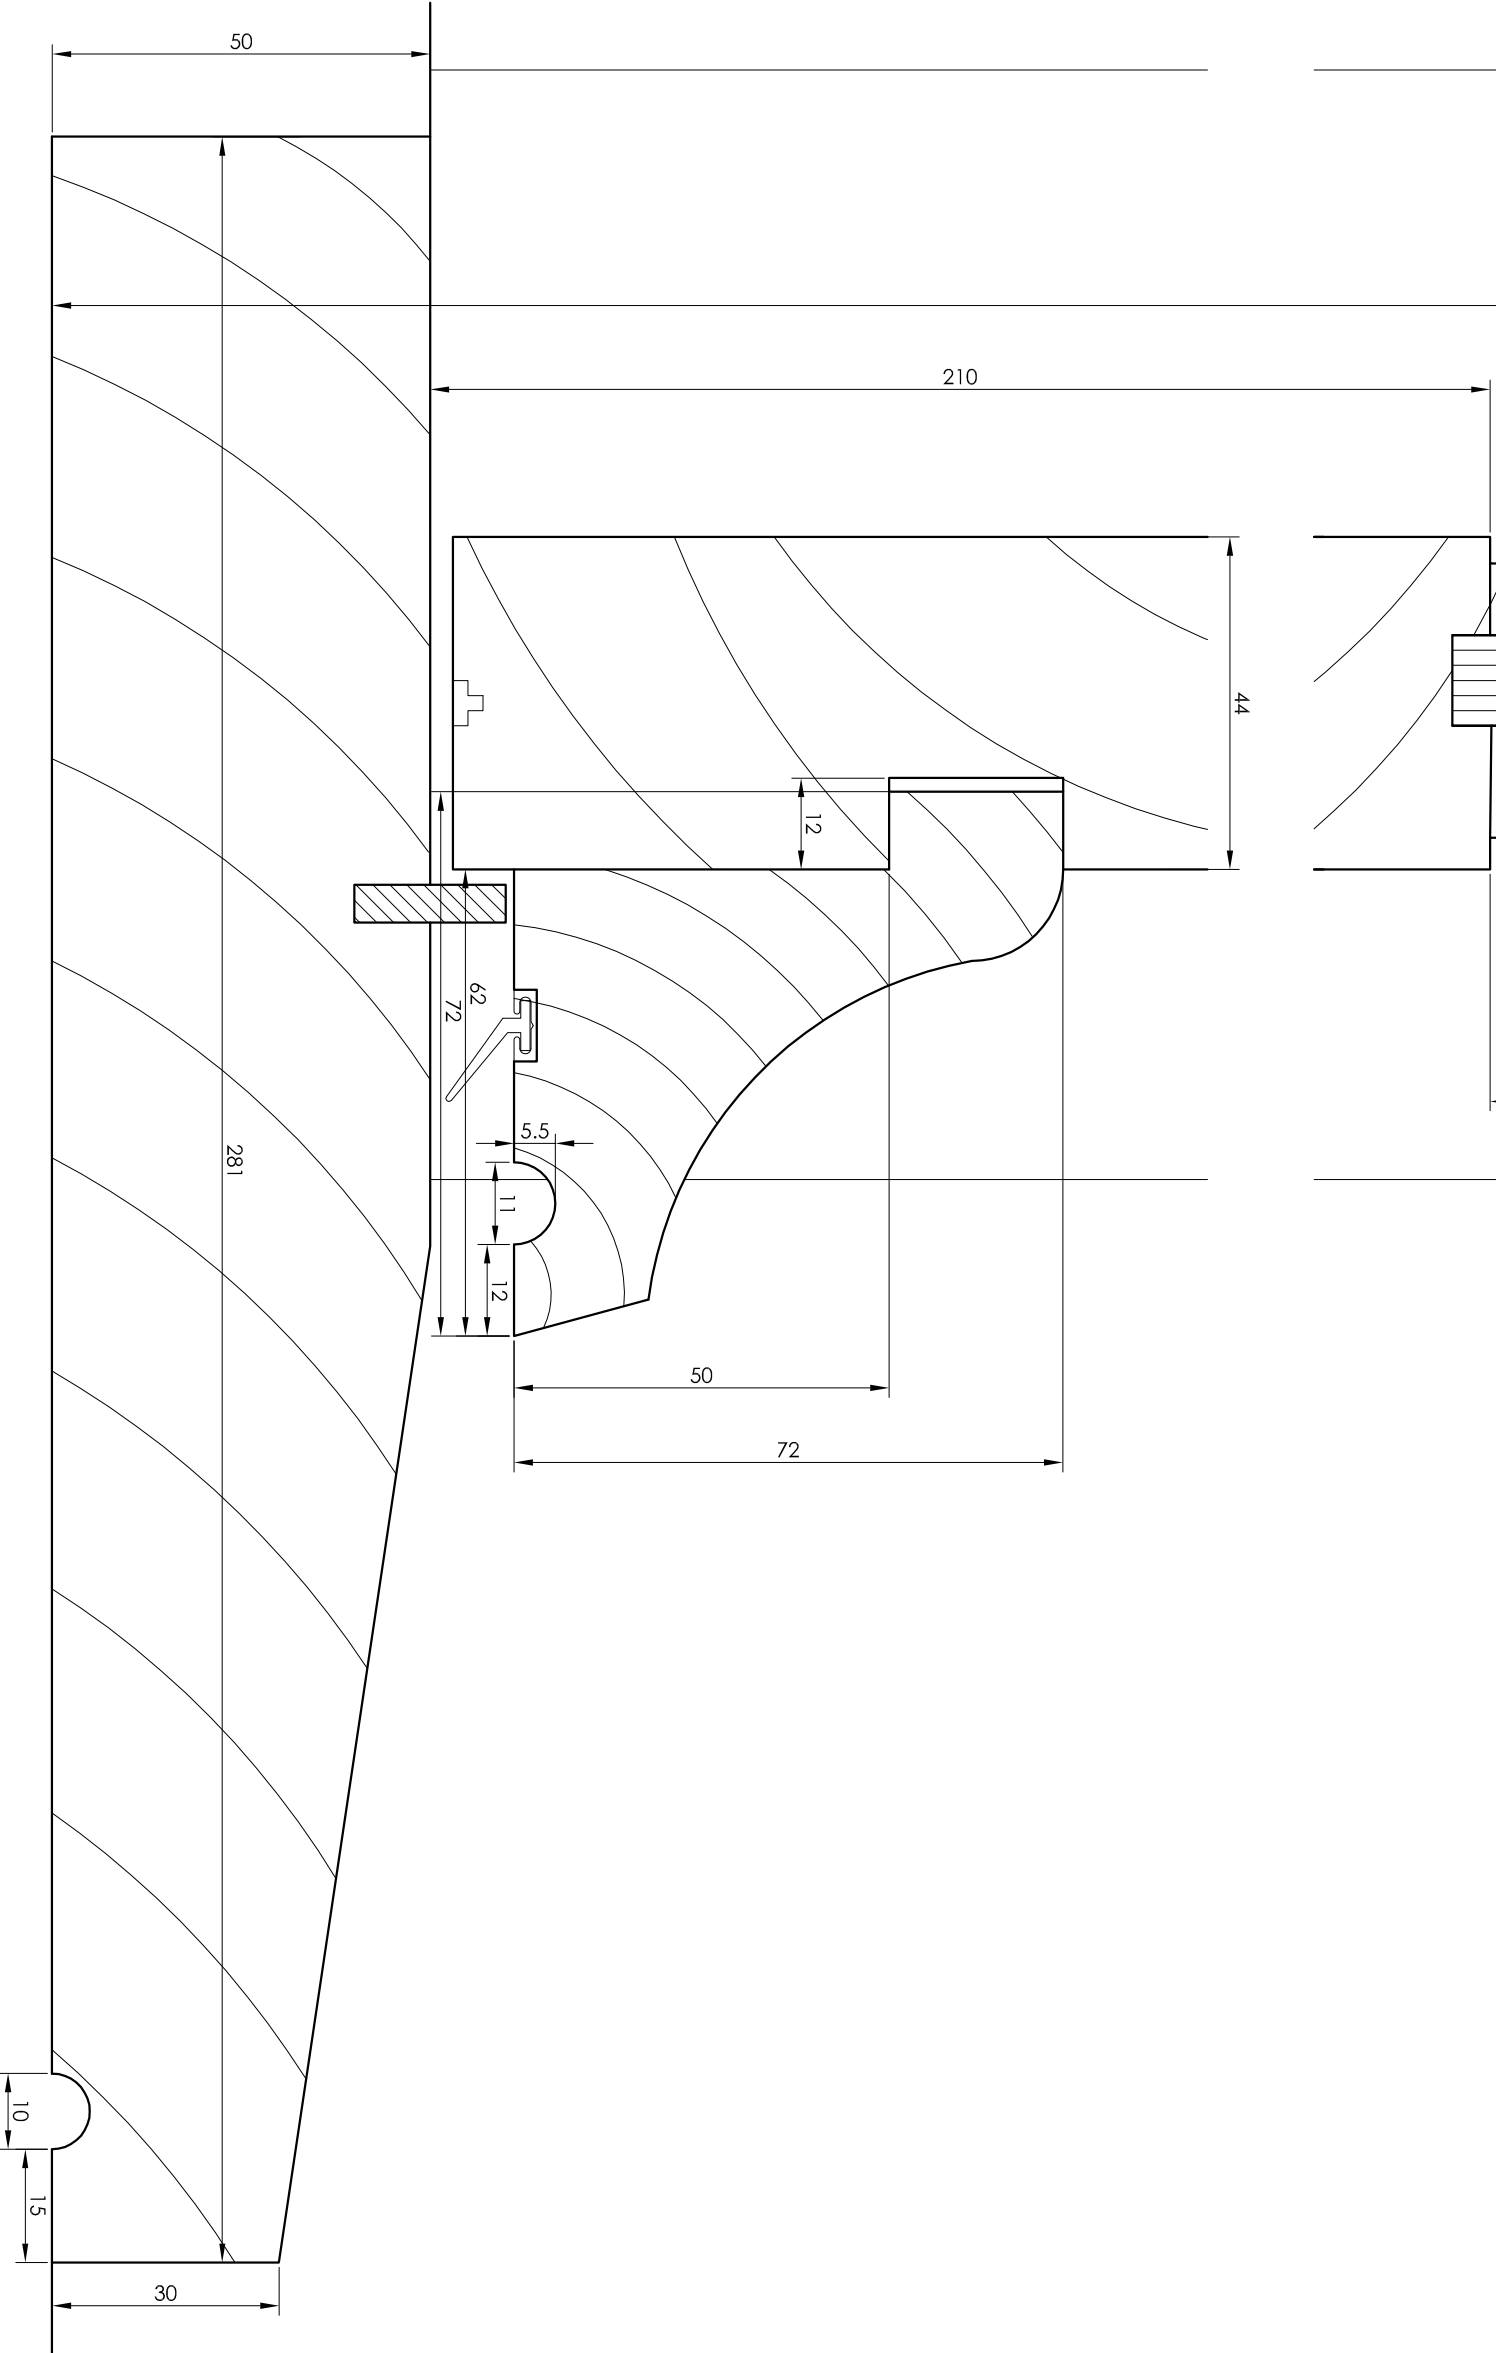

CHARTERED ARCHITECTS

© 2024 Cyma Architects Ltd

THIS DOCUMENT IS CONFIDENTIAL. THE DOCUMENT, COPYRIGHT AND ANY DESIGN RIGHT THEREIN, ARE THE PROPERTY OF CYMA ARCHITECTS LTD. UNLESS OTHERWISE SPECIFIED ON THIS DOCUMENT, NO PART OF THIS DOCUMENT MAY BE REPRODUCED OR TRANSMITTED IN ANY FORM OR BY ANY MEANS, WITHOUT PRIOR WRITTEN AUTHORIZATION OF CYMA ARCHITECTS LTD.

THE COPYRIGHT OR "AS ACKNOWLEDGED" THIS DOCUMENT ARE

