




Scale 1:100 & 1:50

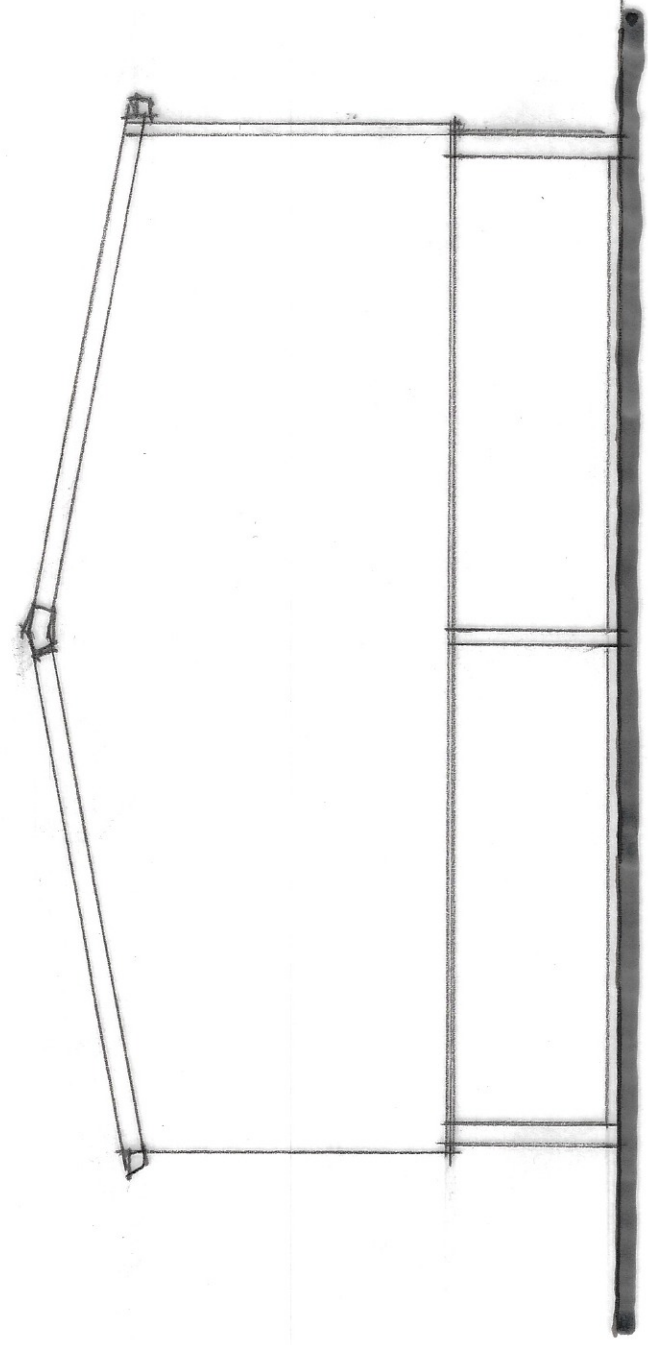


Side

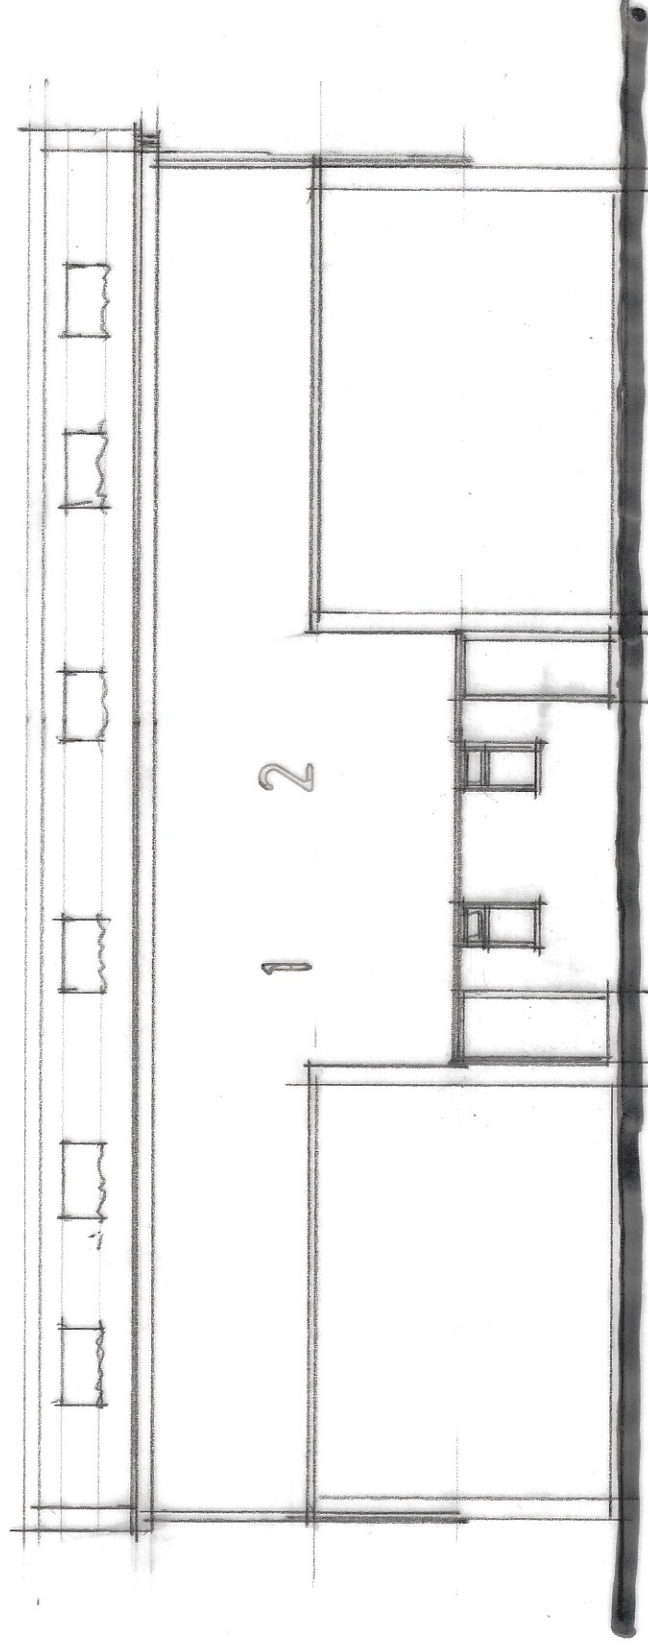

Front

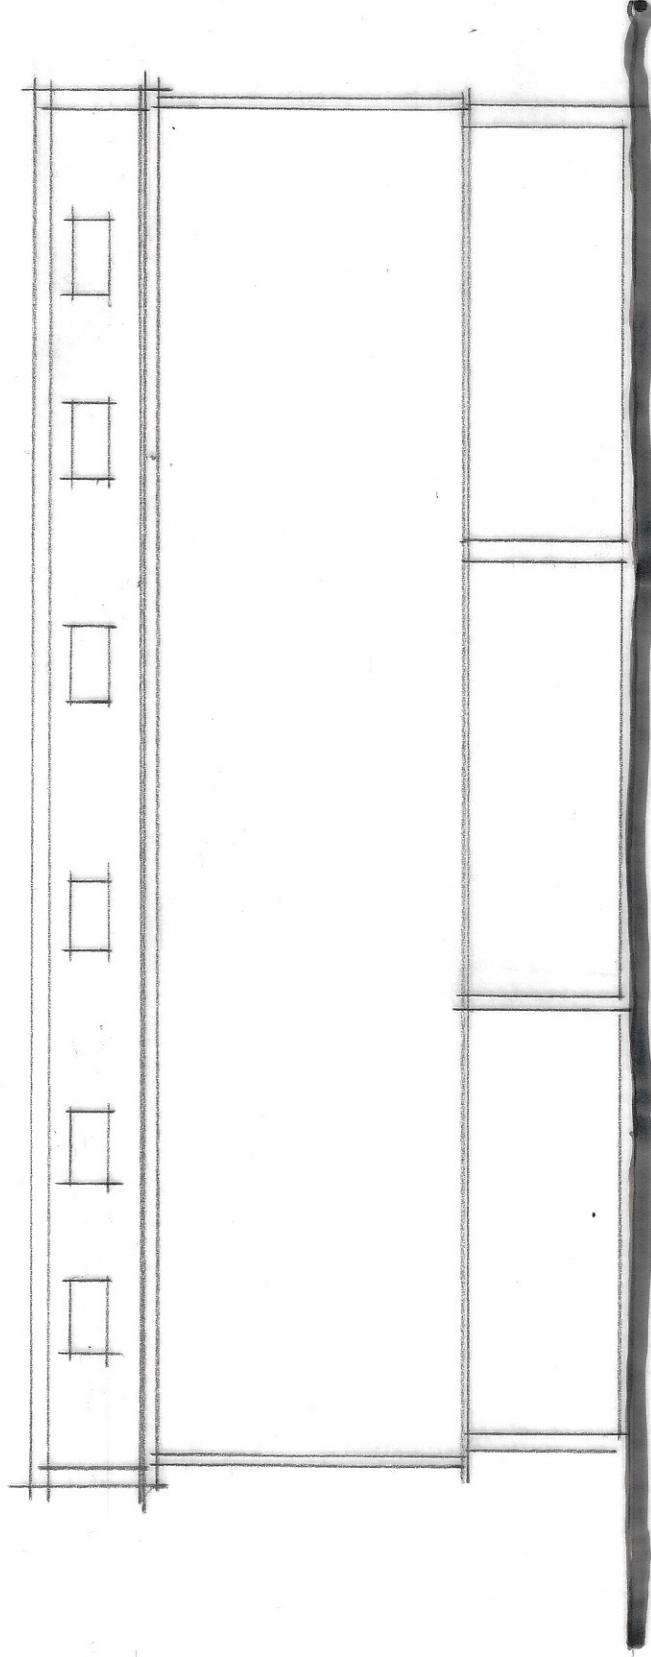


Rear

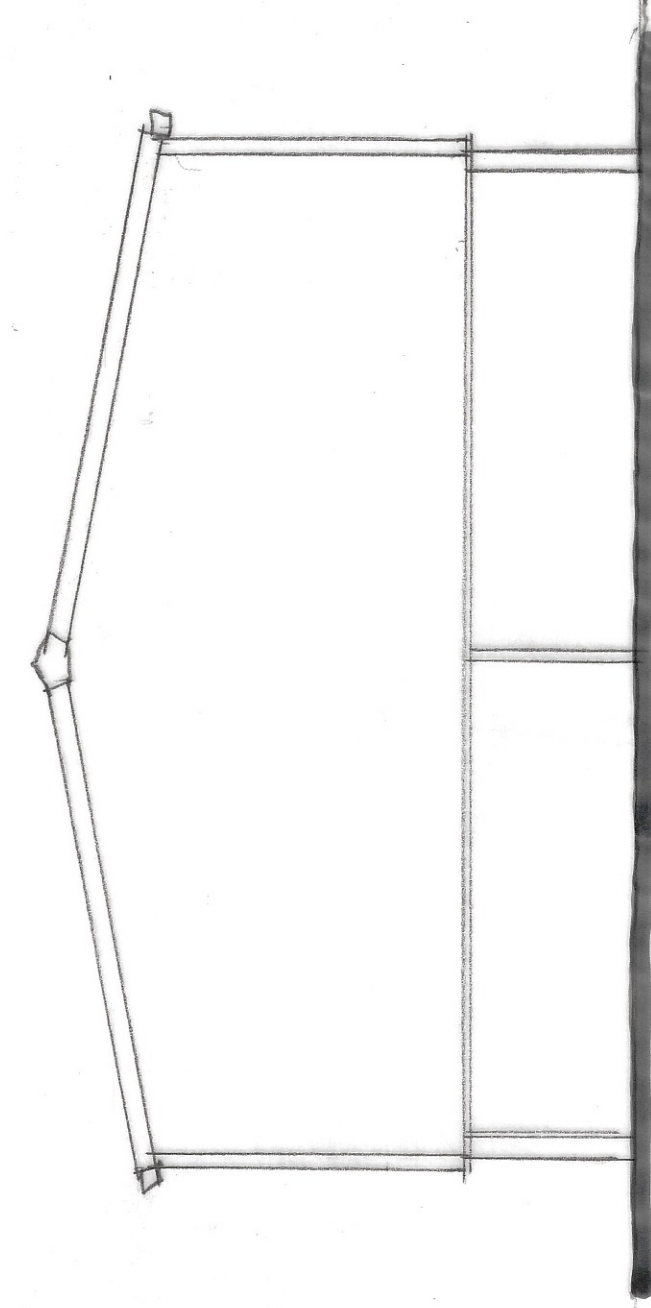

Side

Block A

Preliminary

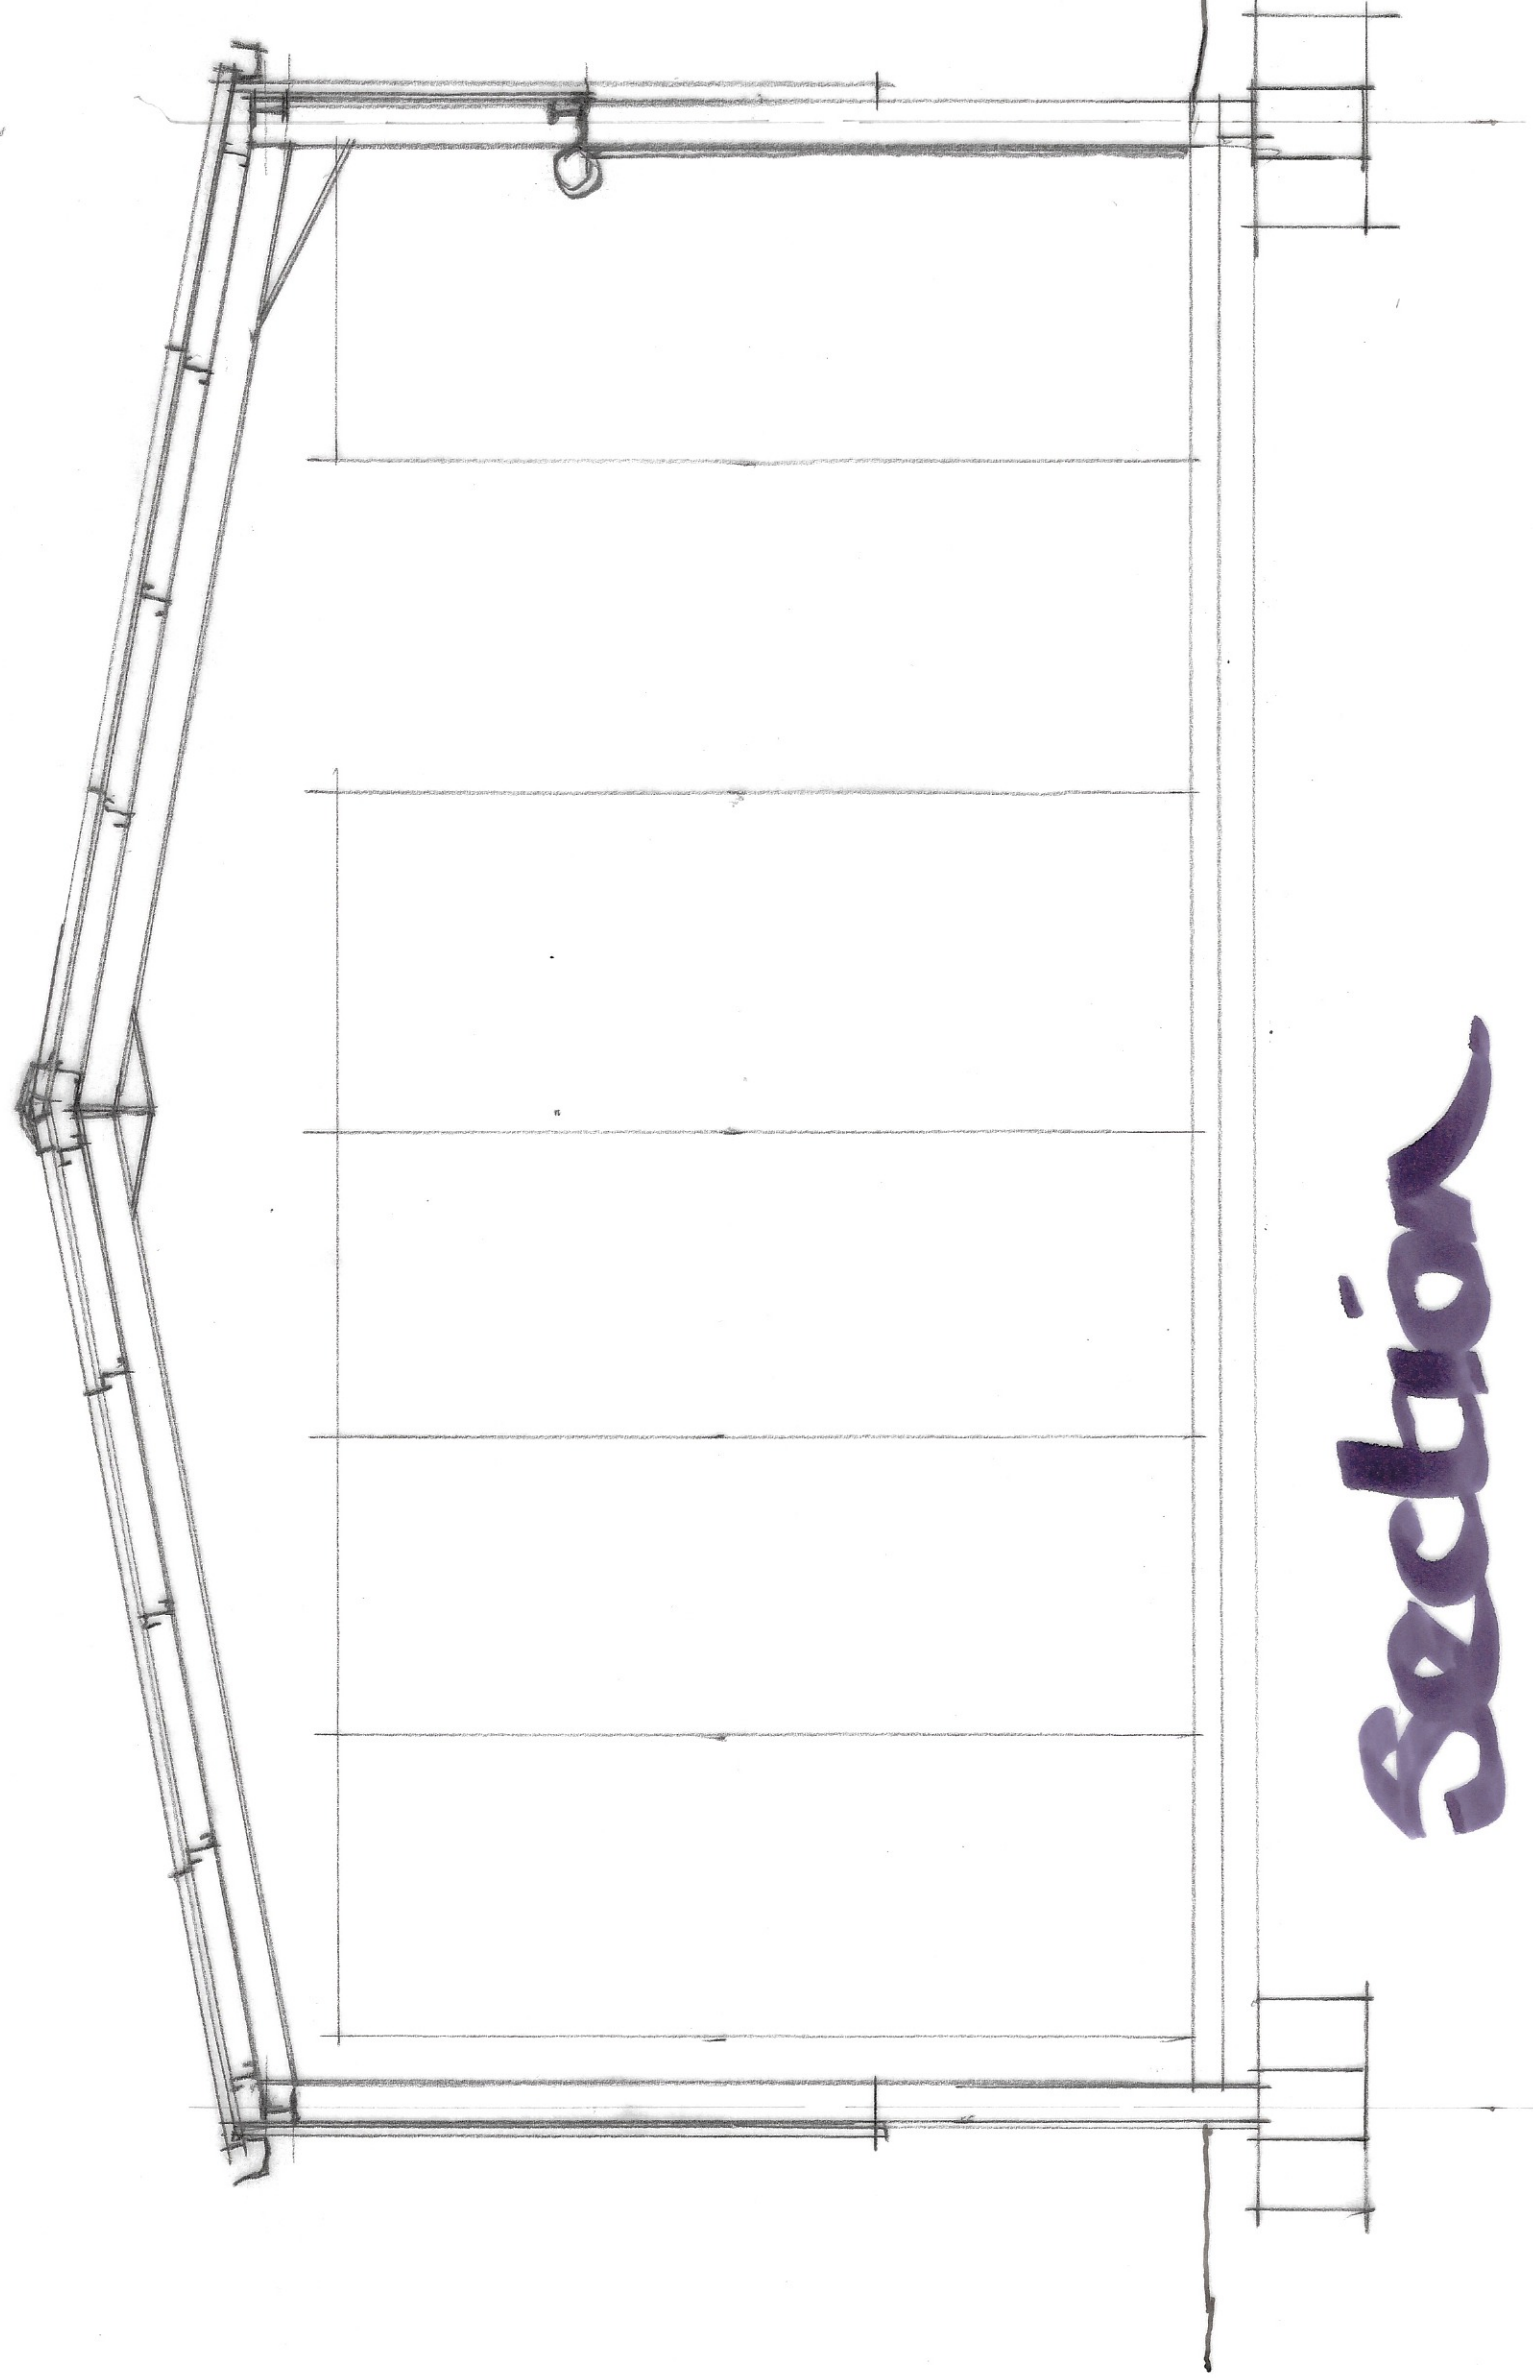

Section