




All materials to match
existing as close as possible.
No part of new construction to
encroach on neighbors land.

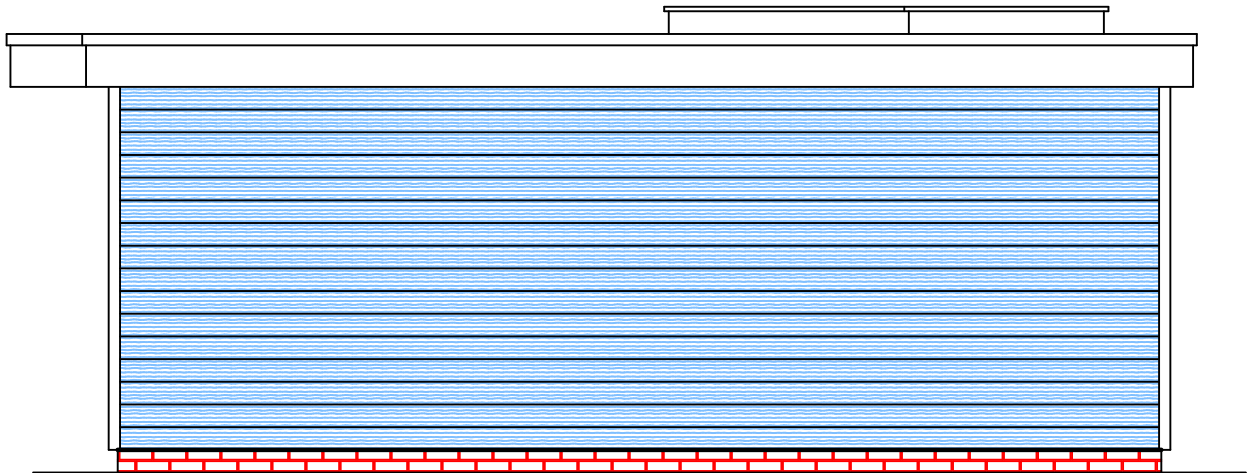


North

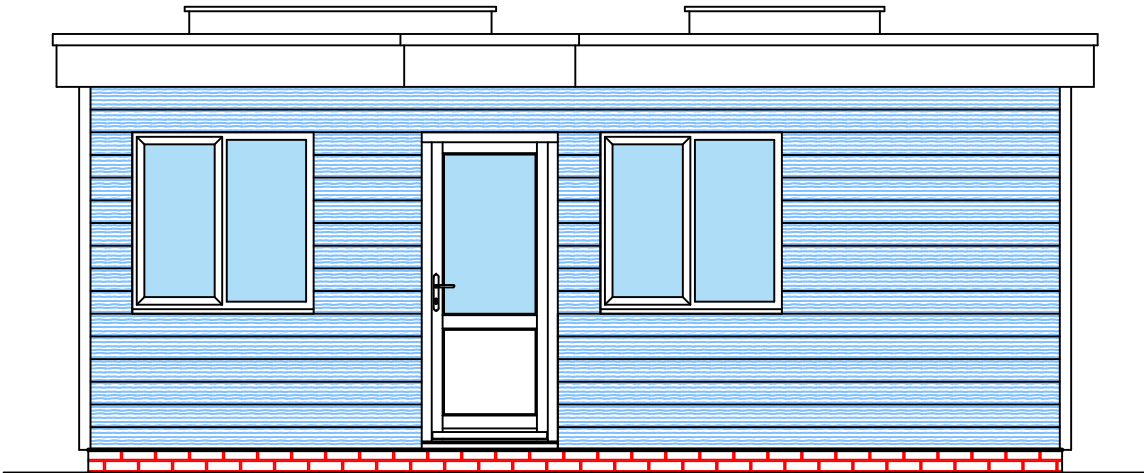

East

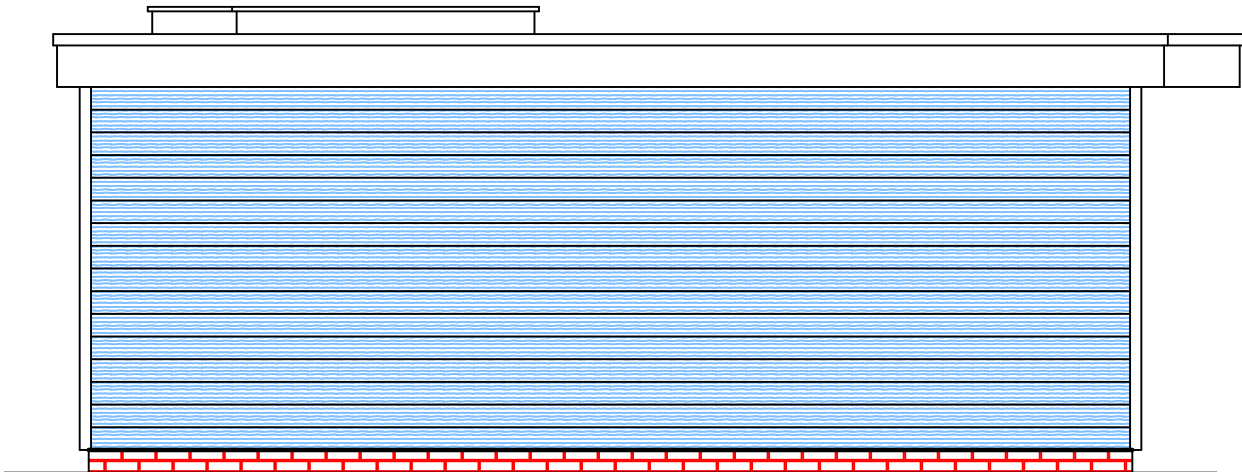


South

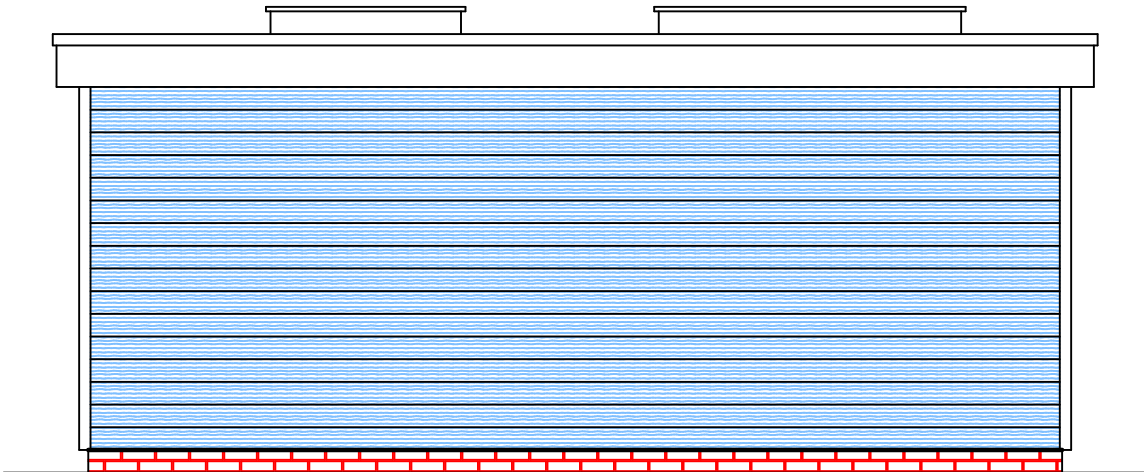

West

P-(04)01

Proposed Elevations: North
(Scale 1:50 @A3)

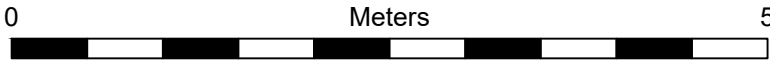

Date: October 2024 Drawing Number:24051LA-PP-(04)01 Rev

Project: Annex

Client: Mr & Mrs Martin

Site Address: 19 Ashley Avenue, Cheriton. CT19 4PT



124a North Road, Hythe. CT21 5DY
t: 01303 237762
m: 07711 200634

e: des@building-drawings.co.uk
w: www.building-drawings.co.uk