


This drawing and all information hereon is copyright and remains the property of Taylor Roberts Ltd.; prosecution could follow any breach of this copyright. The drawing is for guidance purposes only and/or for obtaining Local Authority consent. No responsibility will be taken by Taylor Roberts Ltd. where clients and/or builders or persons proceed with the project without the inspection services of Taylor Roberts Ltd., or who carry out works being deviations, variations, or who may guess, interpret, instruct without Taylor Roberts Ltd. authority or who depart from the information as shown upon the said drawing. Wherever figured dimensions are given they are to be accepted in preference to scaled sizes, the Contractor is responsible for verifying all dimensions shown hereon and for advising Taylor Roberts Ltd. of any discrepancies before putting affected work in hand. No claim will be entertained for demolition, alteration or making good of any work which may be required by Taylor Roberts Ltd. resulting from the contractors failure to advise him of any such discrepancies.

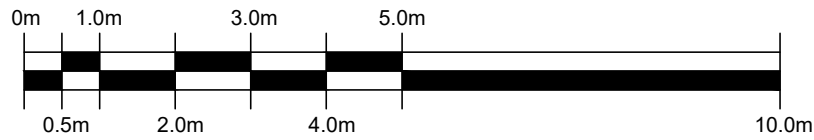

Scale Bar (in metres)

Plot 2	Plot 3
GF = 60 Sqm	GF = 61 Sqm
FF = 60 Sqm	FF = 61 Sqm
Total = 120 Sqm	Total = 122 Sqm



Front Elevation 1:100




Side Elevation 1:100




Rear Elevation 1:100



Side Elevation 1:100

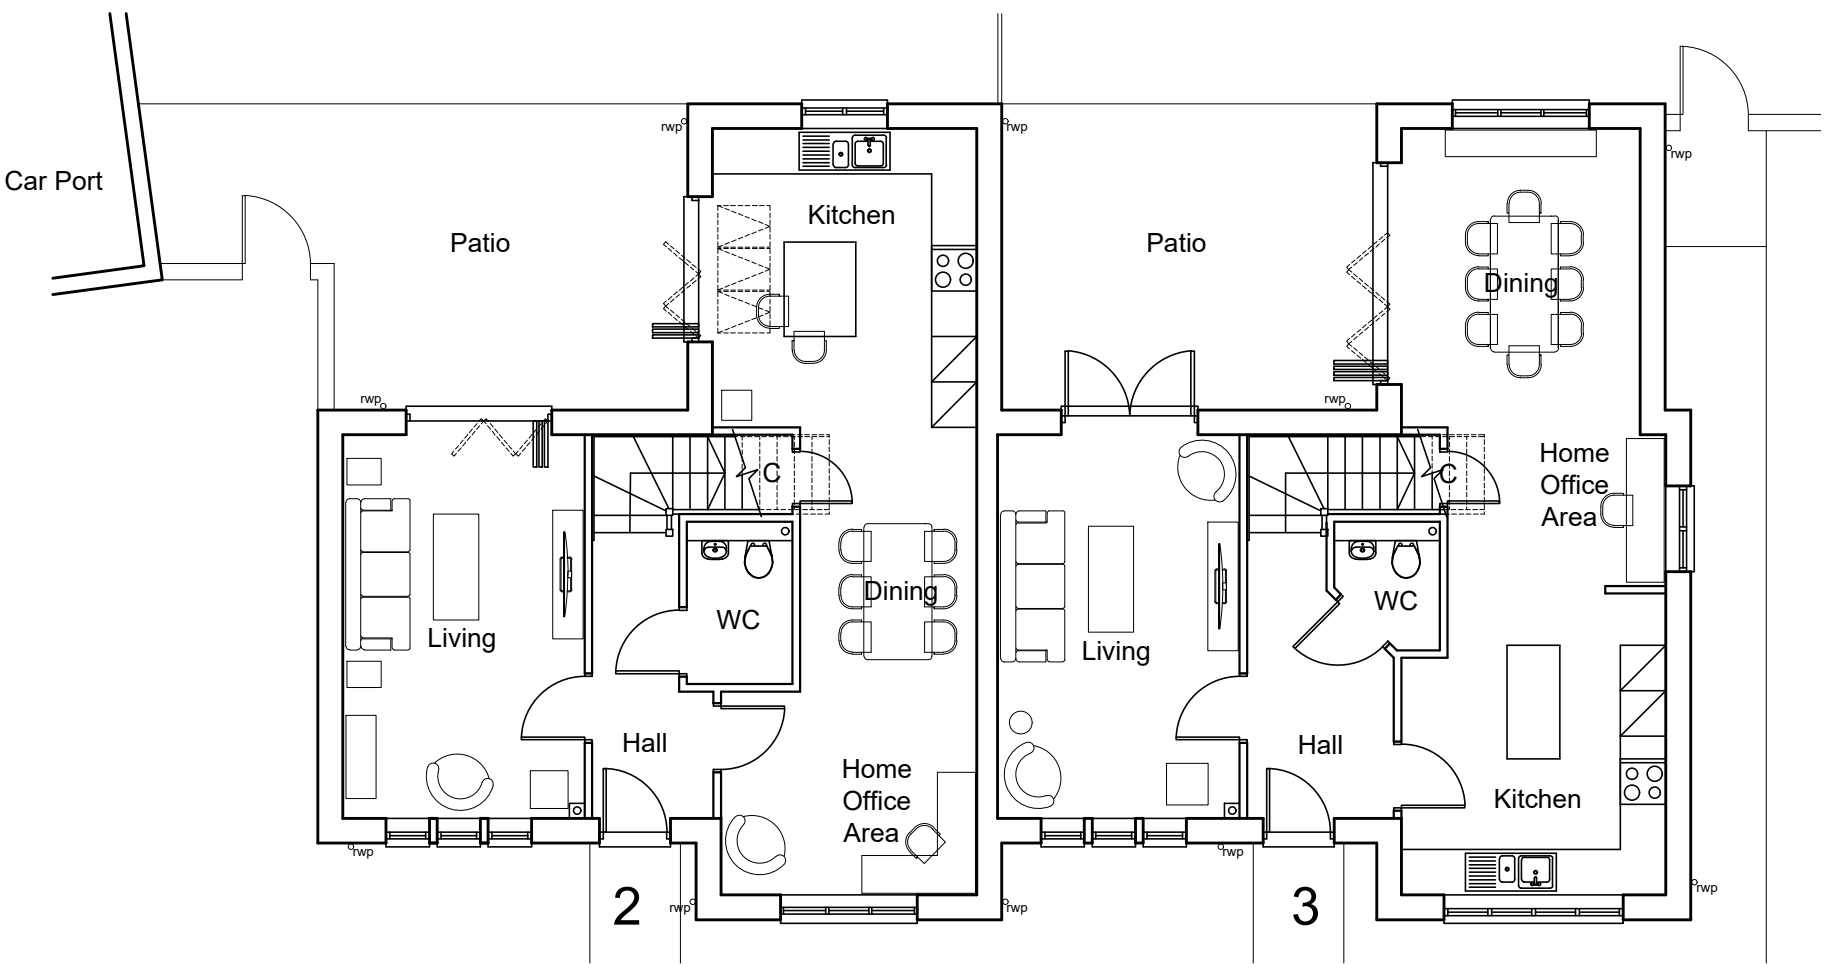

Ground Floor Plan 1:100

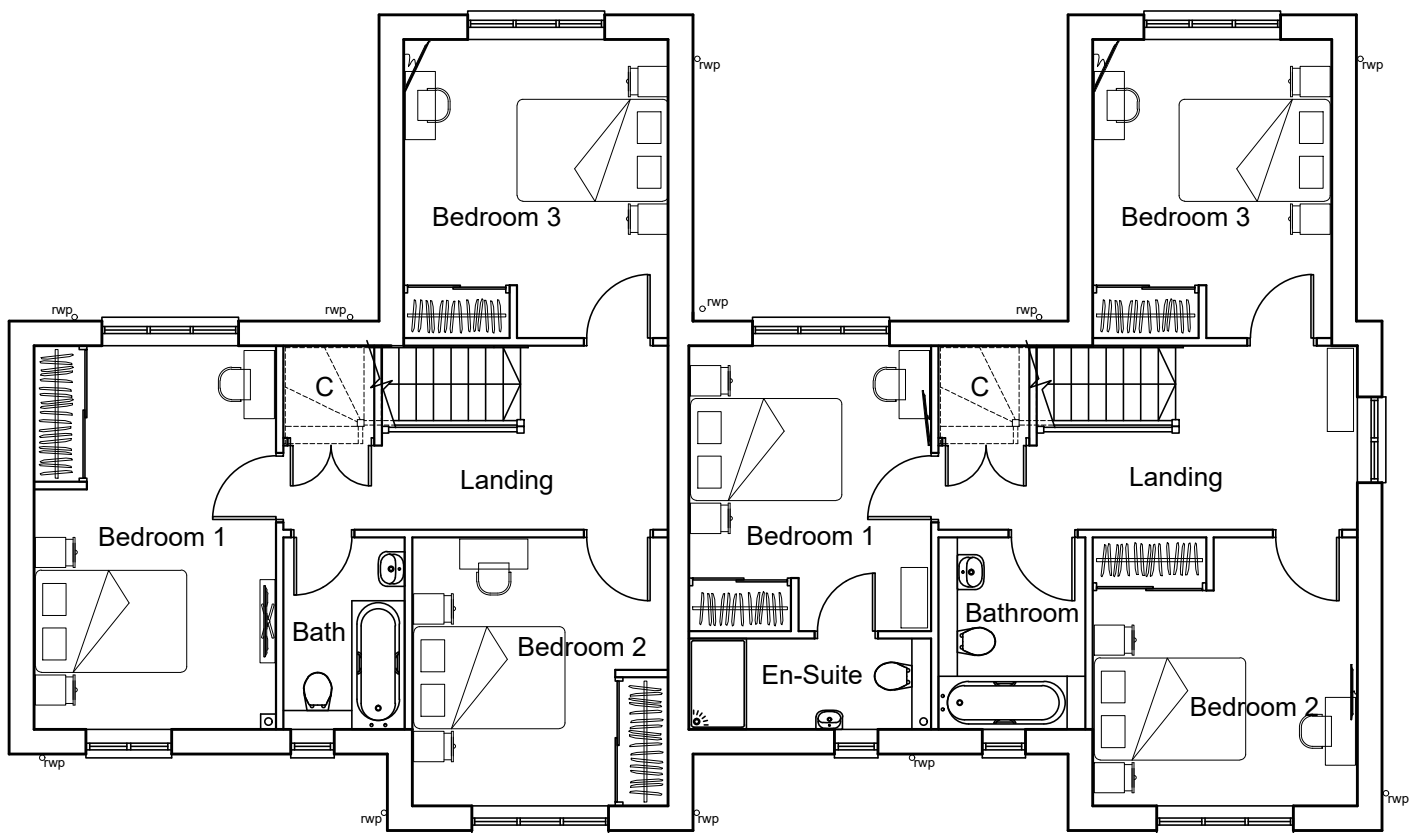

First Floor Plan 1:100

B	Colour Elevation Added	NH	NDT	08.11.24
A	Amended to Planners Comments	NH	NDT	24.10.24
	Original Issue	RAL	NDT	31.07.24
REV.		BY	CH'K'D	DATE

Taylor Roberts Limited



Taylor Roberts Ltd.
Suite 3, Franklin House,
10 Best Lane,
Canterbury,
Kent CT1 2JB
Tel:
01227 45 75 45
E-mail:
enquiries@taylorroberts.co.uk
Web:
www.taylorroberts.co.uk

PROJECT: Land Adjoining
385 Canterbury Rd, Densole,
Nr Folkestone, CT18 7BG.

CLIENT: Classicus Estates.

DRAWING: Plots 2 & 3,
Proposed Plans & Elevations.

SCALE(SHEET SIZE):	JOB NO.:	REV.:
1:100 (A2)	23/04/24	B