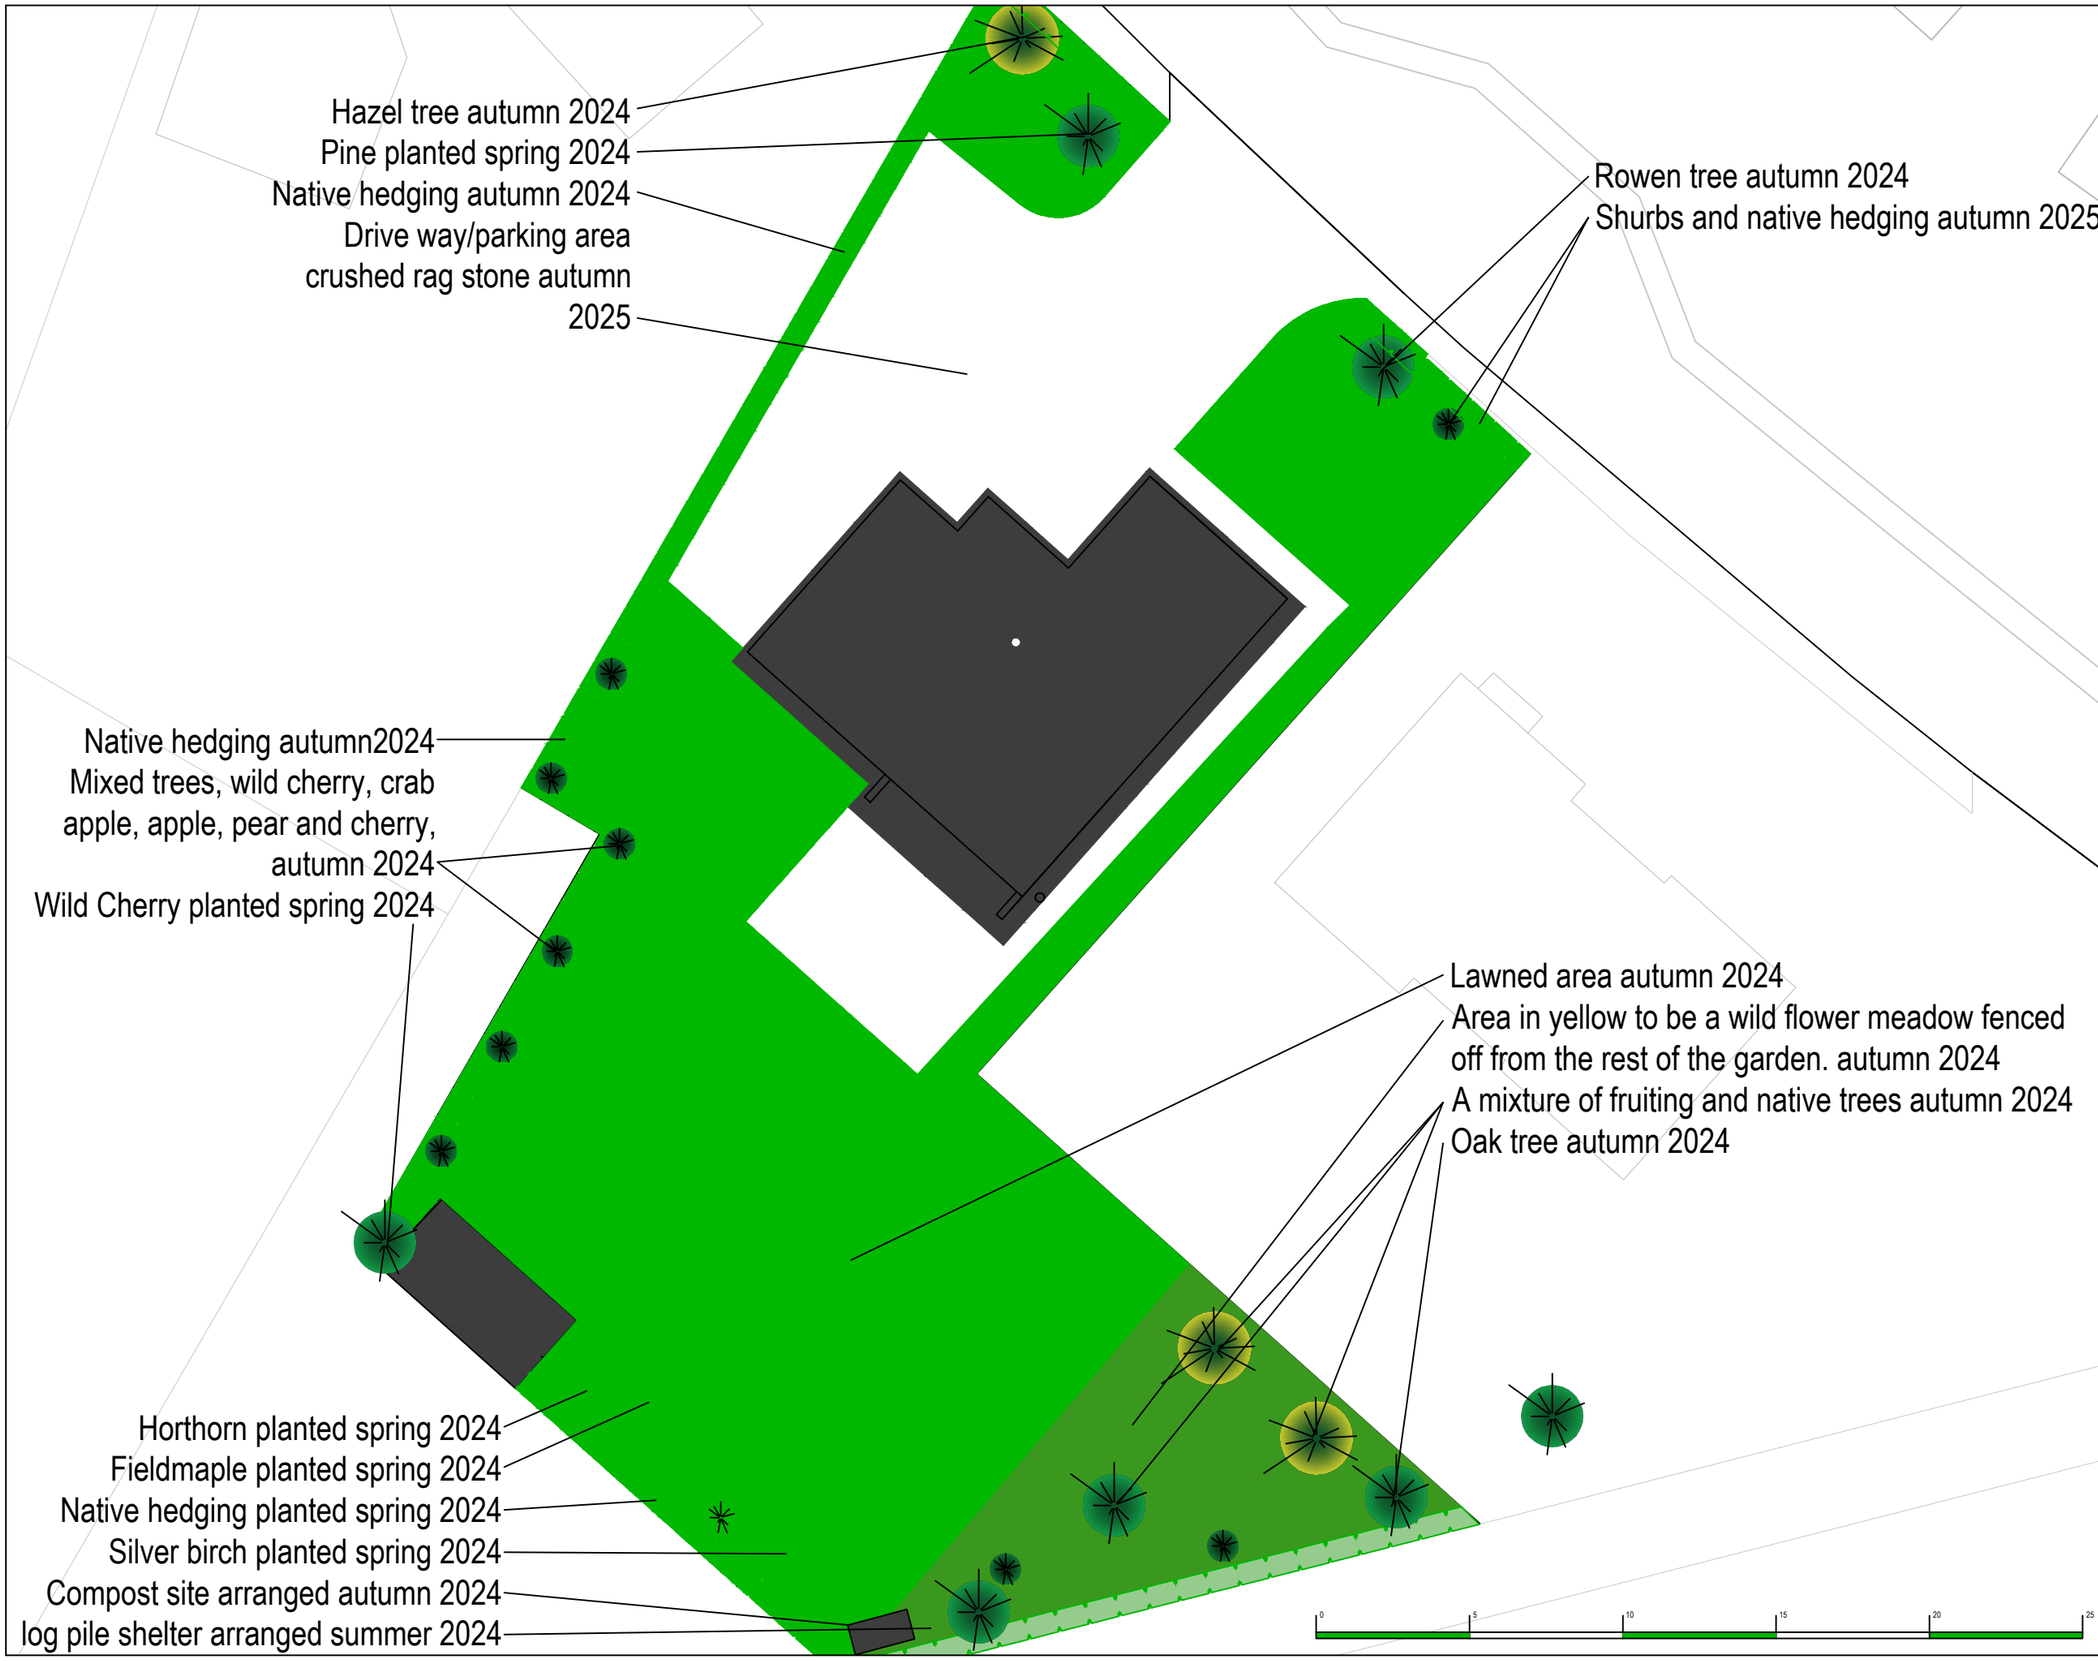


Drawing Title.
Landscaping details

Modification.

Notes.

Client name.

Site address.
Downs view lodge
Newington rd.
Peen.
CT18 8BD

Ricki Glover Designs.

Downs view lodge
Newington road
Peene
CT18 8FJ

Drawn by.
RG

Scale.
1:200

Date.
30.09.2024

Drawing No.
2024.11