




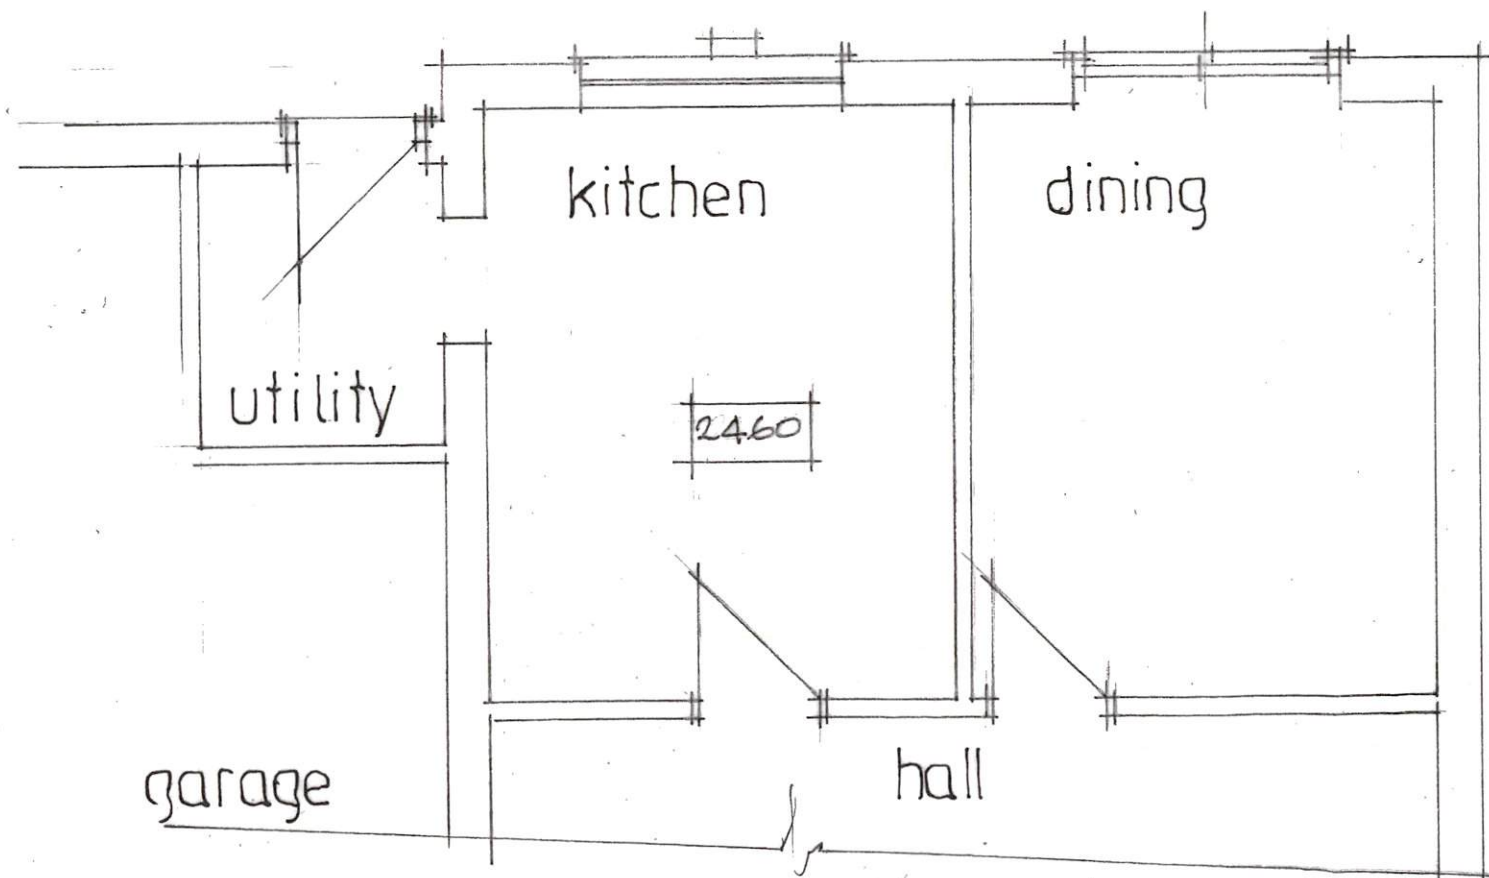

PLAN 1:50

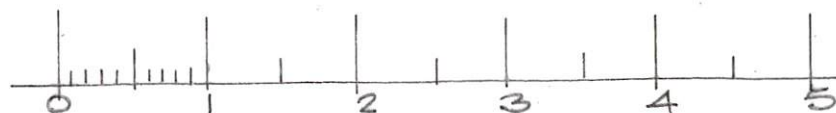


rear

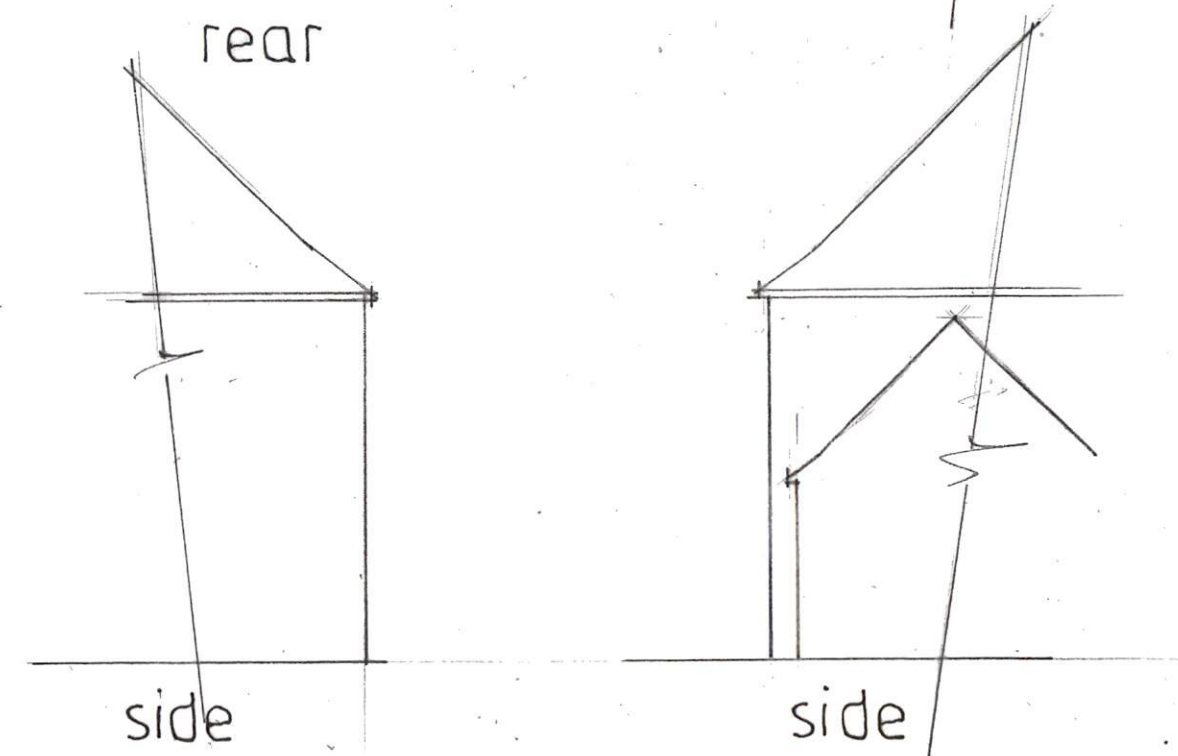

side

side

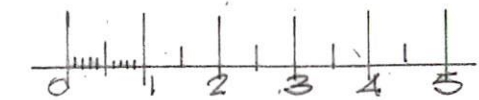

ELEVATIONS

1:100

existing details
3, THE HAVEN
HYTHE DS/2464/1