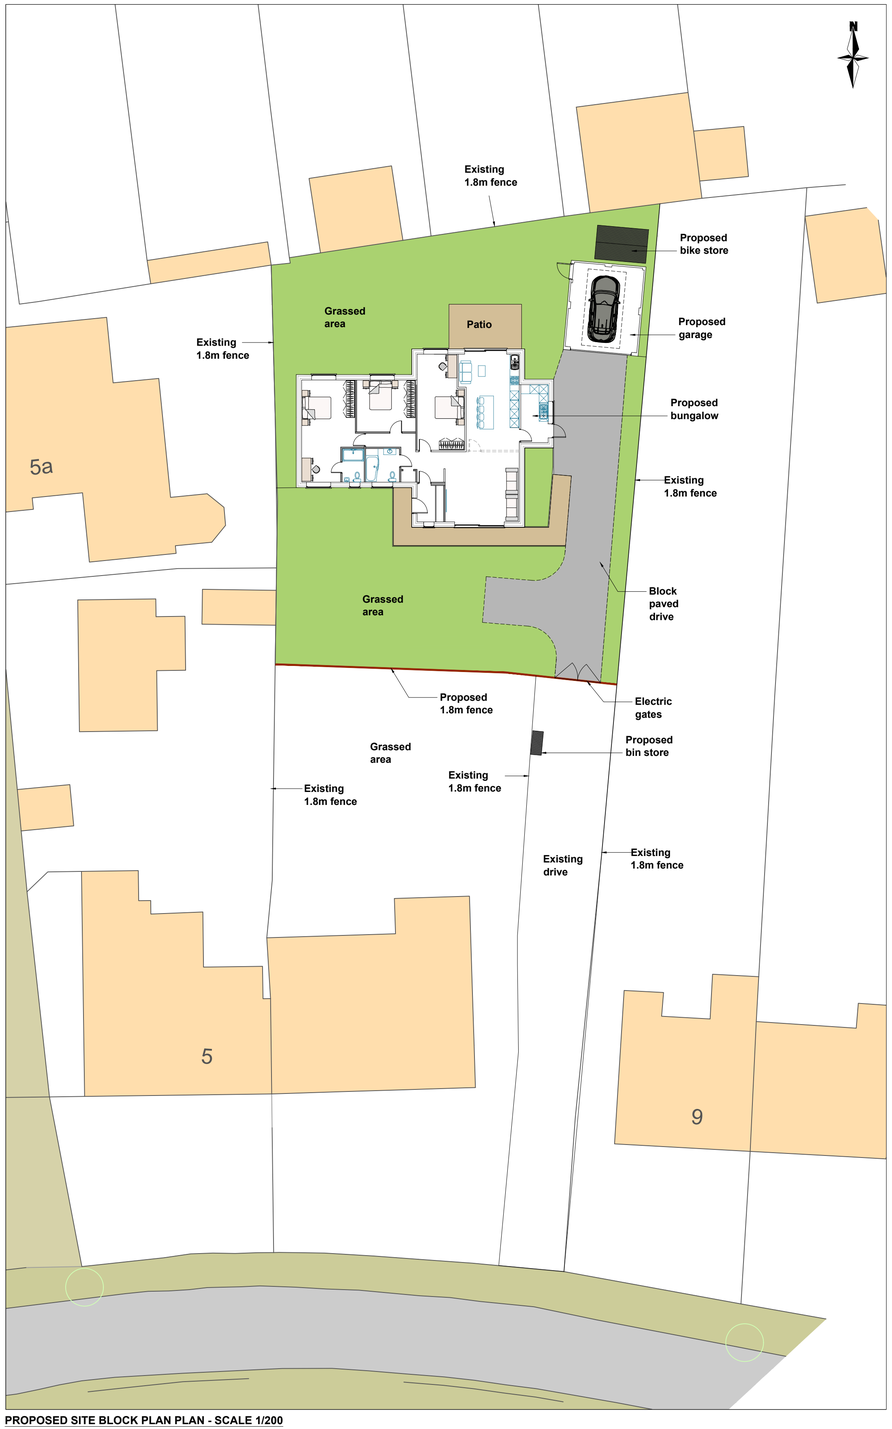

PROPOSED SITE BLOCK PLAN PLAN - SCALE 1/200

Photo 1

Photo 2

Photo 3

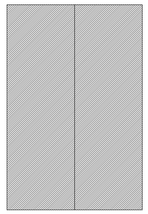

PROPOSED CYCLE SHED
Roof layout
Scale 1/50

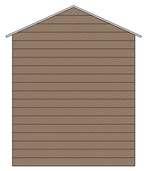

PROPOSED CYCLE SHED
Rear view
Scale 1/50

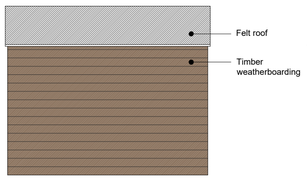

PROPOSED CYCLE SHED
Both side views
Scale 1/50

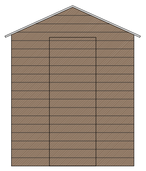

PROPOSED CYCLE SHED
Front view
Scale 1/50

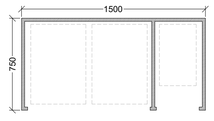

PROPOSED RECYCLE STORE - Plan
Scale 1/25

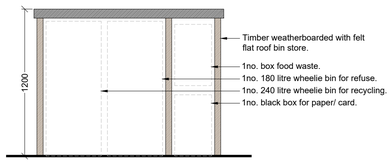

PROPOSED RECYCLE STORE - Section
Scale 1/25

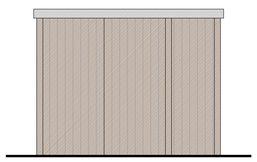

PROPOSED RECYCLE STORE
Front elevation
Scale 1/25

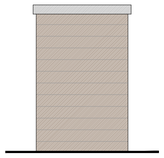

PROPOSED RECYCLE STORE
Both side elevations
Scale 1/25

PROPOSED RECYCLE STORE
Rear elevation
Scale 1/25

Rev	Description	Date
01	First issue to planning	19/12/2024
00	First issue to client	14/11/2024

NOTES
1. The Contractor should check all dimensions on site.
2. It is the Contractors responsibility to ensure compliance with building regulations and current codes of practice.
3. Drawings cannot take into account any drains or underground works not locatable by visual survey of the site.
4. Commencement of any building works prior to full building regulation approval is entirely at the clients risk.
5. **IT IS THE CLIENTS RESPONSIBILITY TO CHECK THAT THE EZ-PLANS DRAWINGS THAT ARE 'ISSUED FOR CONSTRUCTION' TO ENSURE THAT THEY SHOW THE CORRECT MATERIAL TYPES / COLOURS BEFORE THE BUILDER PLACES ANY ORDER FOR BUILDING MATERIALS.**

EZ-PLANS
Design Office, Studio 23, Tridax Business Park, Honeywood Parkway,
Whitfield, Dover, Kent, CT16 3QX - Office: 01304 820777
Email: info@ezplans.co.uk

CLIENT
Steve Davies
7 Palmbeach Avenue
Hythe CT21 6NH

PROJECT
Erection of a detached bungalow

DRAWING
Proposed layout plan

SCALES: As shown
DATE: 13/11/2024
SIZE: A1

STATUS
FOR INFORMATION

Dwg No.: **EMA-2024-154-02**
REV: 01

Copyright and other intellectual property rights in this document and all related documents,drawings, etc., including calculations, is invested in EZ-PLANS and cannot be used or reproduced for any other purpose than that for which they been created without the express permission in writing by EZ-PLANS. In first instance ring 01304 820777.