


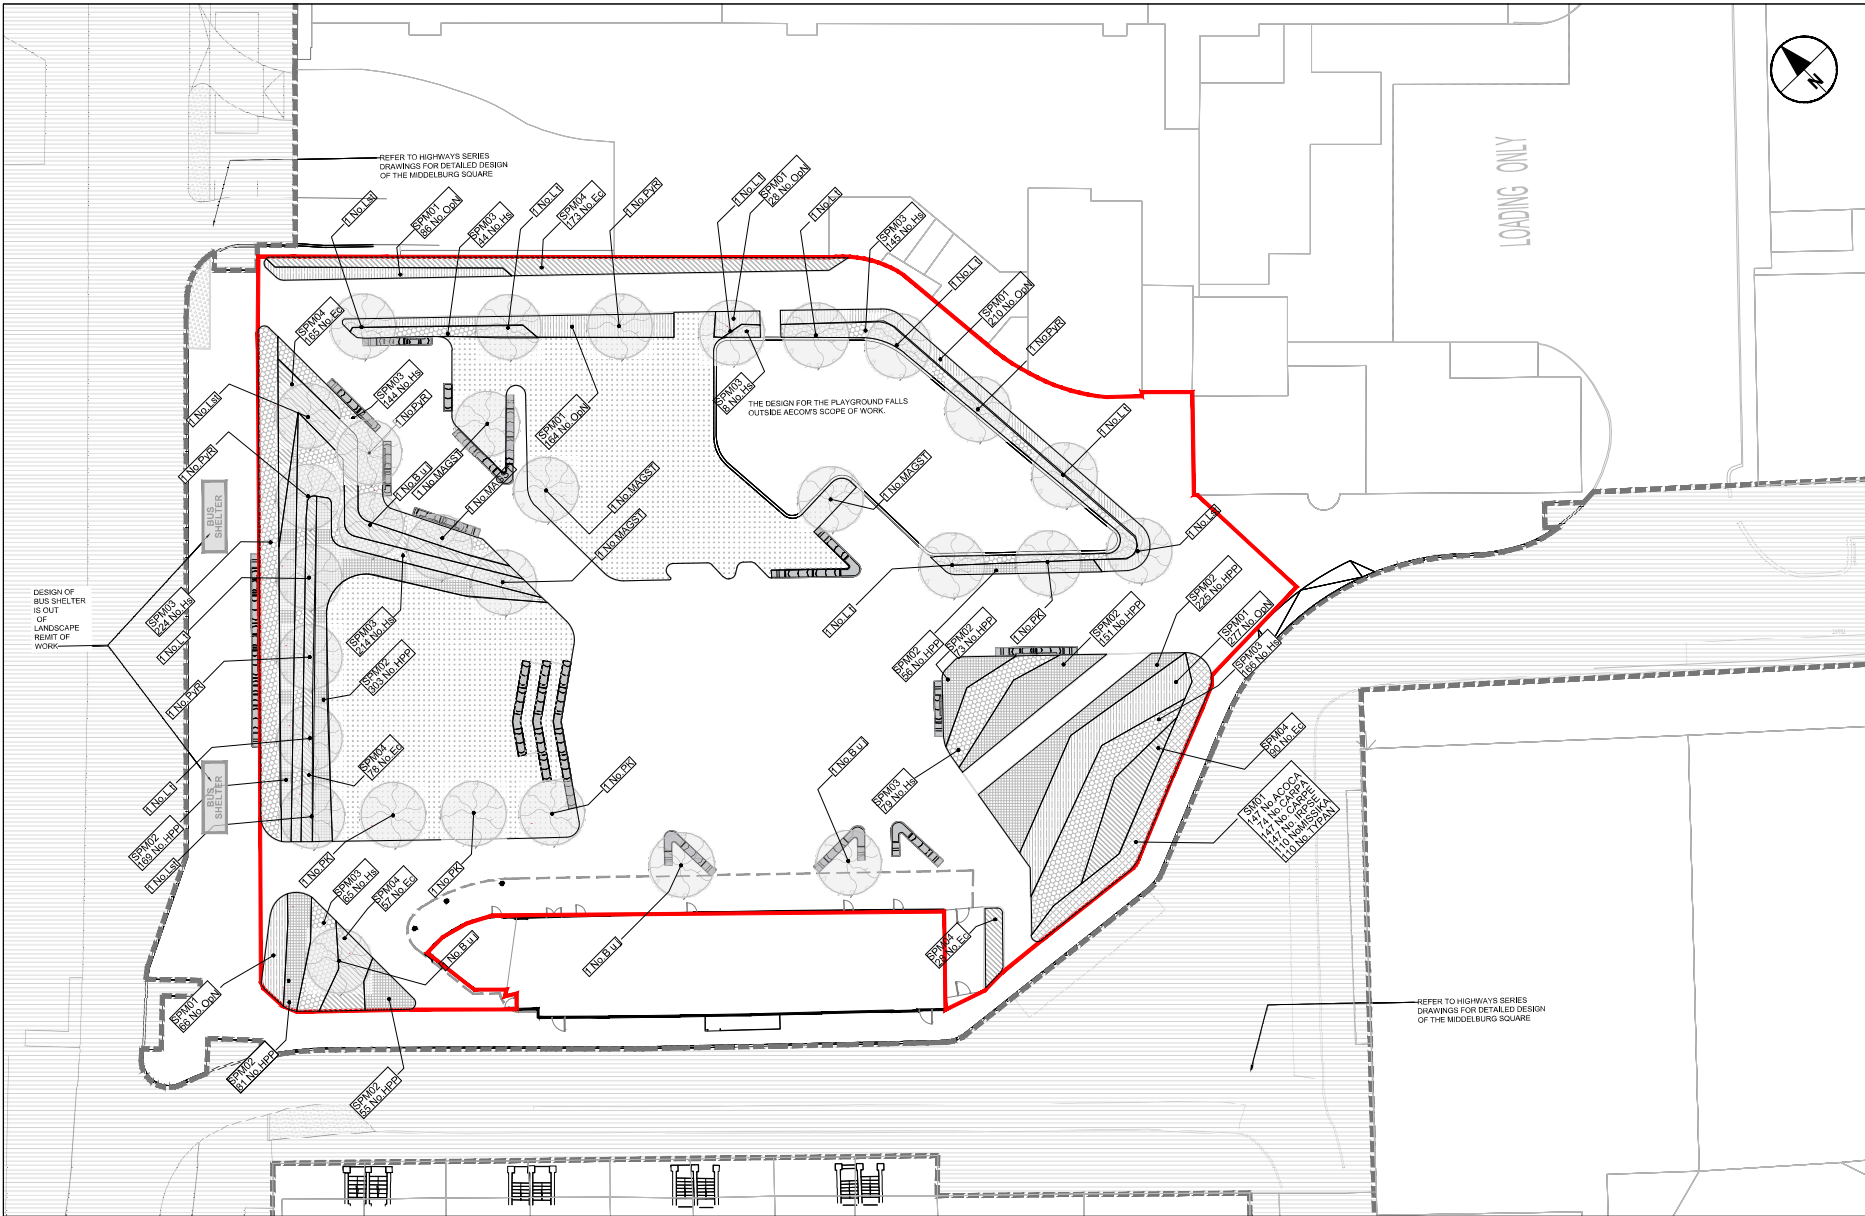

KEY

- EXISTING BUILDING OVERHANG
- EXISTING OVERHANG SUPPORT
- AREA REFER TO HIGHWAYS SERIES DRAWINGS FOR DETAILED DESIGN OF THE MIDDLEBURG SQUARE
- APPLICATION RED LINE BOUNDARY

SOFTWARES

- PM-01 PROPOSED PLANTING MIX
- SPM-01 PROPOSED SHRUB PLANTING MIX
- SPM-02 PROPOSED SHRUB PLANTING MIX
- SPM-03 PROPOSED SHRUB PLANTING MIX
- SPM-04 PROPOSED SHRUB PLANTING MIX
- SM-01 PROPOSED SWALE MIX
- SL-01 PROPOSED SODDED LAWN

SOFTWORKS

- PROPOSED TREE



AECOM

PROJECT
Folkestone
A BRIGHTER FUTURE

CLIENT
KENT COUNTY COUNCIL

CONSULTANT
AECOM Limited
Marlborough Court
10 Brickell Road
St Albans
AL1 3JX
United Kingdom
T: +44(0)1727 535000
www.aecom.com

NOTES

- FOR THE GENERAL ARRANGEMENT (GA) LAYOUT, PLEASE REFER TO HIGHWAYS DRAWINGS SERIES 100.
- DO NOT SCALE FROM THIS DRAWING. USE FIGURED DIMENSIONS ONLY. ALL DIMENSIONS ARE IN METERS UNLESS OTHERWISE STATED.
- DRAWING IS BASED ON TOPOGRAPHICAL SURVEY SUPPLIED BY 'WE MADE THAT' DATED 22/11/2022. LEVELS AND SETTING OUT TO BE CHECKED ON SITE BY CONTRACTOR PRIOR TO THE START OF WORKS.
- ITEMS IN GREY REPRESENT THE EXISTING LAYOUT AND INFRASTRUCTURE UNLESS OTHERWISE INDICATED.
- COLORS SHOWN IN THESE DRAWINGS ARE INDICATIVE AND SHOULD NOT BE CONFUSED WITH THE COLORS OF FLOWERING OR FOLIAGE.
- REFER TO LANDSCAPE SOFTWARES SCHEDULE 60702364-ACM-ELS-S2_ZZ_ZZ-DR-LV-3120 WHILE REVIEWING ALL THE PLANTING PLANS.
- THE CONTRACTOR SHALL COORDINATE AND UNDERTAKE ALL SOFTWARES IN CONJUNCTION AND AGREEMENT WITH THE AFFECTED STATUTORY UTILITY COMPANIES AS NECESSARY.
- THIS DRAWING SHALL BE READ IN CONJUNCTION WITH ALL OTHER DETAILED DESIGN DRAWINGS, SOFTWARES SCHEDULE, STANDARD DETAILS AND SPECIFICATIONS FOR WORKS.

PROJECT MANAGEMENT INITIALS

VW	PM	KW
DESIGNER	CHECKED	APPROVED

ISSUE/REVISION

NO	DATE	DESCRIPTION
P01	21/10/24	Issue For Construction
P01	21/10/24	Issue For Construction
P02	22/10/24	Issue For Construction
C01	22/10/24	Issue For Construction
P03	14/01/25	Issue For Construction
C02	14/01/25	Issue For Construction
IR	DATE	DESCRIPTION

KEY PLAN

PROJECT NUMBER
60702364

SHEET TITLE
SOFTWARES LANDSCAPE PLAN
BOUVIERIE SQUARE
SERIES 3000- SHEET 13

SHEET NUMBER
60702364-ACM-ELS-S2_ZZ_ZZ-DR-LV-3121

This drawing is confidential and shall only be used for the purpose of this project. The signing of this title block confirms the design and drafting of this project have been prepared and checked in accordance with the AECOM Quality Assurance system in ISO 9001:2000.