



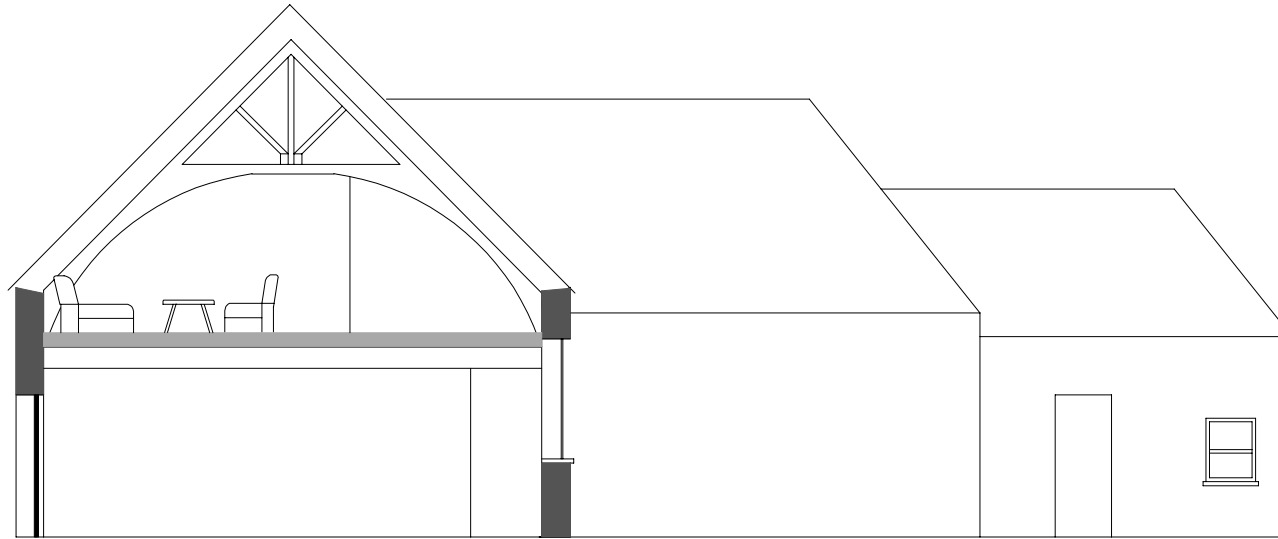

SECTION A-A

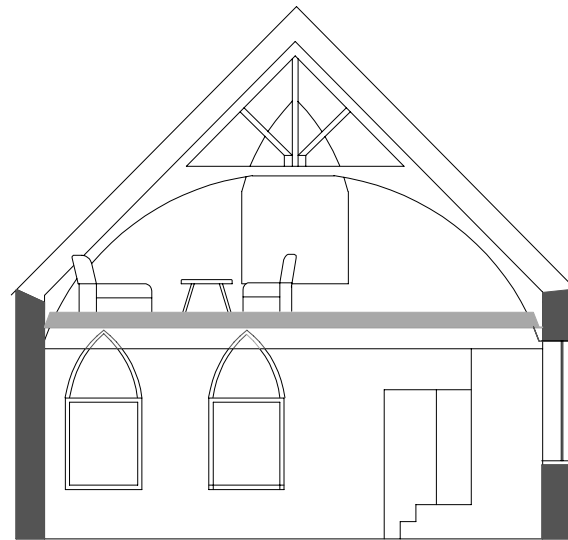

SECTION B-B



5m

32 CHERITON ROAD SECTIONS A-A & B-B PROPOSED

Scale 1:100 @ A3

Dwg No.
CR011

Revision
0

Date
10/01/2025