


0.5 MAR 2025

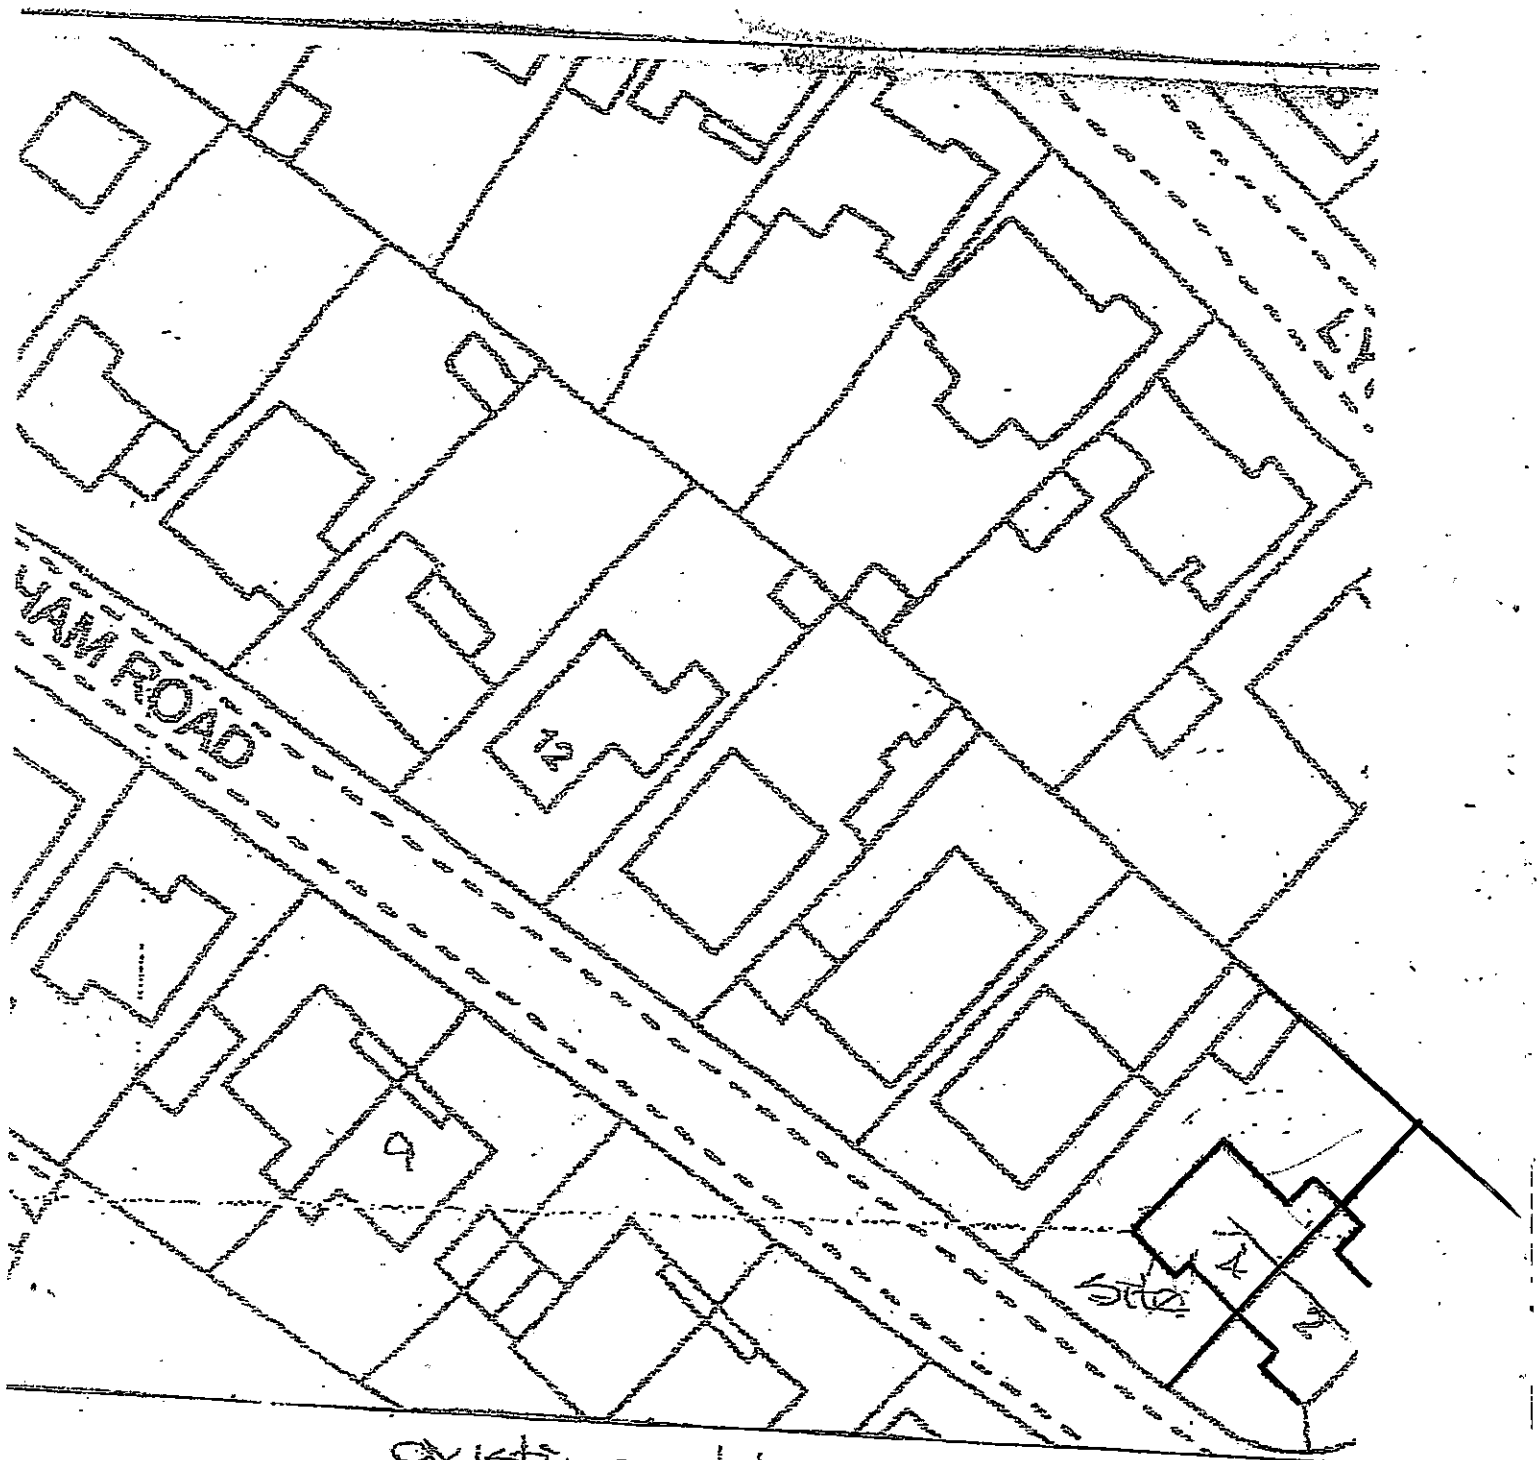

existing block plan 1:500

4, Mitcham Rd,
Dymatovet

DS/2472/a.