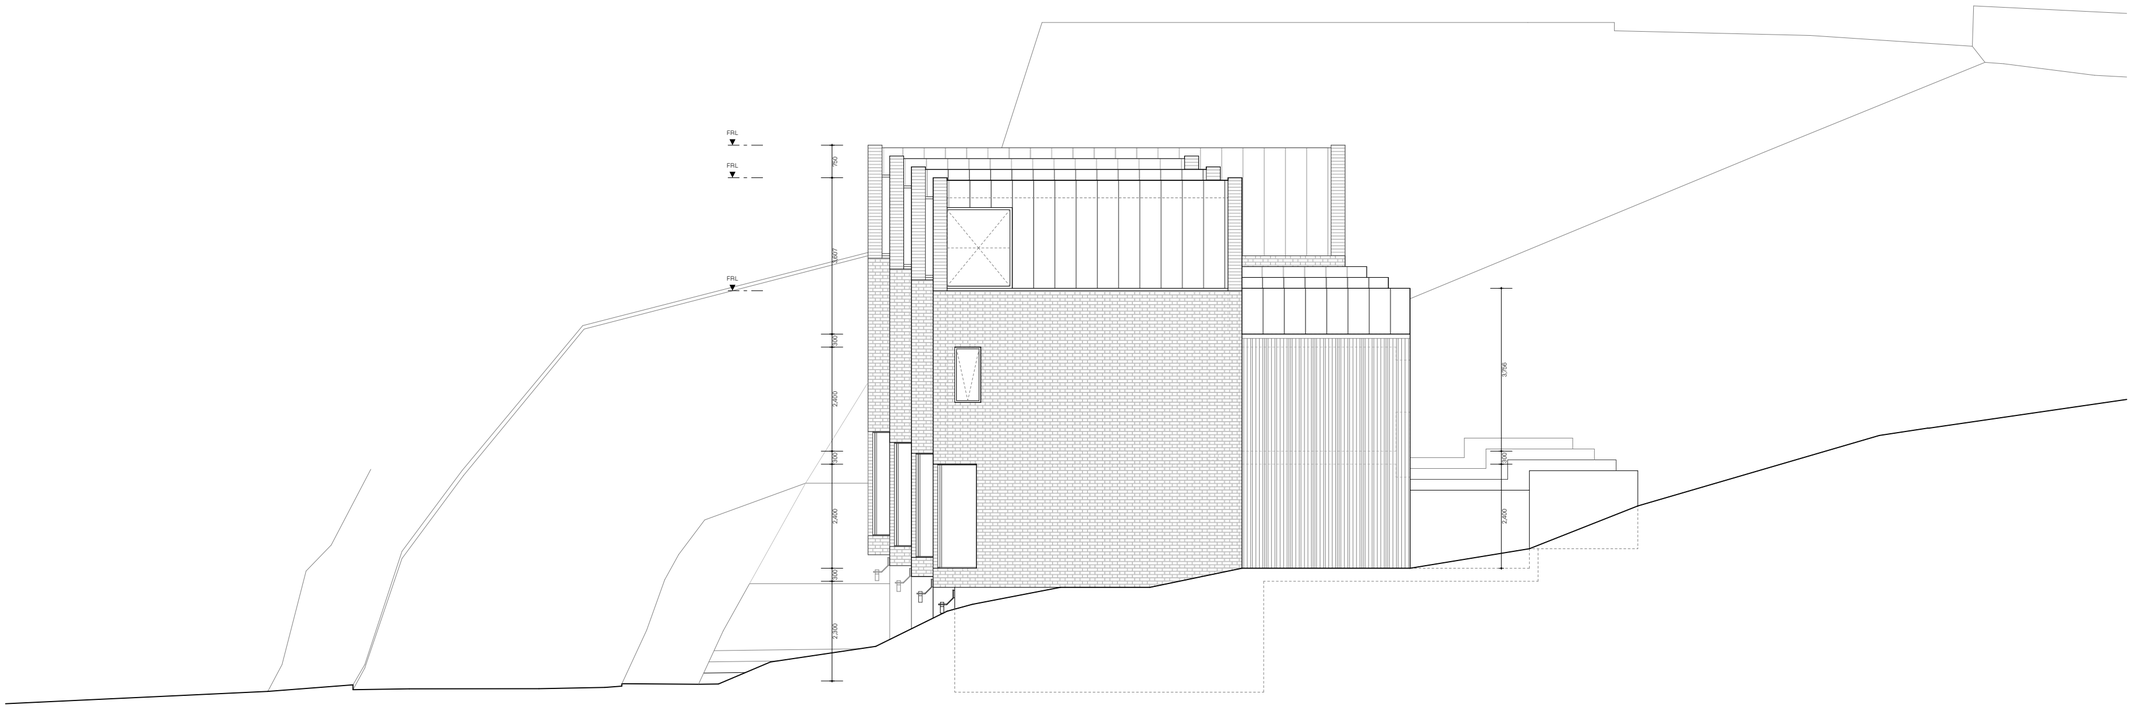


Rev	Date	Description	Drawn	Approved

Notes

Do not scale from drawings.
All dimensions are in millimetres unless otherwise indicated.
Discrepancies to be reported immediately to the Architect.
To be read in conjunction with all relevant Architects', Landscape Architects', and Structural Engineers' drawings.
All existing site, tree and building information has been compiled from different sources.
All dimensions to be checked on site.
Copy right © Jonathan Burlow Ltd.

1 5

Jonathan Burlow Architects

Jonathan Burlow Architects, 4 Rendezvous St, Folkestone CT20 1EX
Tel: +(44) 7447949626 Studio@jonathanburlow.co.uk
www.jonathanburlow.co.uk

Project	Land Adjoining 26 Blackhouse Hill, Hythe CT21 5UL
Client	Private
Date	18/02/2025
Drawn/ Approved	JBA
Scale/ Format	1:100 A2
Drawing Name	SIDE ELEVATION PROPOSED
Project No.	040

Drawing No.
P_112

Issue
P1