



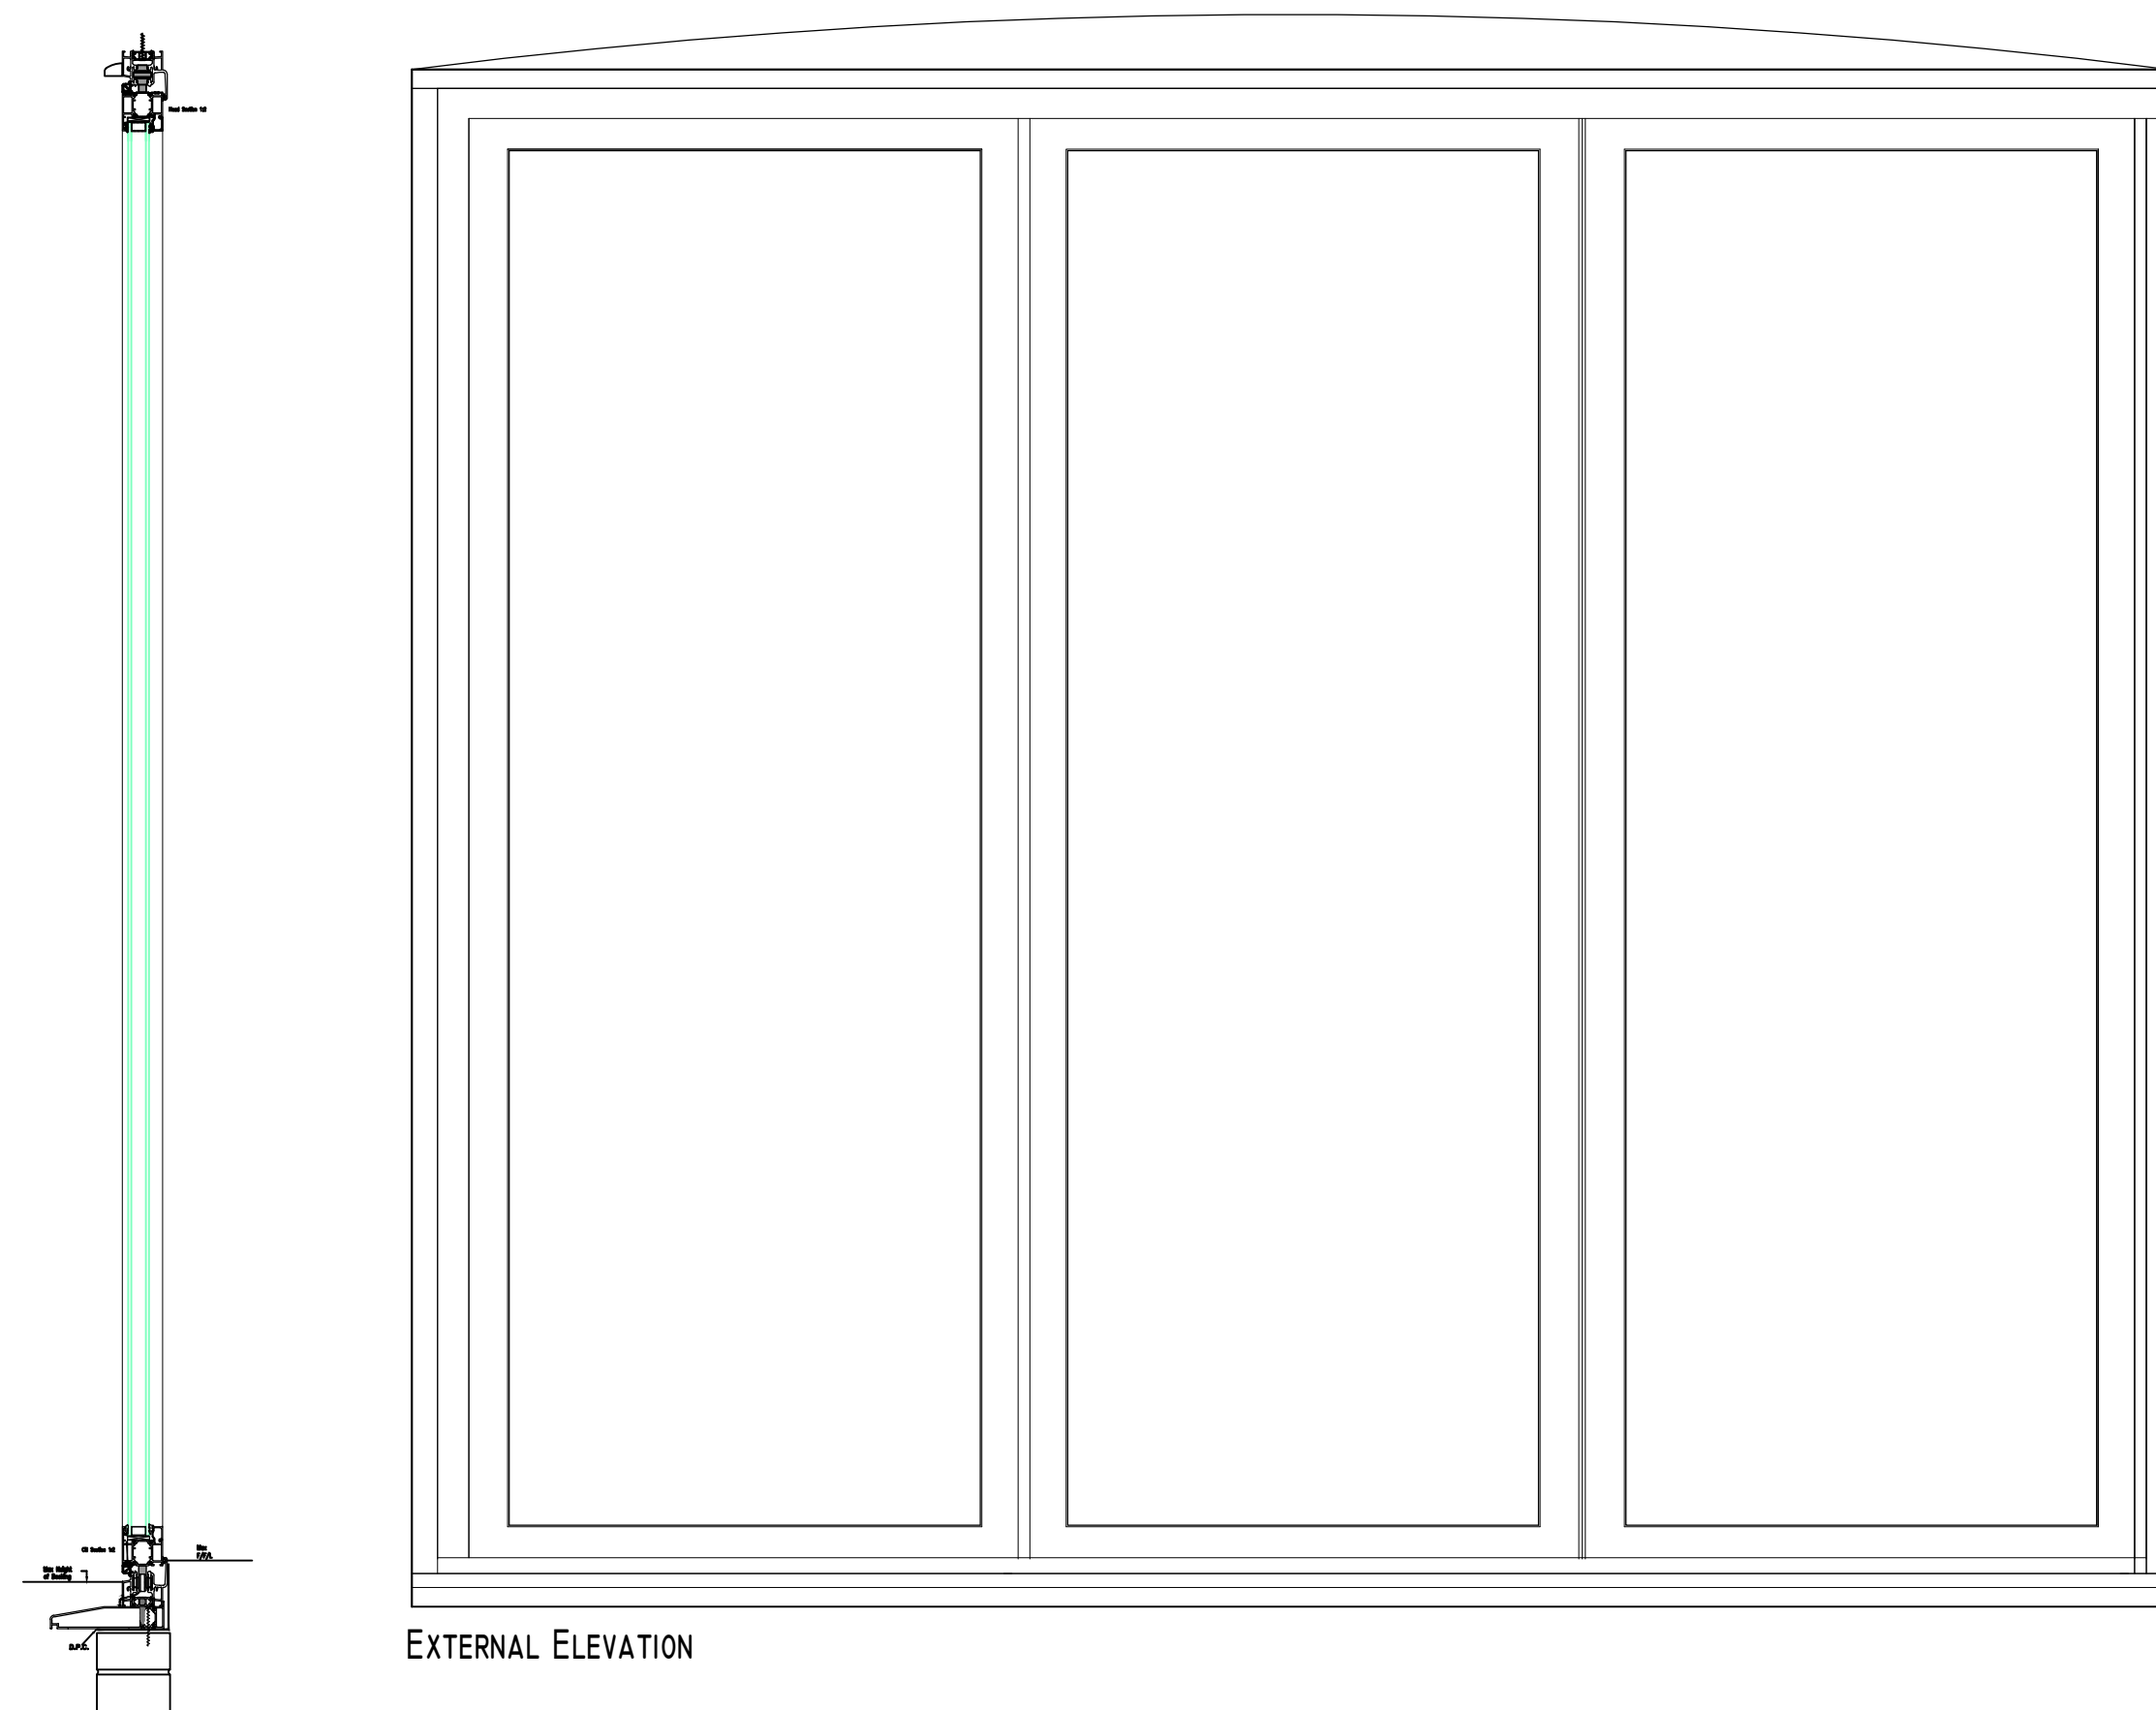


EXTERNAL ELEVATION


VERTICAL SECTION

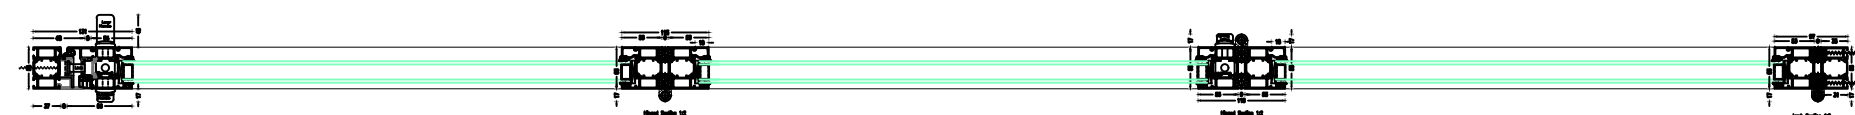


HORIZONTAL SECTION

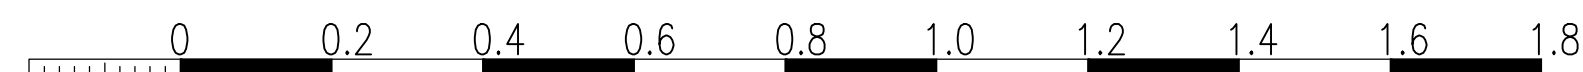


Scale Bar in metres @ 1:10

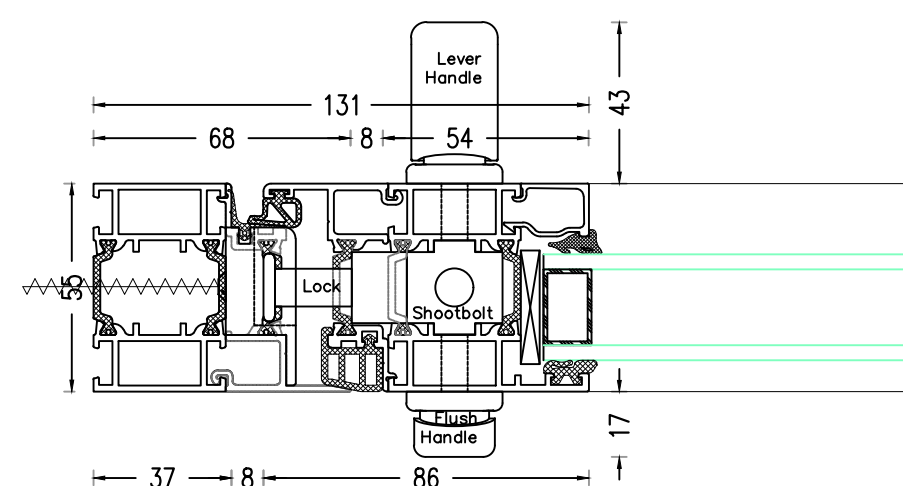


Jamb Section 1:2

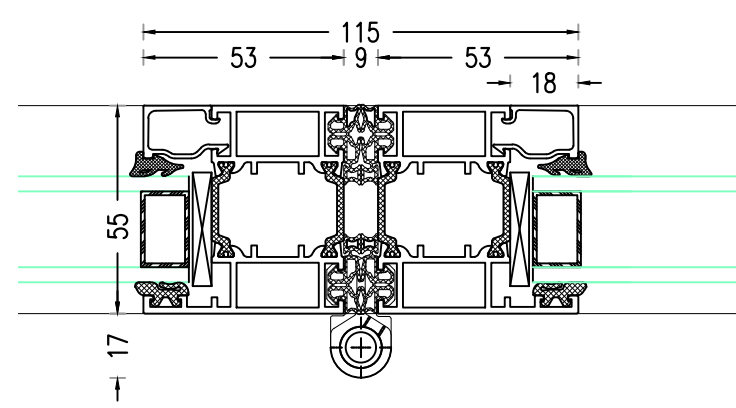


Hinged Section 1:2

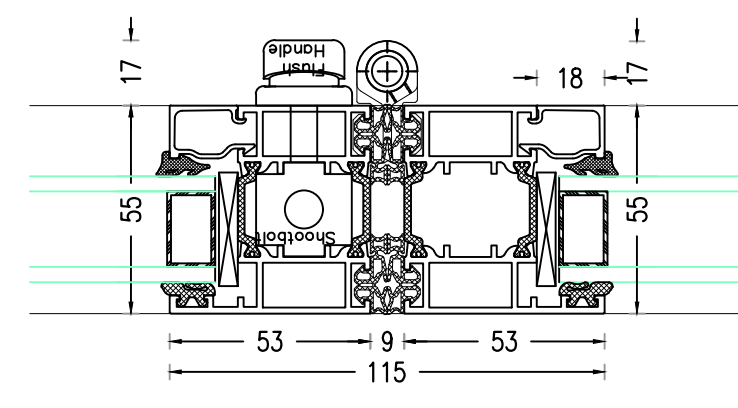


Hinged Section 1:2

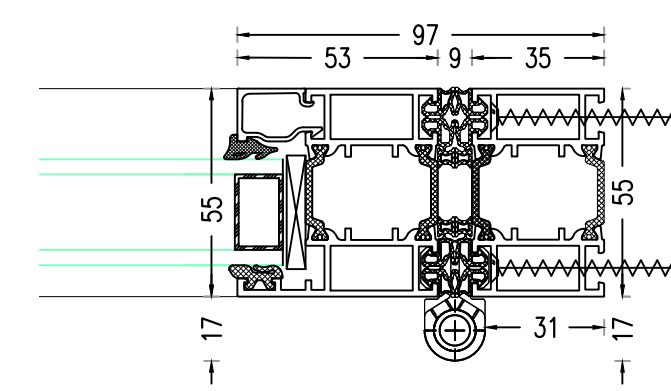


Jamb Section 1:2

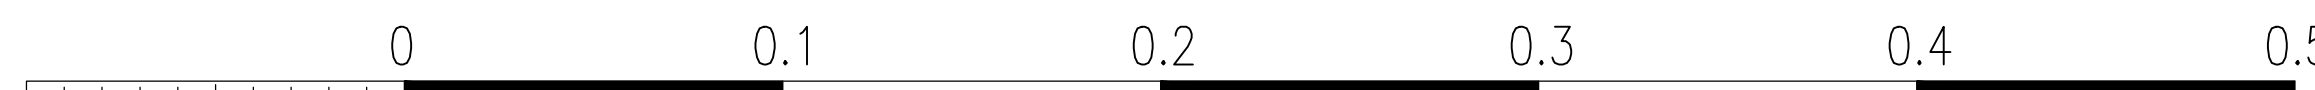

Scale Bar in metres @ 1:2

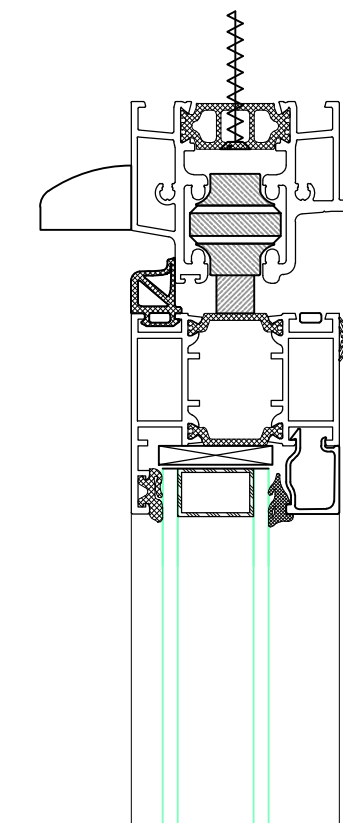

Head Section 1:2

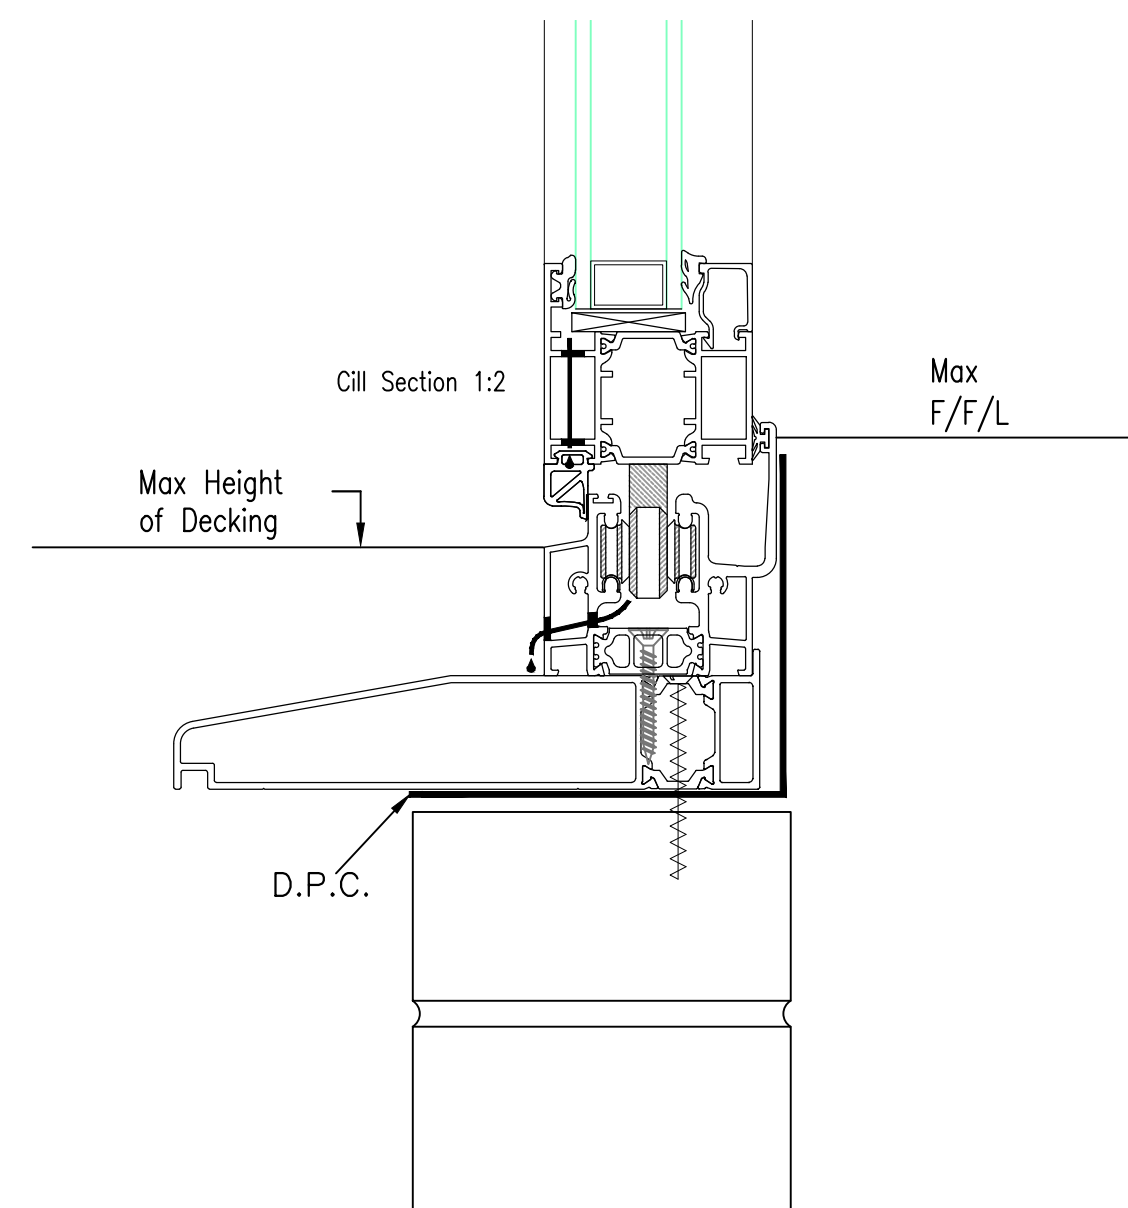

Cill Section 1:2

Max
F/F/L

Max Height
of Decking

D.P.C.

Dimensions to be verified on site.
Figured dimensions to take
preference to those scaled.
Any areas indicated on this
drawing are for guidance only.
No responsibility is taken for
their accuracy.

This drawing is the property of
the designers. Copyright is
reserved by them and the
drawing is issued on the
condition that it is not copied,
reproduced, retained or
disclosed to any unauthorised
person, either wholly or in part
without the consent in writing
of the designers.

Rev	Description	By	Date
-----	-------------	----	------

Julian Bluck Designs Ltd

Chartered Building Surveying & Architectural Practice
Briar House * Nash Street * Golden Cross
East Sussex * BN27 4AB
Mobile 07887 850061 * Tel 01825 873553

Project

Bowery Hall
Ship Close
Dymchurch TN29 0LH

Drawing Title

Proposed Bi-fold
Door Details

Drawing No.	Revision
-------------	----------

05

Scale	Date
-------	------

Computer File No.	Project No.
-------------------	-------------

Drawn By	Checked By
----------	------------

Coordinated By	Approved By
----------------	-------------

Client

Mr. M. Lilly

PRELIMINARY