
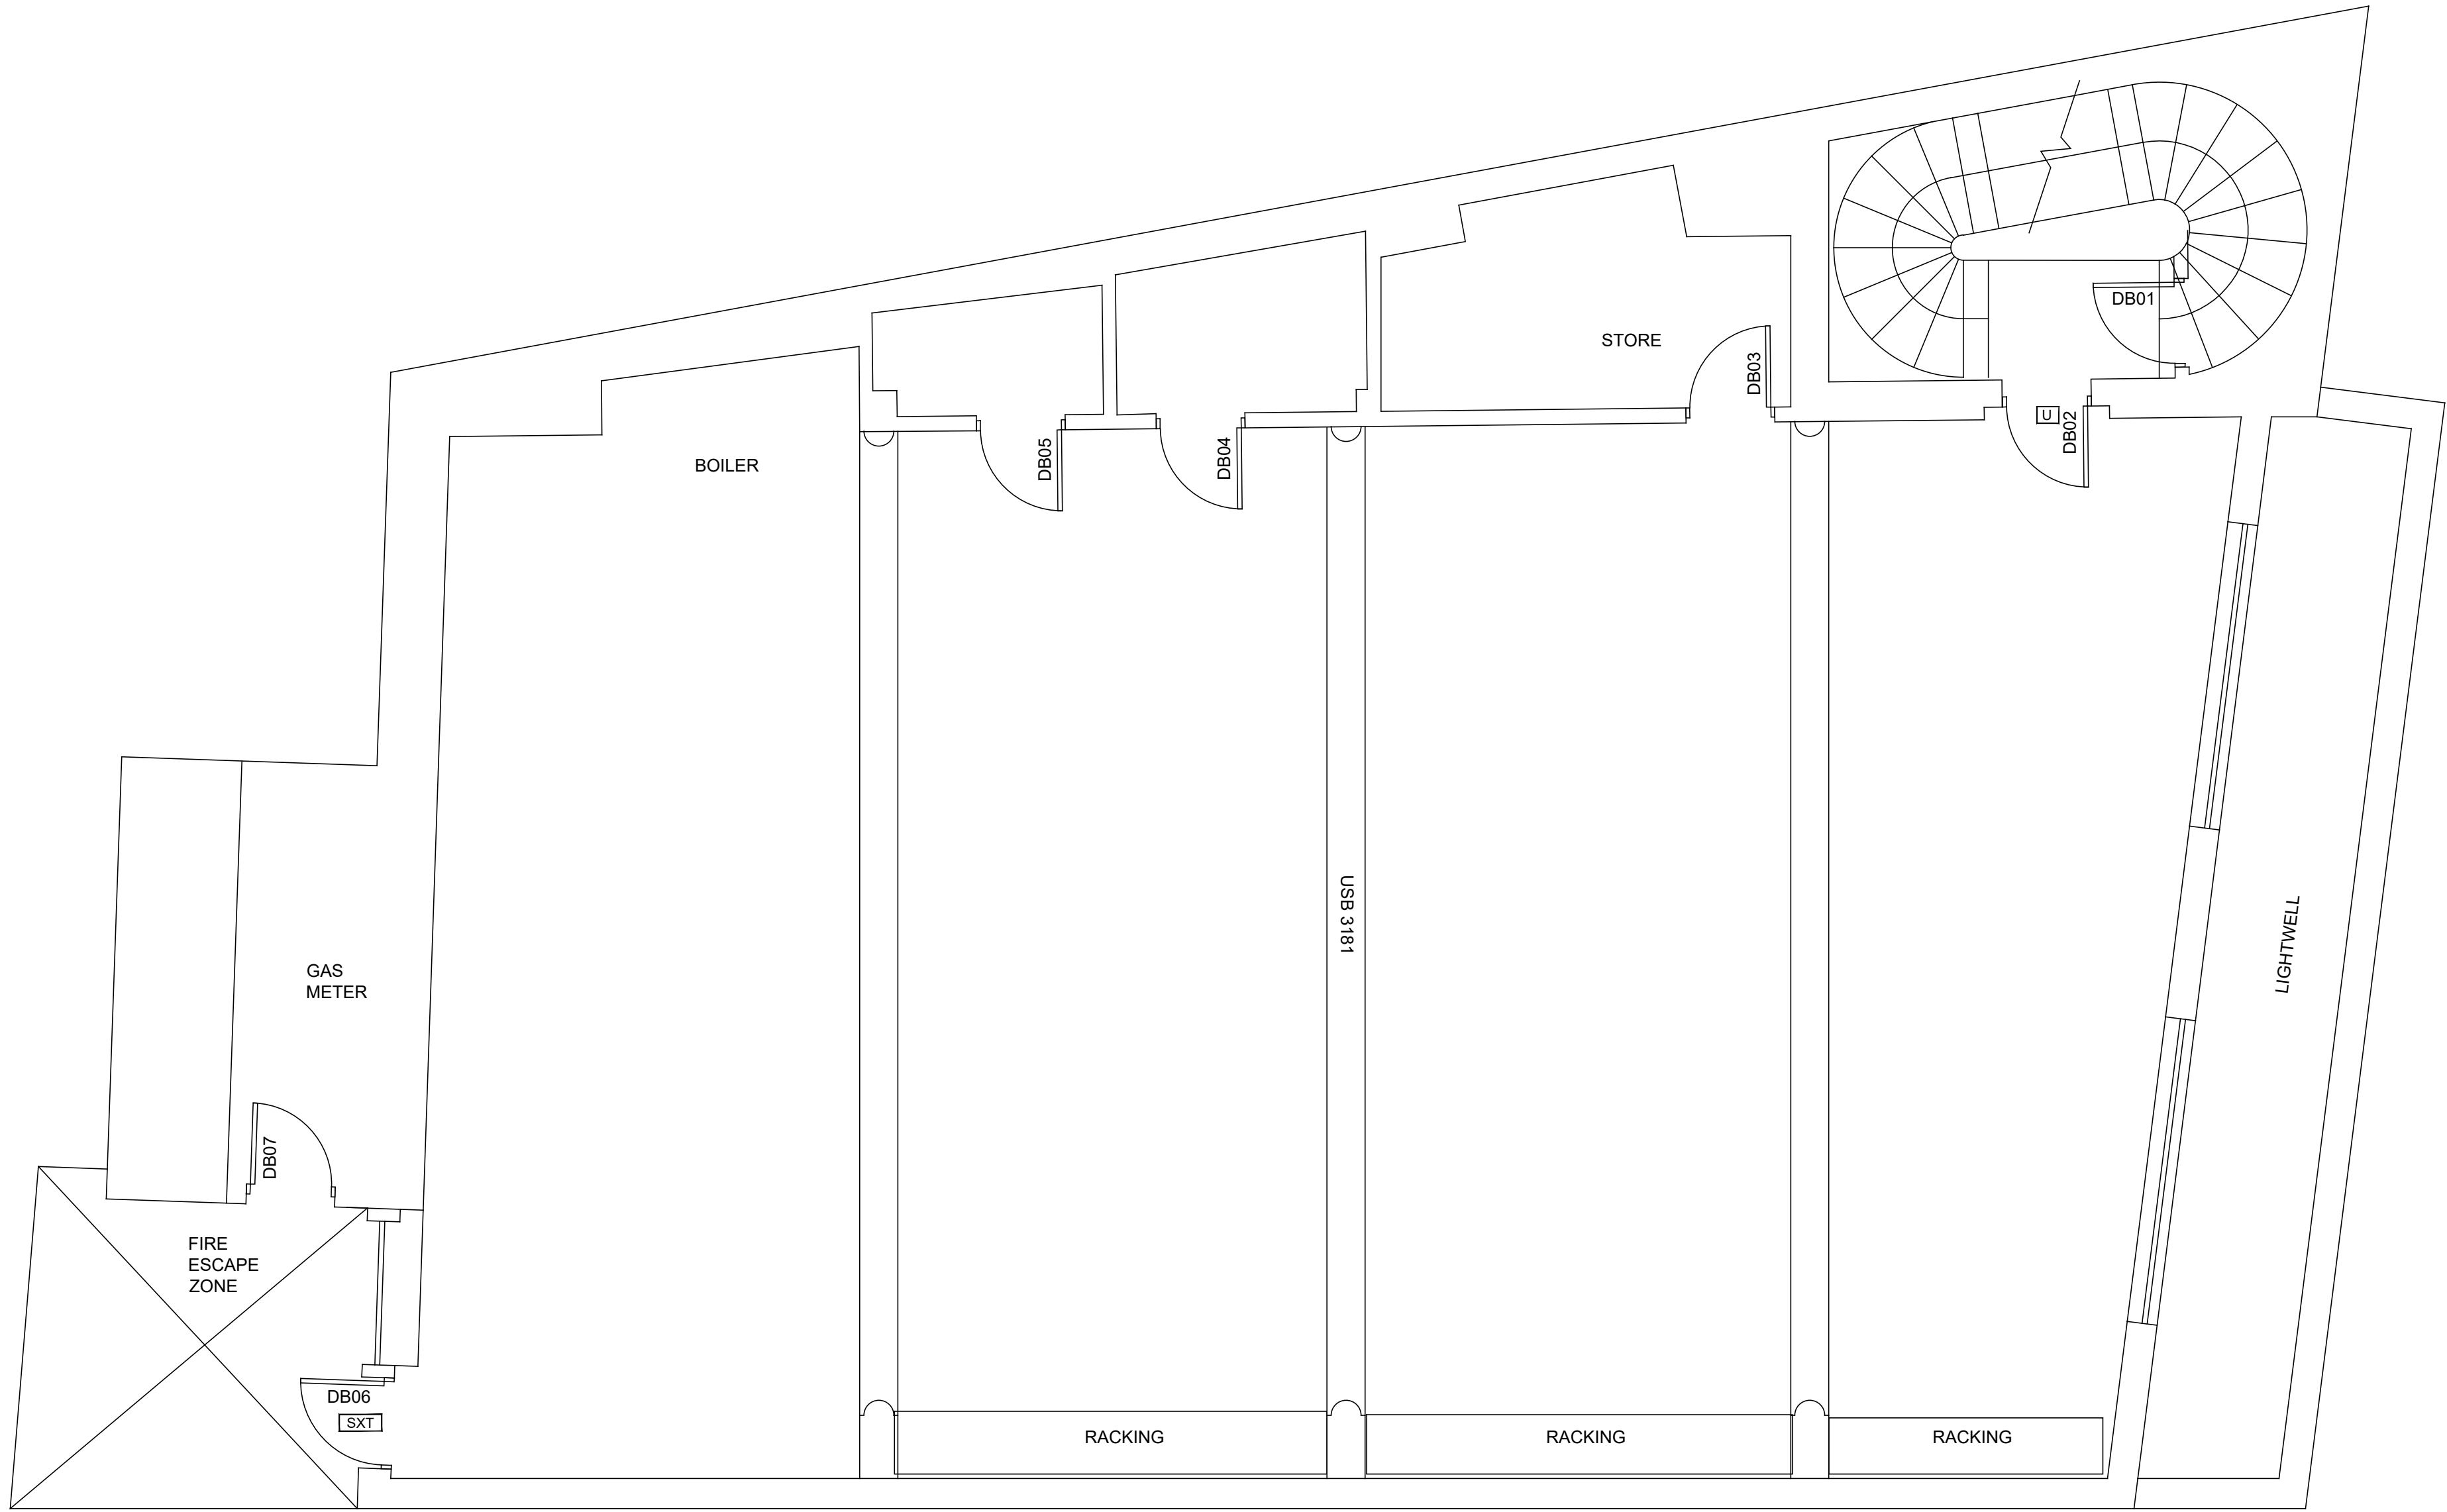
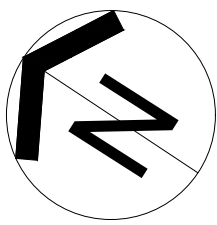


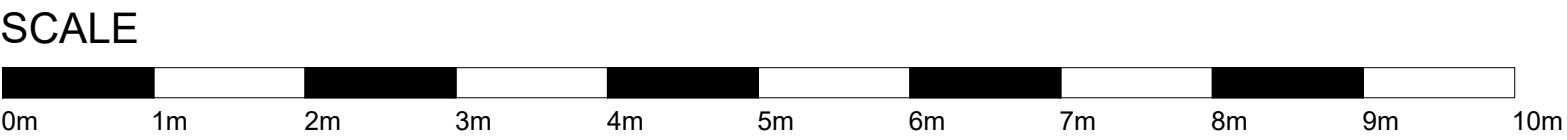

EXISTING BASEMENT PLAN

EXISTING

A	21/03/2025	Issued for listed building consent.	-
REV	DATE	REVISION	INITIALS

MCLENNAN

FIRST FLOOR
39 LUDGATE HILL
LONDON
EC4M 7JN

E-mail: info@mclarchitects.co.uk

LLOYDS BANKING GROUP

ALL DIMENSIONS TO BE VERIFIED PRIOR TO COMMENCING WORK. DRAWING TO BE READ IN CONJUNCTION WITH PROJECT SPECIFICATIONS.

THIS DRAWING IS THE PROPERTY OF LLOYDS BANKING GROUP AND COPYRIGHT IS RESERVED BY THEM. THE DRAWING IS ISSUED ON CONDITION THAT IT IS NOT COPIED OR DISCLOSED BY OR TO ANY UNAUTHORISED PERSONS WITHOUT PRIOR CONSENT IN WRITING TO LLOYDS BANKING GROUP - GROUP PROPERTY. ALL MODIFIED DRAWINGS SHOULD BE RETURNED TO LLOYDS BANKING GROUP.

GROUP PROPERTY

BRISTOL - PO Box 112, Canons House, Canons Way, BRISTOL, BS99 7LB
EDINBURGH - Sighthill South, 12 Bankhead Crossway South, EDINBURGH, EH11 4EN
HALIFAX - Trinity Road, HALIFAX, West Yorkshire, HX1 2RG

PROJECT ADDRESS Halifax Folkestone 70/72 Sandgate Road 70/72 Sandgate Road FOLKESTONE CT20 2AA	SCALE A1 - 1:50
DRAWING DESCRIPTION Basement Floor Existing Plan	DATE 21/03/2025
DRAWING NUMBER 50961558-MLA-EX-B1-M2-AR-0700	DRAWN BY -
	REVISION A