


HOUSEHOLDER PLANNING APPLICATION

**General notes**

Subject to all statutory approvals.  
Dimensions in millimetres unless stated otherwise.  
Dimensions govern. Do not scale off drawing. All dimensions to be verified on site before proceeding.  
All discrepancies to be notified in writing to the client and to Profile Architects Ltd.  
© Profile Architects Ltd 2020

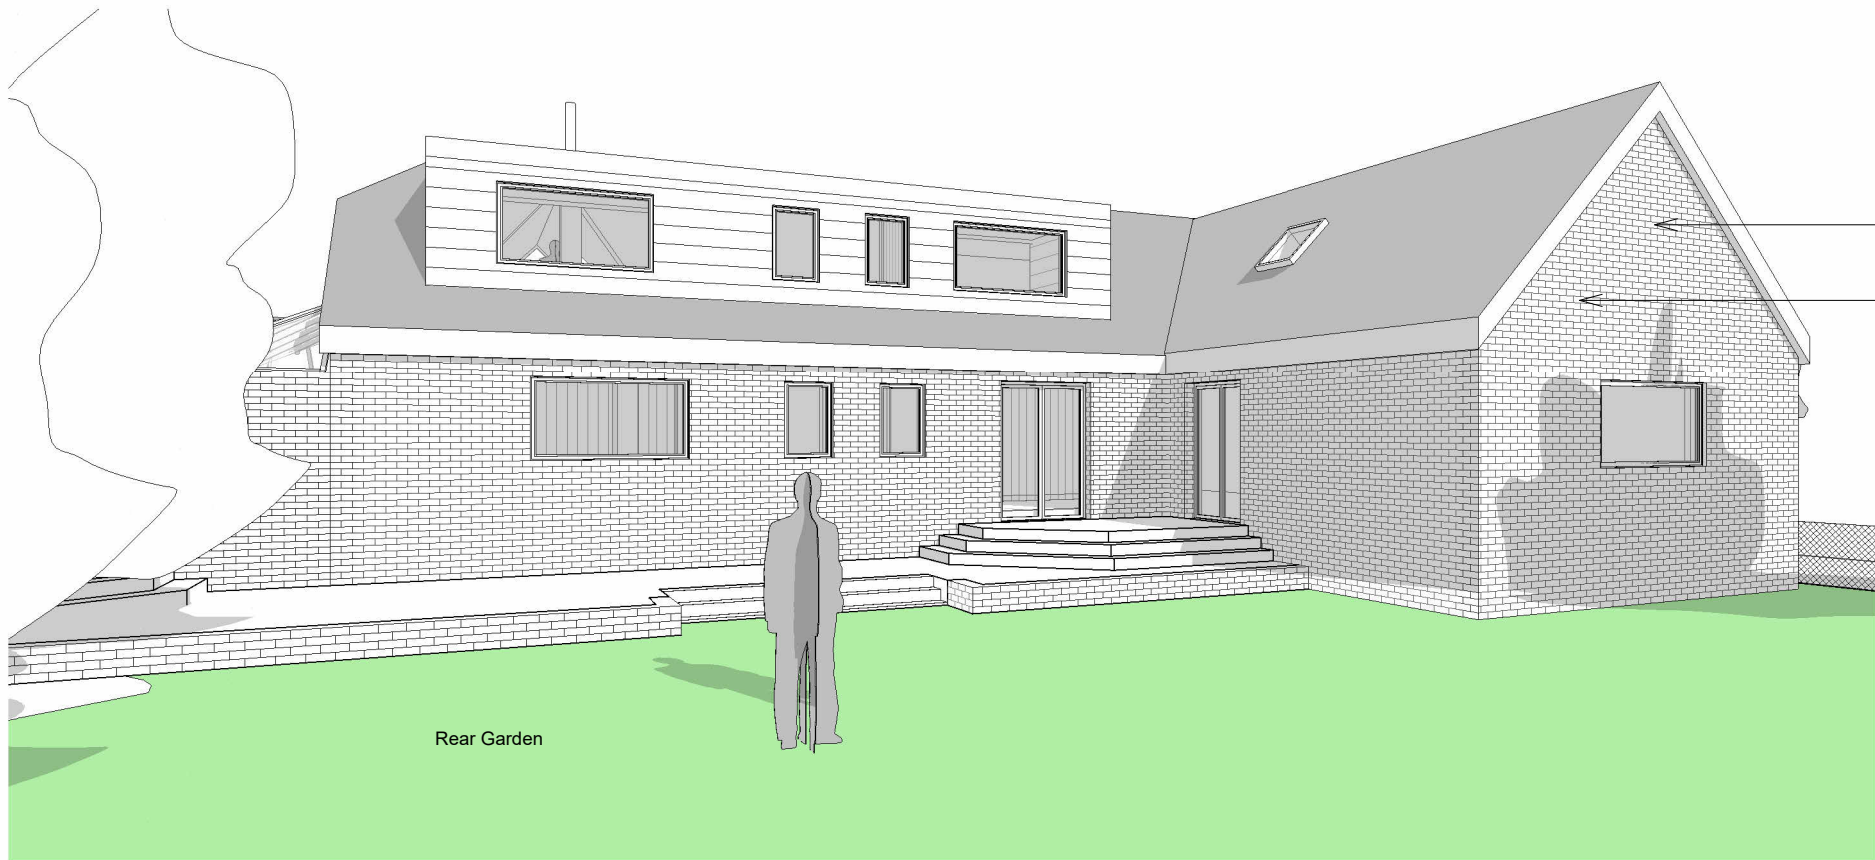


Roof tiles (to match existing adjacent building)

Brickwork (to match existing building)

Rear Perspective

THE INCREASE IN HEIGHT OF THE FRONT SECTION OF THE NEW ROOF WAS APPROVED AS PART OF NON-MATERIAL AMENDMENT 22/0094/FH/NMA

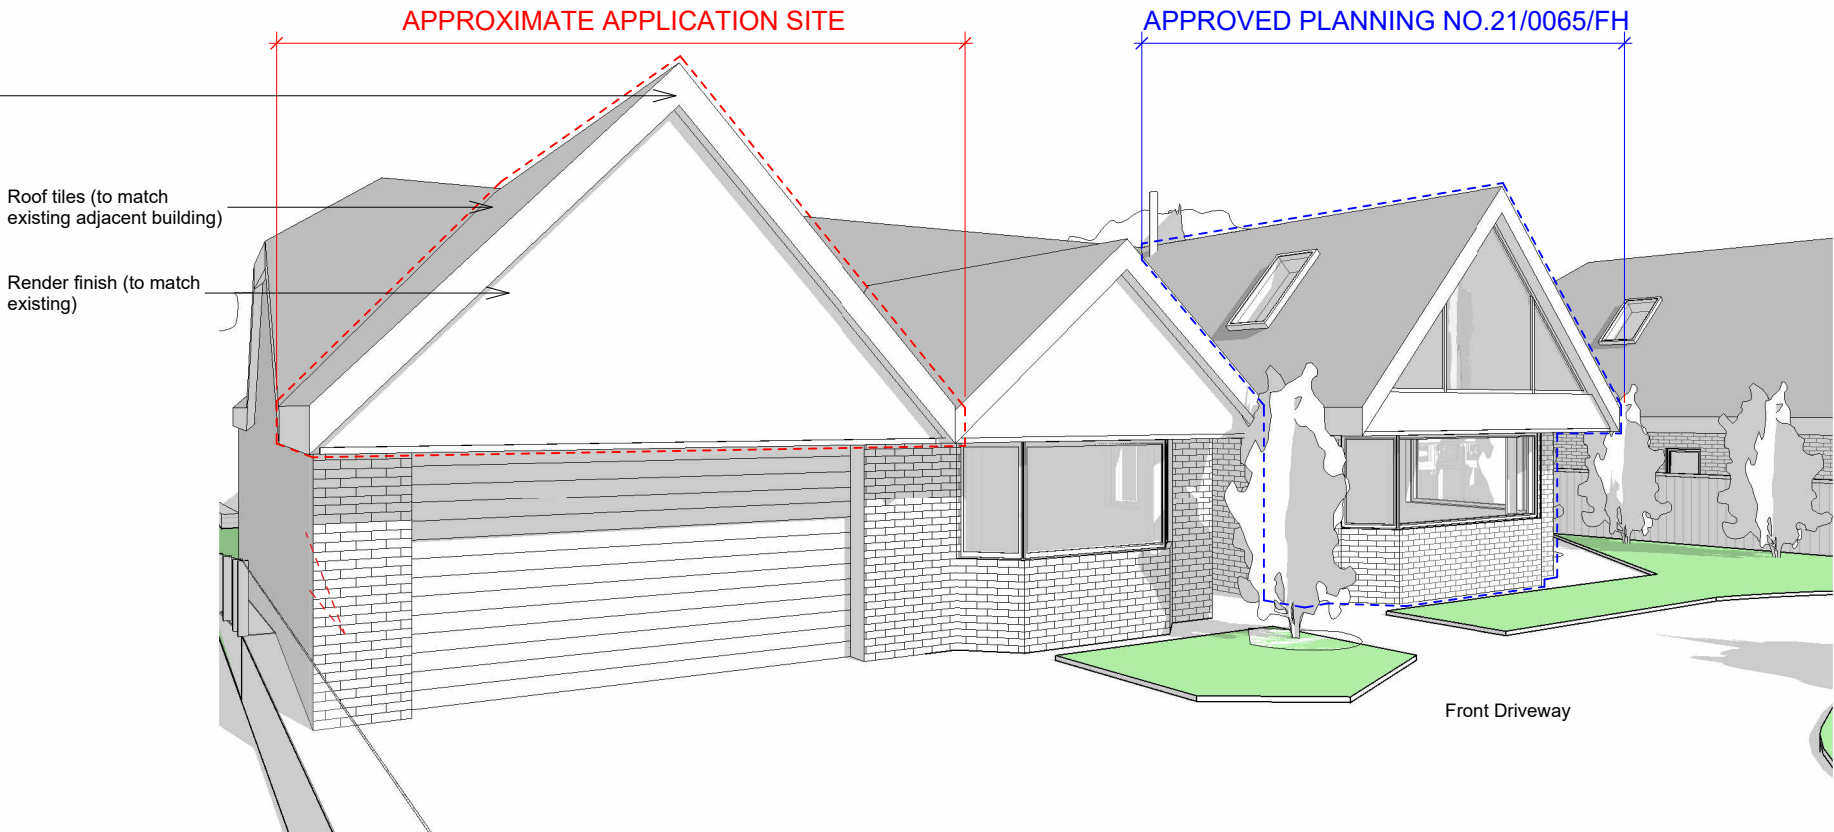

Front Perspective

PROPOSED