



EXISTING DRAWINGS

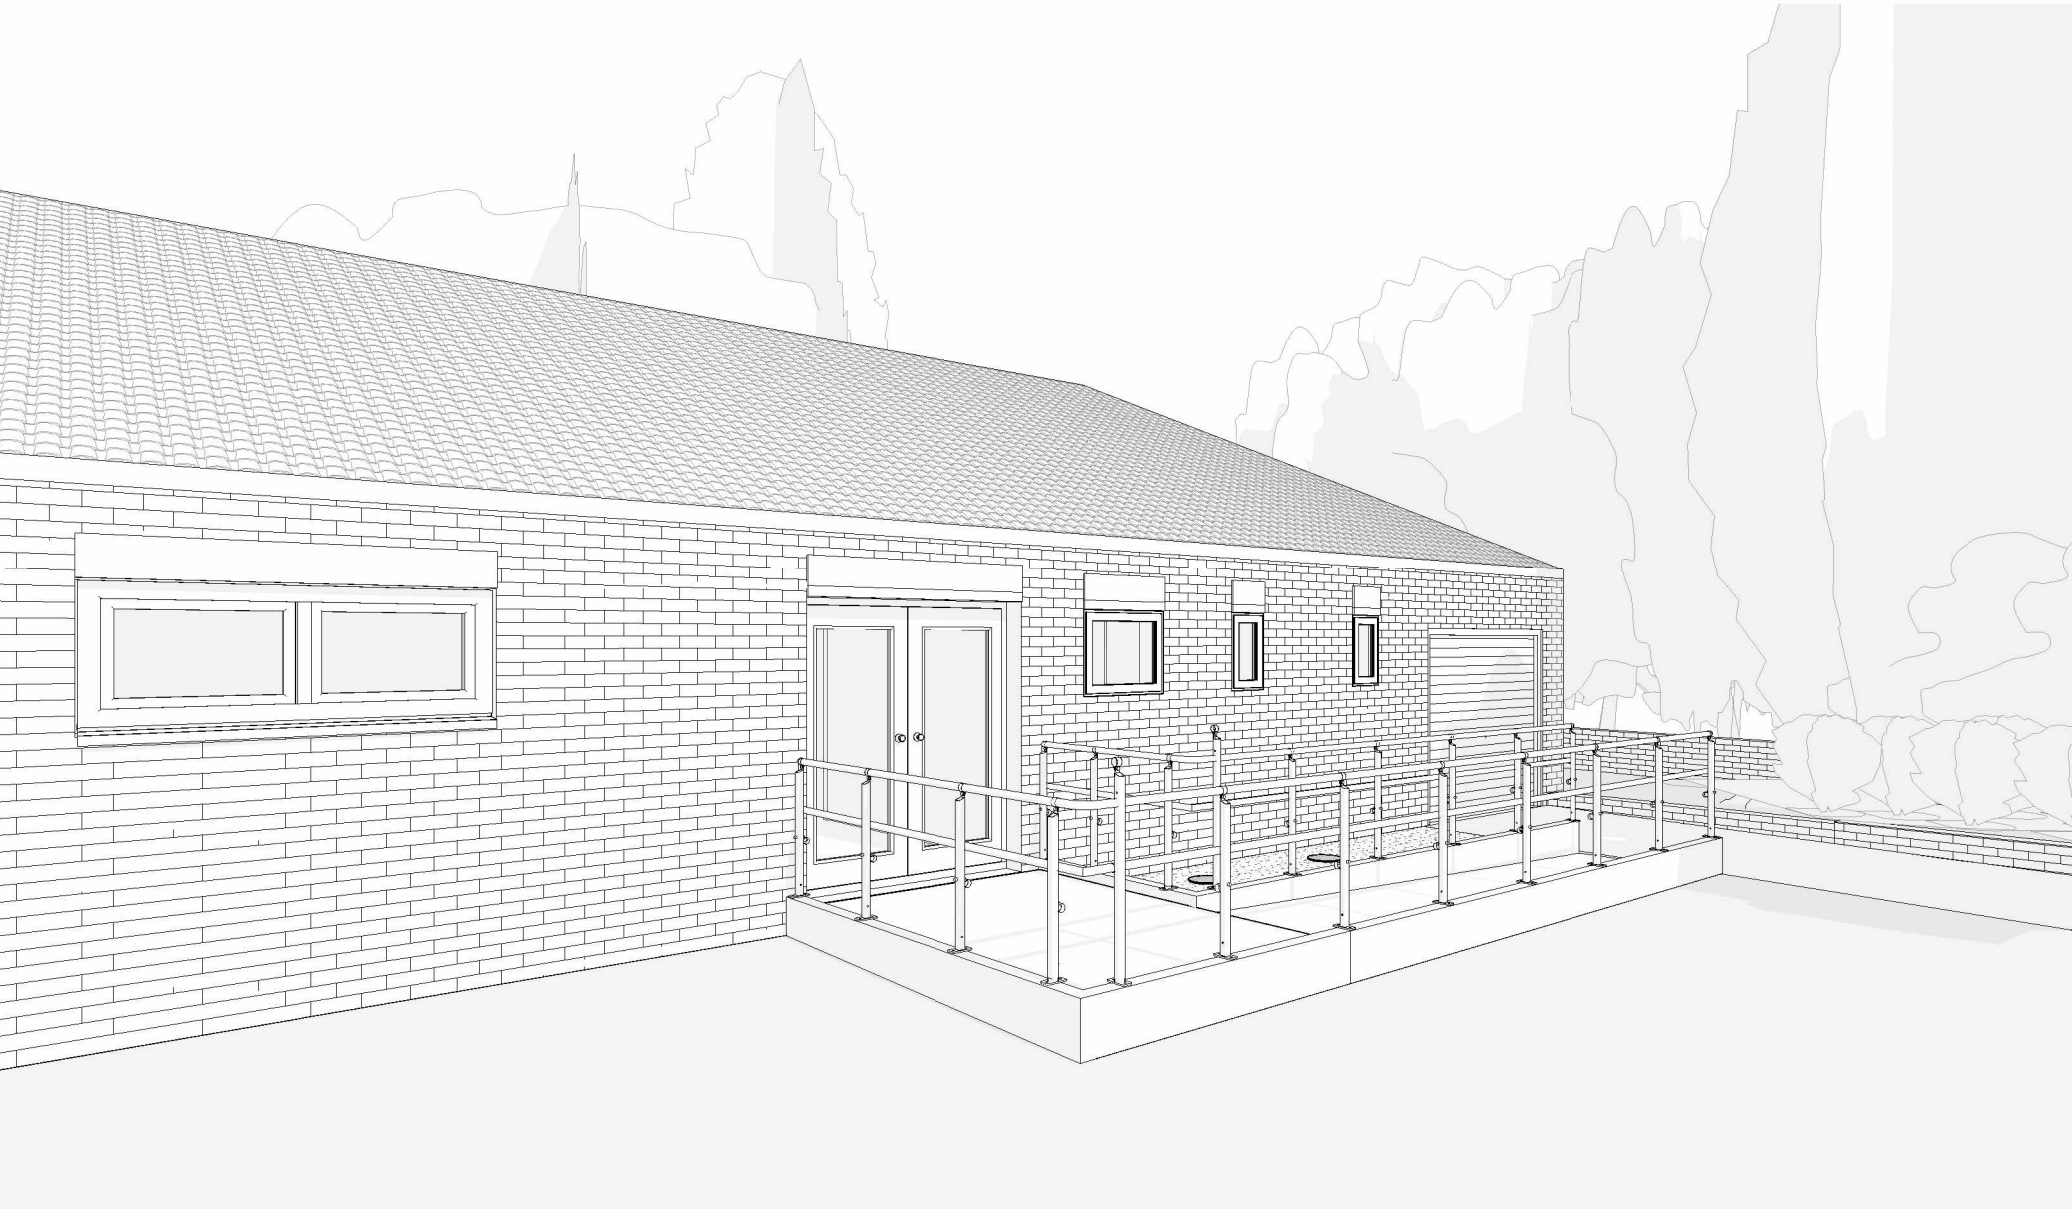


1 View of building with external ramp


2 View from ramp

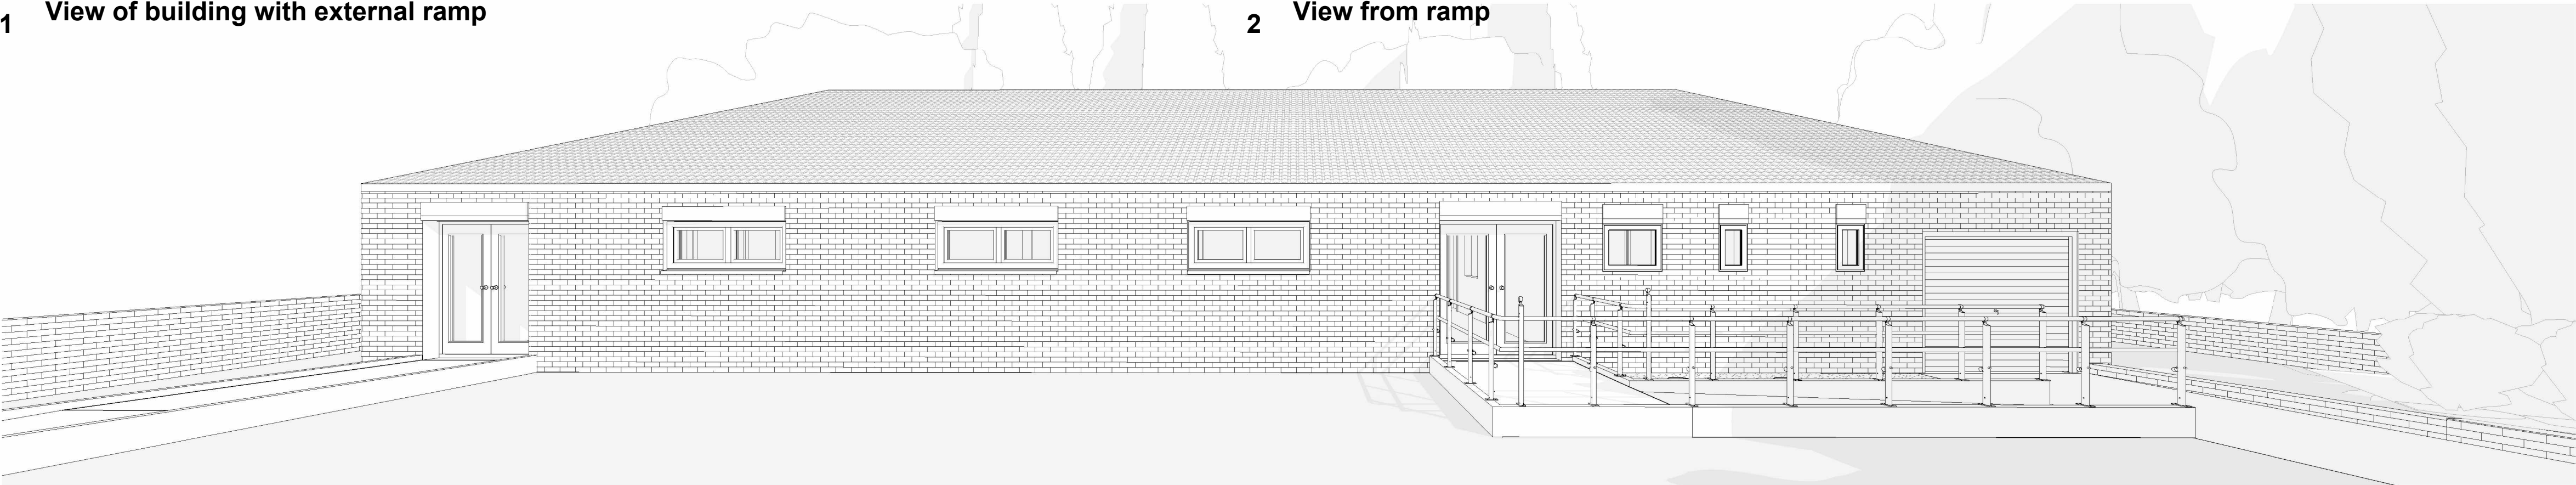

3 View from carpark

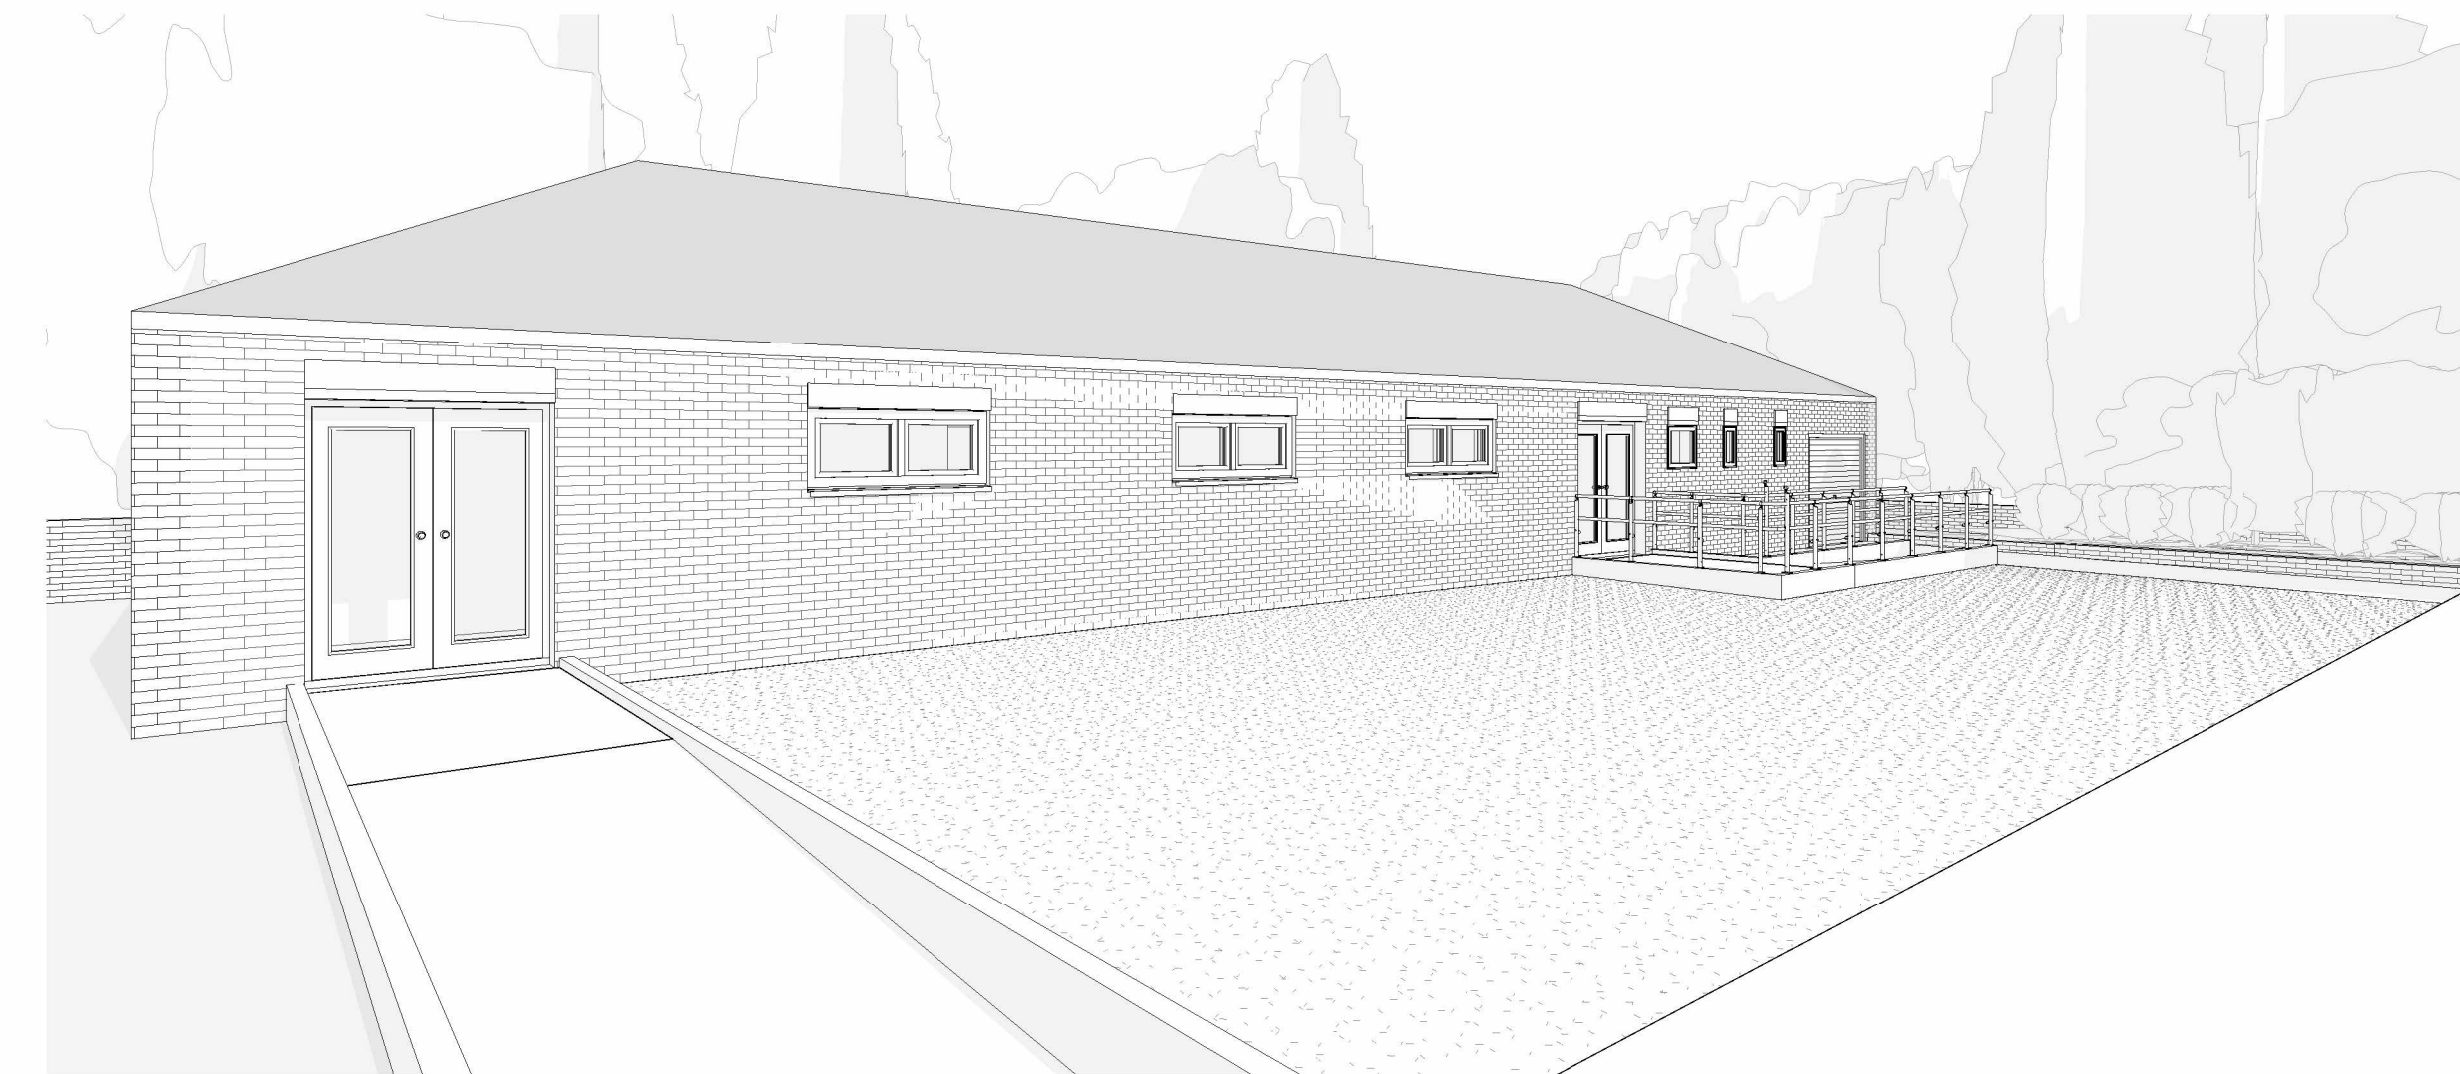

4 View from corner of site 2

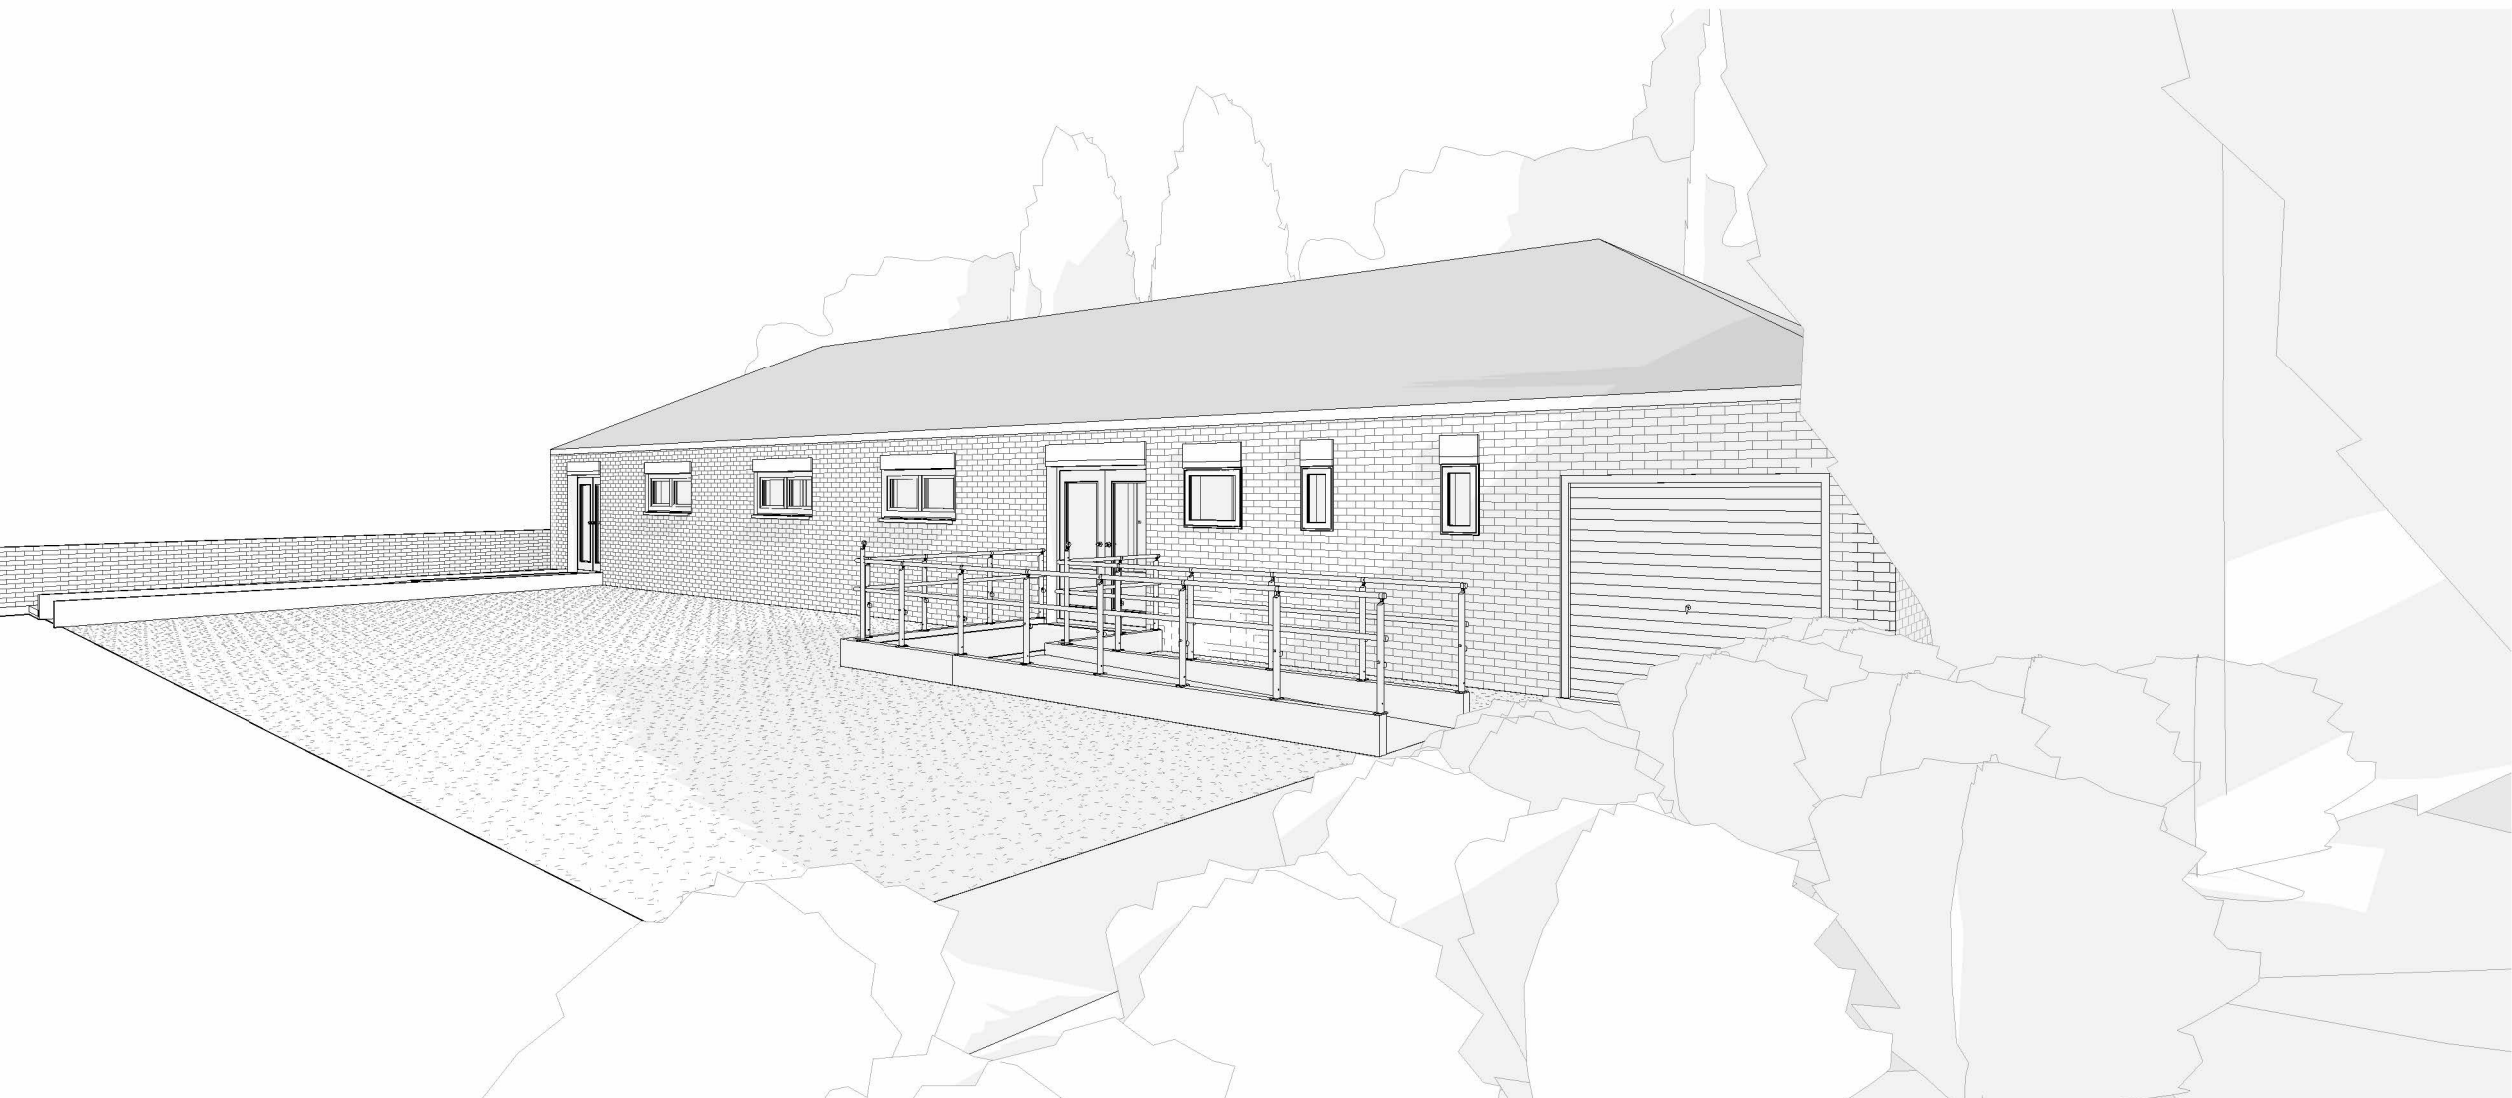

5 View from corner of site

General notes

Subject to all statutory approvals.

Dimensions in millimetres unless stated otherwise.

Dimensions govern. Do not scale off drawing. All dimensions to be verified on site before proceeding.

All discrepancies to be notified in writing to the client and to Profile Architects Ltd.

All perspective views are indicative for illustrative purposes only

© Profile Architects Ltd 2024

1	08.04.25	EXISTING DRAWINGS	
REV	Date	Reason For Issue	Chk

EXISTING DRAWINGS

PROFILE

F1b Glassworks, Mill Bay
Folkestone
Kent CT20 1JG
01303 767 200
studio@profilechitects.com
profilearchitects.com

Client

Gary Murphy

1st New Romney Scout Group
Church Lane
TN28 8ER

Project
1st New Romney Scout Group

Drawing Title
External Views of Outbuilding
Existing

Scale at A1	Date
Project No.	Rev No.
504	1
Drawing No.	
P1410	