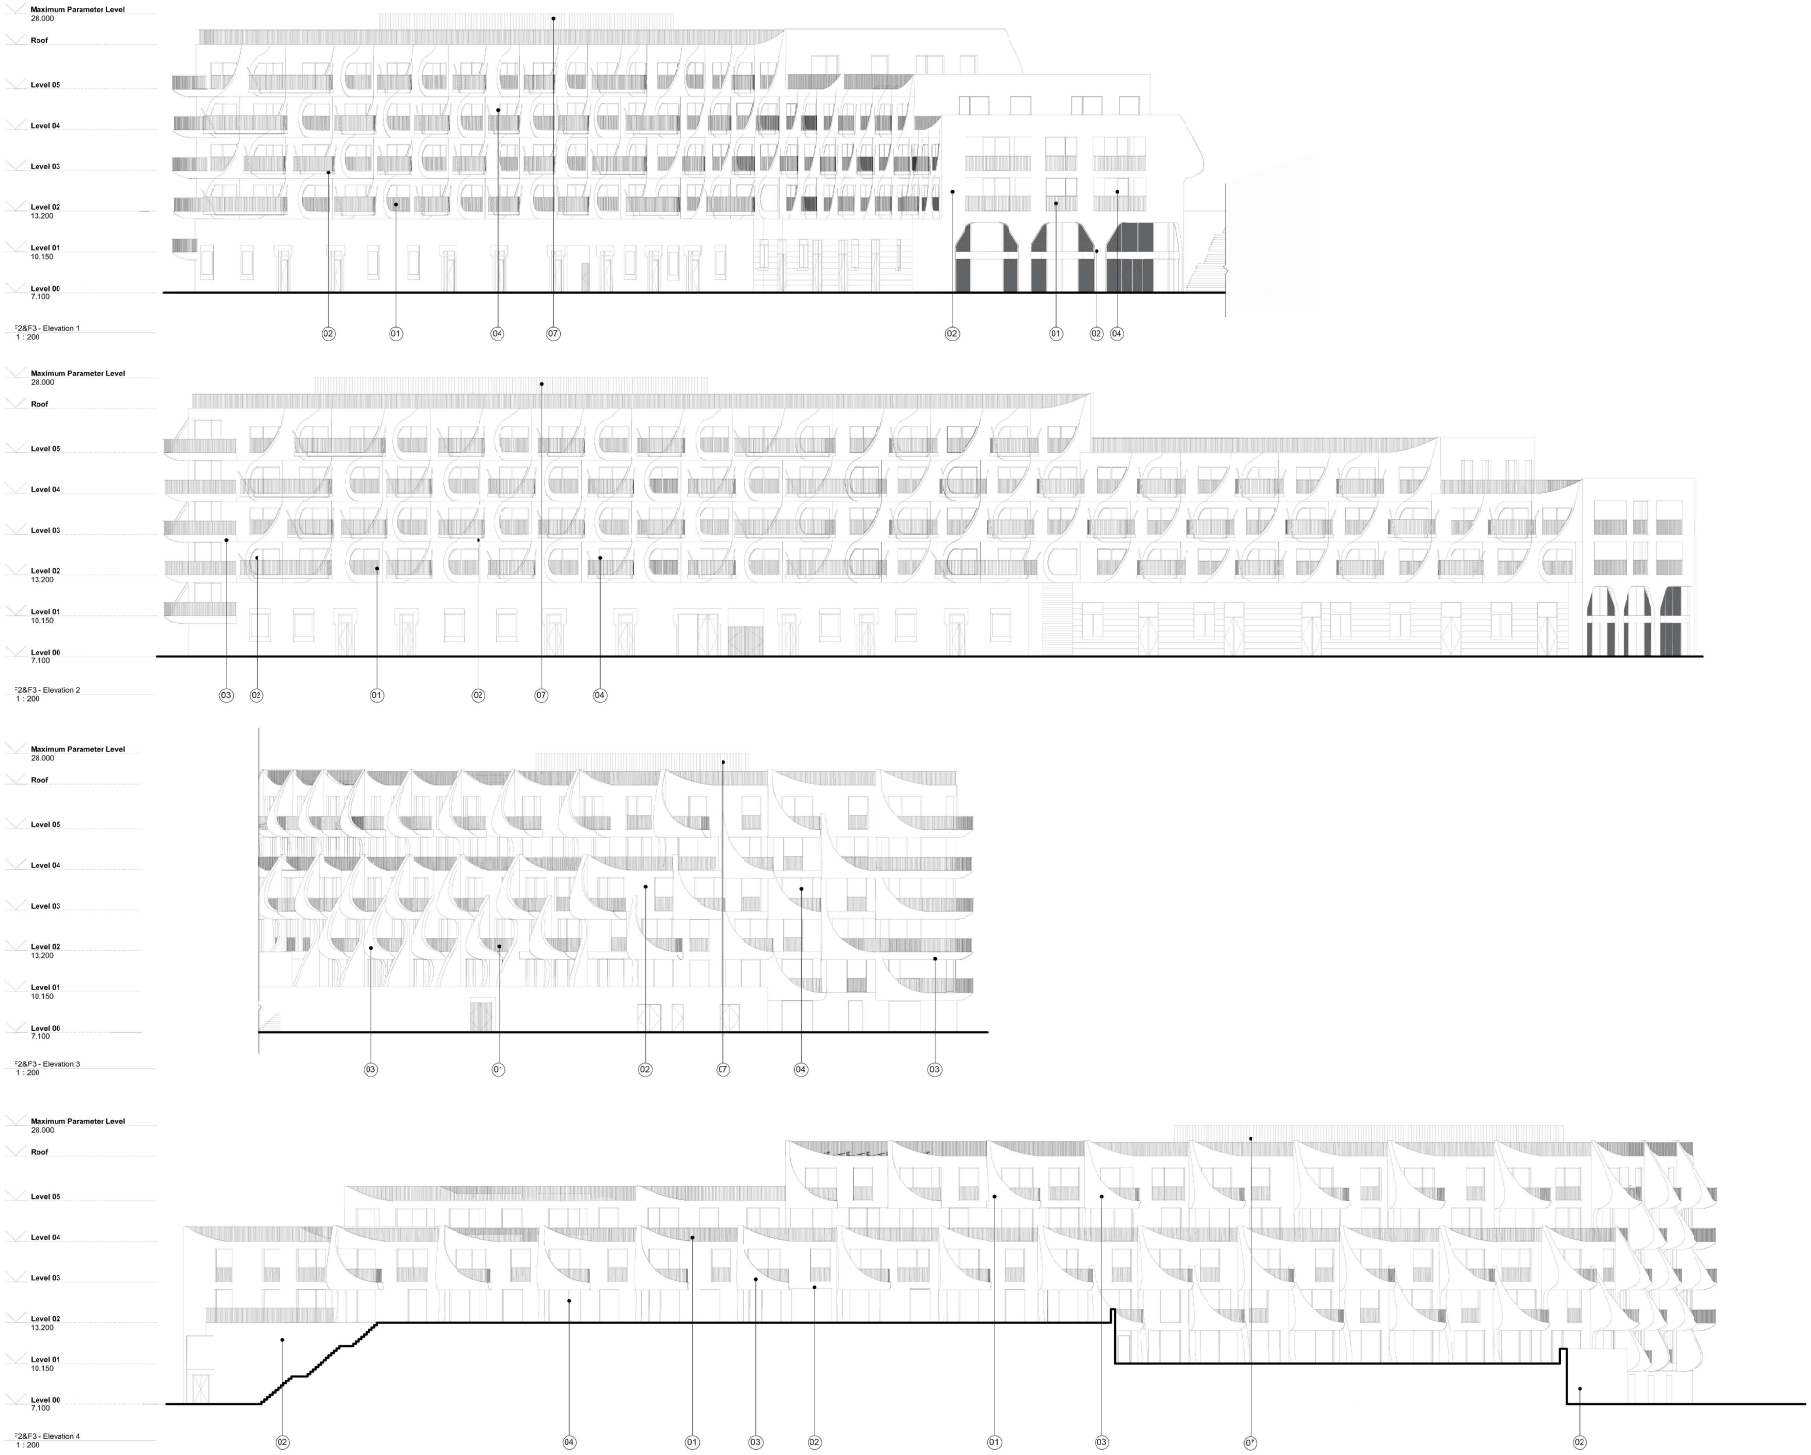

Dimensions govern. Do not scale drawings.
All dimensions are in millimeters unless noted otherwise.
All dimensions shall be verified on site before proceeding.
All discrepancies to be notified in writing to A IS FOR ___.
This drawing is to be read in conjunction with all relevant architectural and engineers information.
All rights reserved. © A is for Architecture Ltd.
Area measurements must not be taken to represent contractual documentation.

NOTES

UK Projects only:
This drawing may contain data under lease from Ordnance Survey. Unauthorized reproduction infringes crown copyright.

0m 2 10 Scale 1_ 200

FACADE

01 ANODIZED ALUMINIUM BALUSTRADE
02 GRC FACADE PANELS WITH HONED FINISH
03 GRC FACADE PANELS WITH ROUGH FINISH
04 ANODIZED ALUMINIUM WINDOW FRAMES
05 EXTRUDED GLAZED TERRACOTTA RAINSCREEN PANEL
06 ANODIZED ALUMINIUM SOFFIT
07 PERFORATED ALUMINIUM VISUAL AND ACOUSTIC PLANT ENCLOSURE
08 PERFORATED ANODIZED ALUMINIUM VENTILATION GRILL
09 ANODIZED ALUMINIUM RAINSCREEN PANEL
10 GRC FACADE PANELS WITH GLAZED TERRACOTTA FINISH
11 GLAZED TERRACOTTA ROOF TILES

REV	DATE	AMENDMENTS	DRAWN BY	CHECKED BY
A	April 2025	Planning Application	JWT	DLA
-	January 2025	Planning Application	JWT	DLA

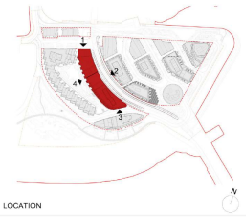

LOCATION

A IS FOR ___

493 Hackrey Road. Lordon. E2 9ED

Tel: +44 (0) 7716 274623

www.aisfor.co hello@aisfor.co

FOLKESTONE HARBOUR SEAFRONT DEVELOPMENT CO.

CLIENT

project	Plot F-G-H
number	008
drawing title	**Proposed Plot F1 Building 2&3 Elevations**
scale	As indicated @ A1
status	Planning Submission
date	January 2025
drawn by	JWT
checked by	DLA
drawing no	008 -AISF-PL-60-4205
rev no	A