

Consultant Reference

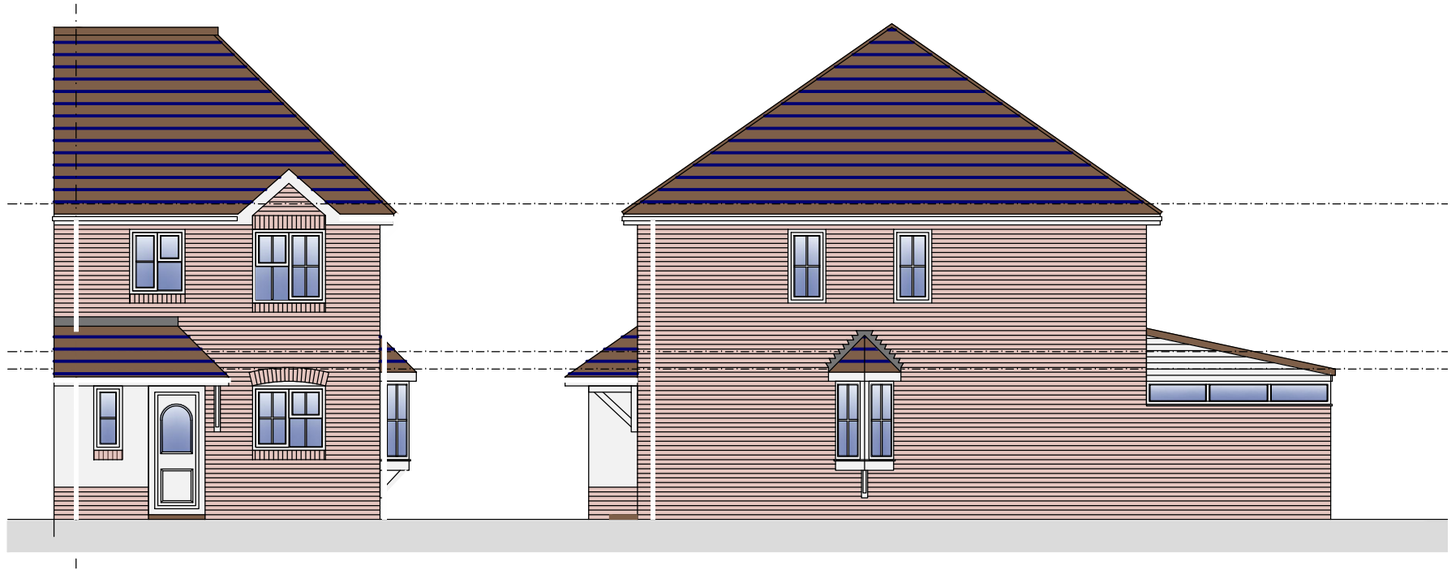

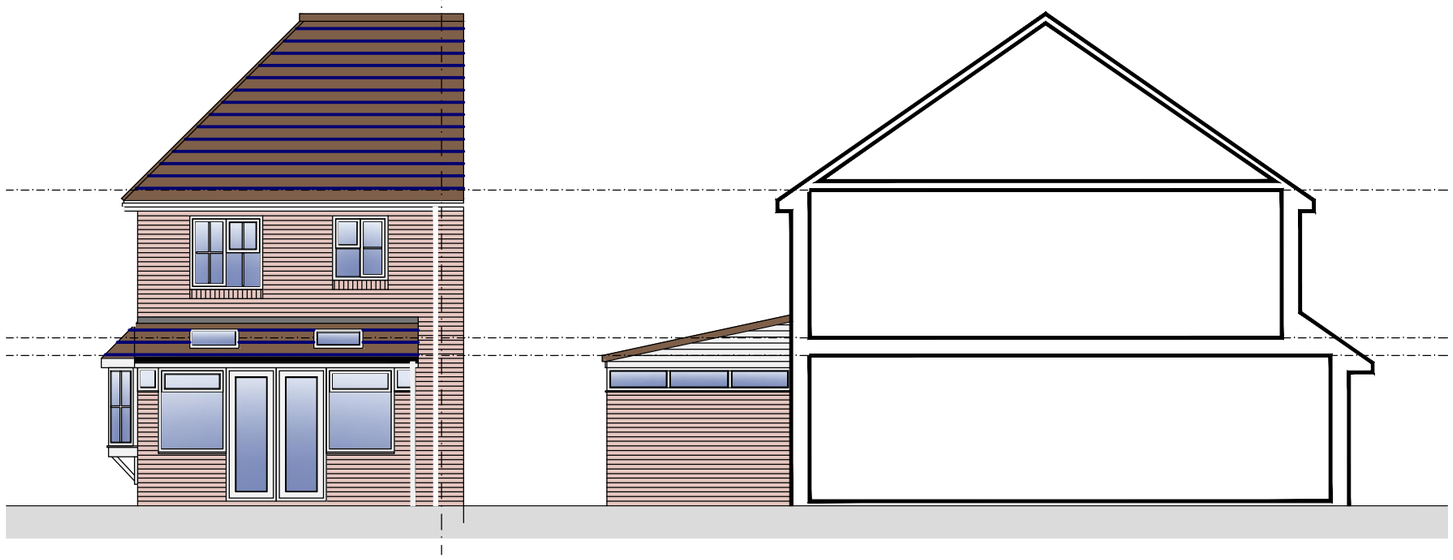

1:100

0 1 2 3 4 5 10 [m]

ELEVATIONS AS EXISTING

Rev.	Date	Description

Project

89 Heron Forstal Av.
Hawkinge, Kent

Drawing Title

Elevations
as Existing

Scale	Date	Drawn	Approved
1:100@A3	090425		

Drawing No	Rev.
003	