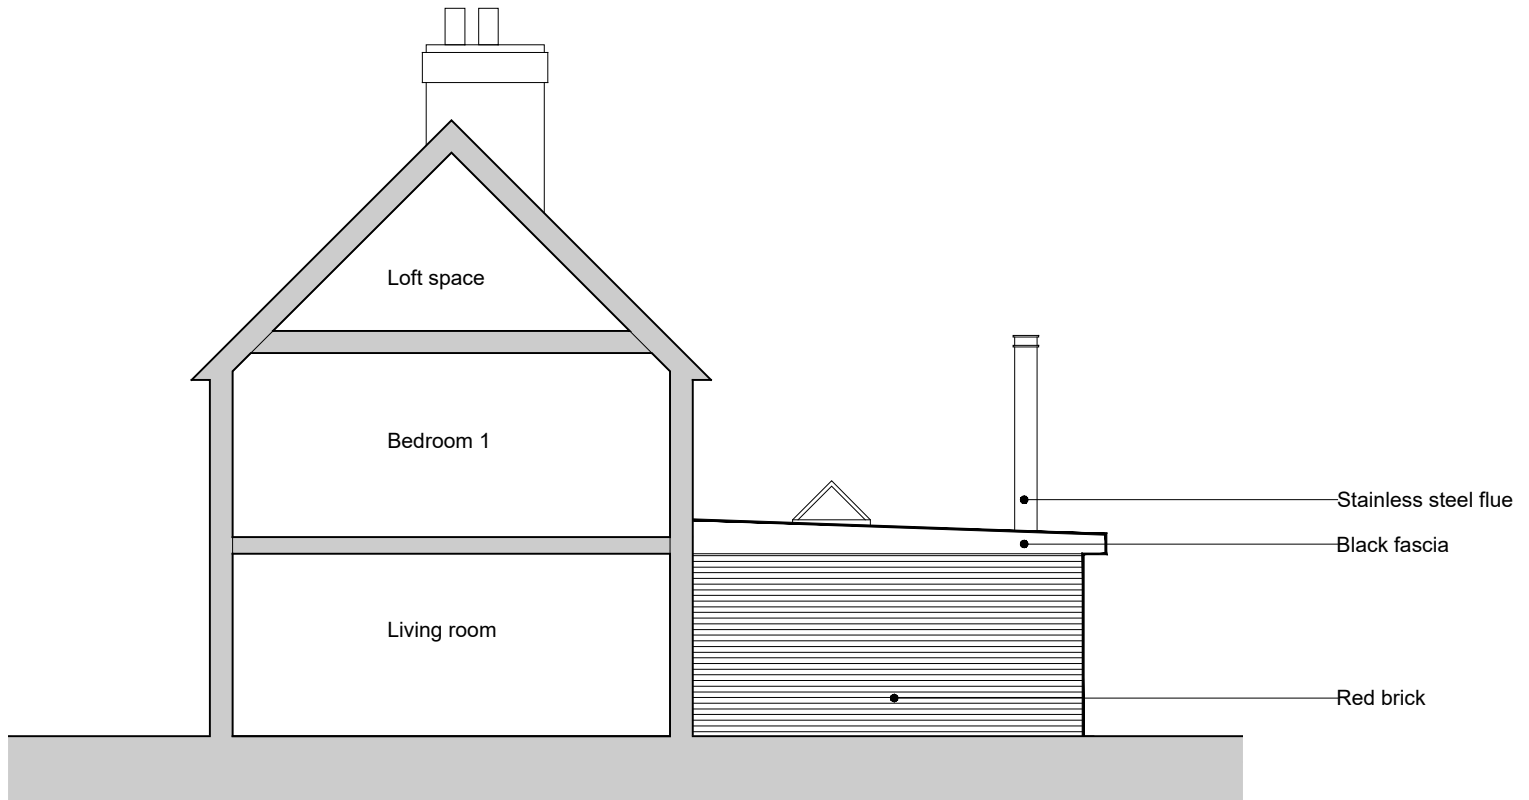


This drawing is for planning purposes only, and not for construction. Do not scale from this drawing. The Architect should be notified of any discrepancy. This drawing is copyrighted and should not be copied or reproduced without written consent.

Earnshaw Architects
30 Brockhill Road, Hythe, Kent, CT21 4AE

Project
42 Seaton Avenue, Hythe, Kent, CT21 5HH
Client
Mr and Mrs Bentley
Date
May 2025
Status
PLANNING

Drawing Title
Existing Elevations

Scale
1:100 @A3

Drawing Number
23.005.011

Revision
PL1