


25/0910/FH - 3A STURDY CLOSE, HYTHE, CT21 6AG

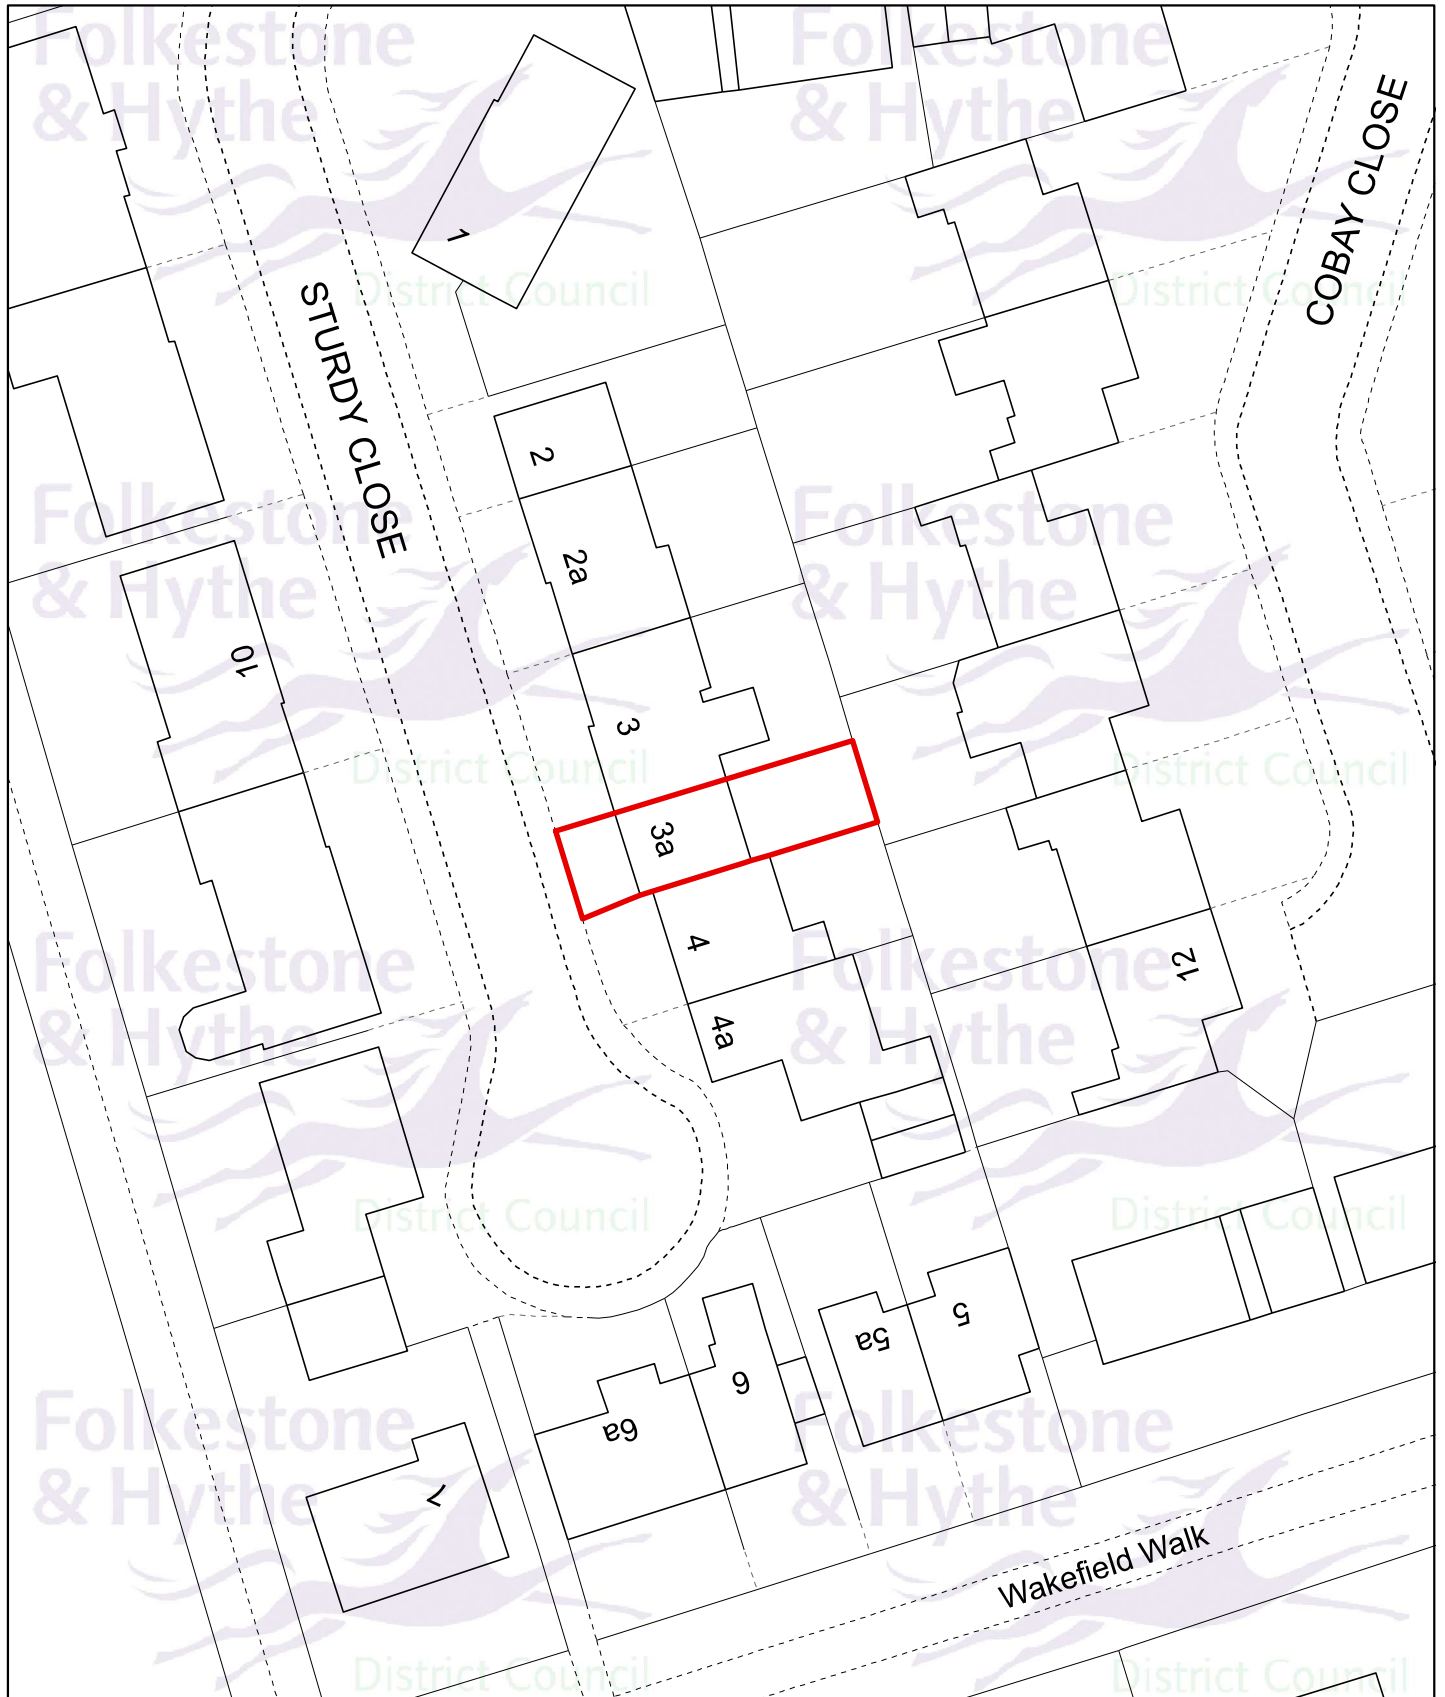

Application Ref:
25/0910/FH

Drawn date:
19 May 2025

Drawn by:
Holly Bradbury

Drawing ref:
1634/PL/JS

Llywelyn Lloyd
Chief Planning Officer

Contains Ordnance Survey data
© Crown copyright and database right
Folkestone & Hythe District Council AC0000821403 - 2025

0 4 8 16 24 32 40
Meters



Drawn at 1:500 on A4