
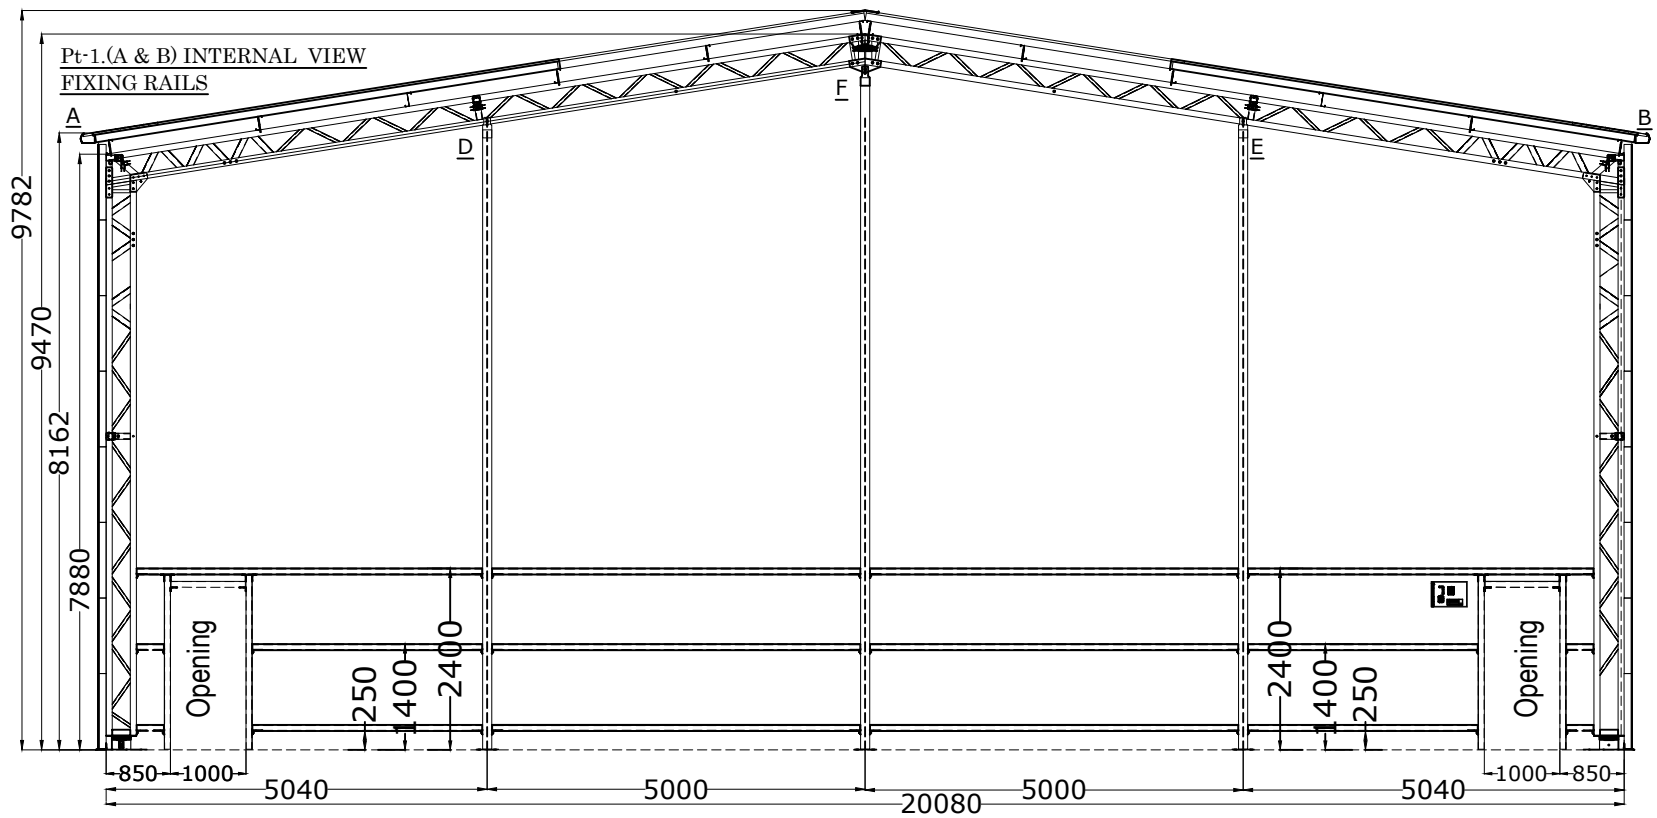
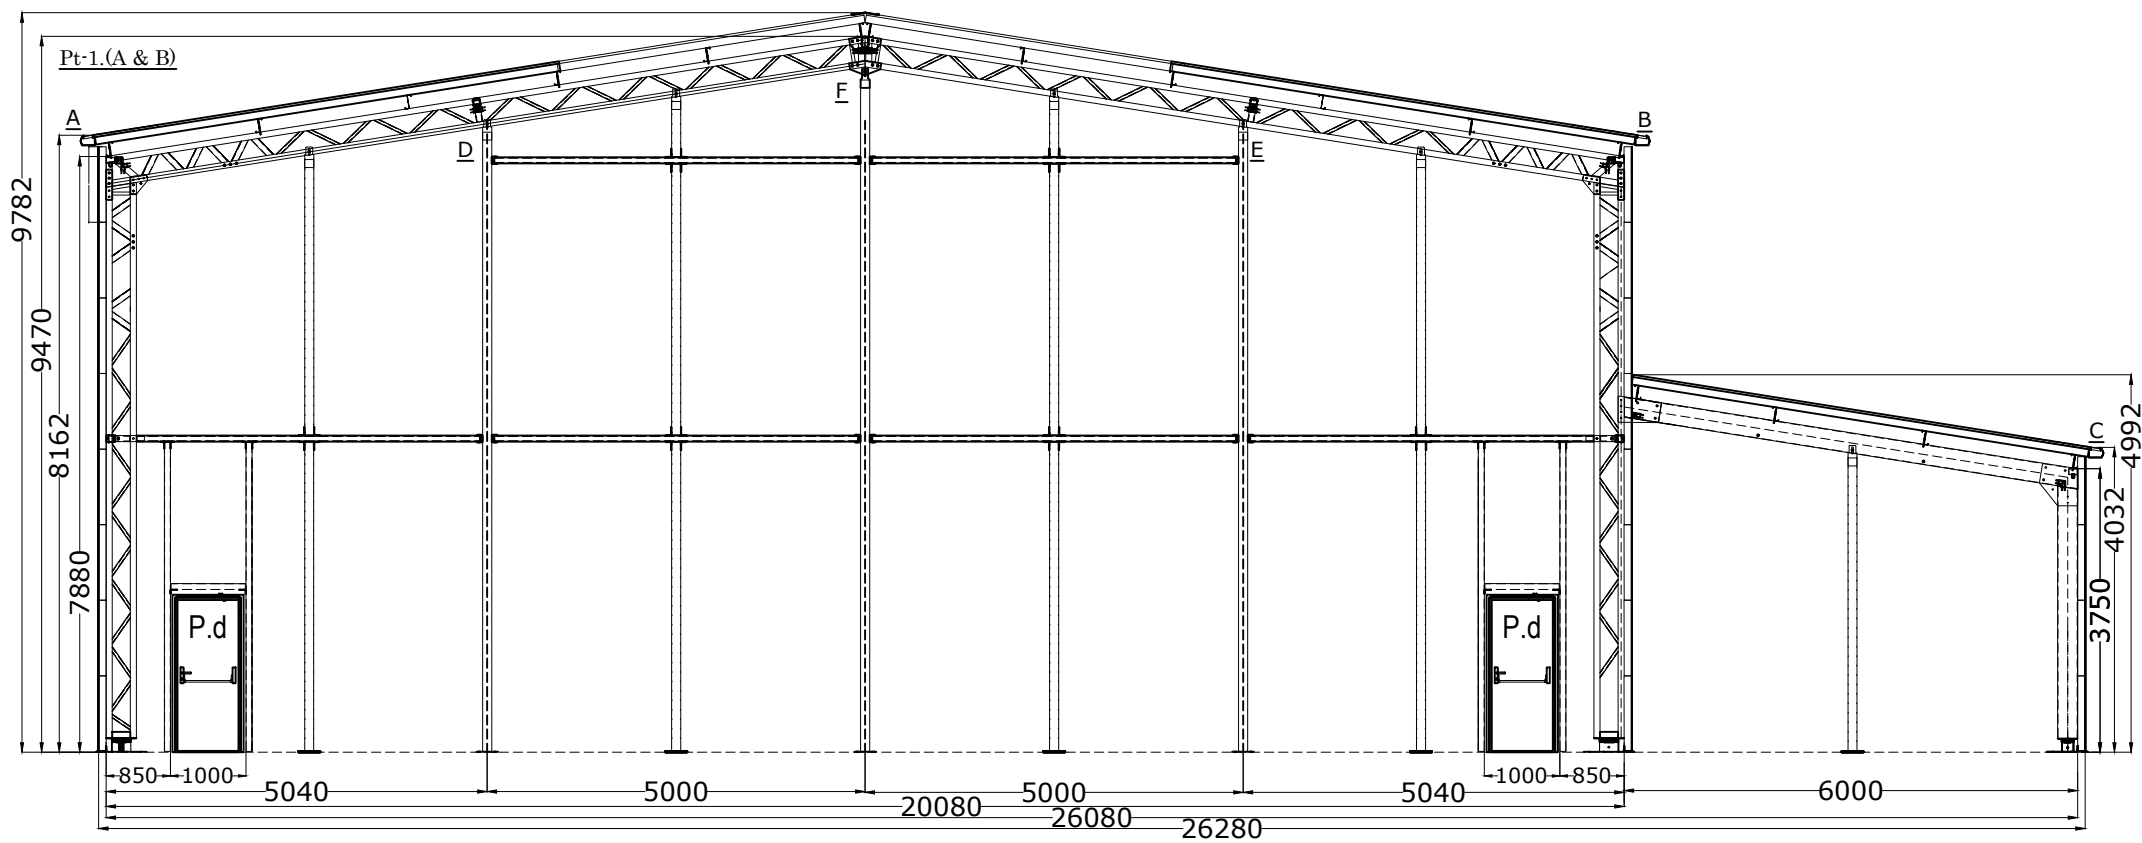


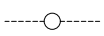

Smart Space Drawing Details

Key

- Light -  Roof Pump -  R/S Power - 
Cable -  RWP & Gutter - 

REV	DESCRIPTION	DRAWN	CHECKED	APPR	SURVEY DATE

APPROVAL	NAME	SIGN	DATE
SMART SPACE			
CLIENT			



Kingsbury Link, Trinity Rd,
Piccadilly, Tamworth B78 2EX
TEL. 01827 330000

CLIENT Keith Norman		
CONTRACT Folkestone Girls School		
ITEM 25 x 37 x 6 mtr		
SITE ADDRESS The Folkestone School for Girls, Coolinge Ln, Folkestone CT20 3RB		
DRAWING NUMBER SS-431-BC	REVISION	ISSUE DATE 19/06/2024
SURVEYOR Andy Freeman	SCALE 1:100	DWG STATUS Final