


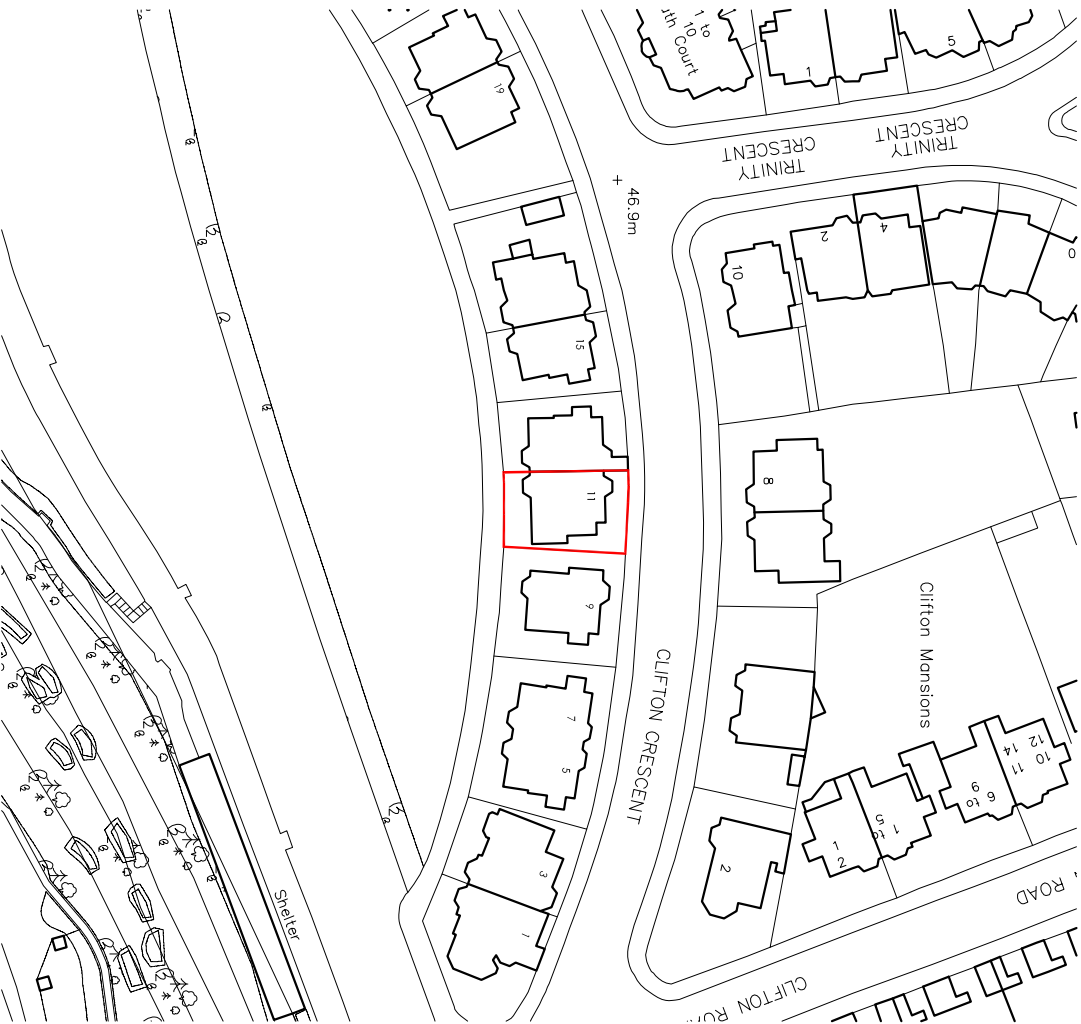


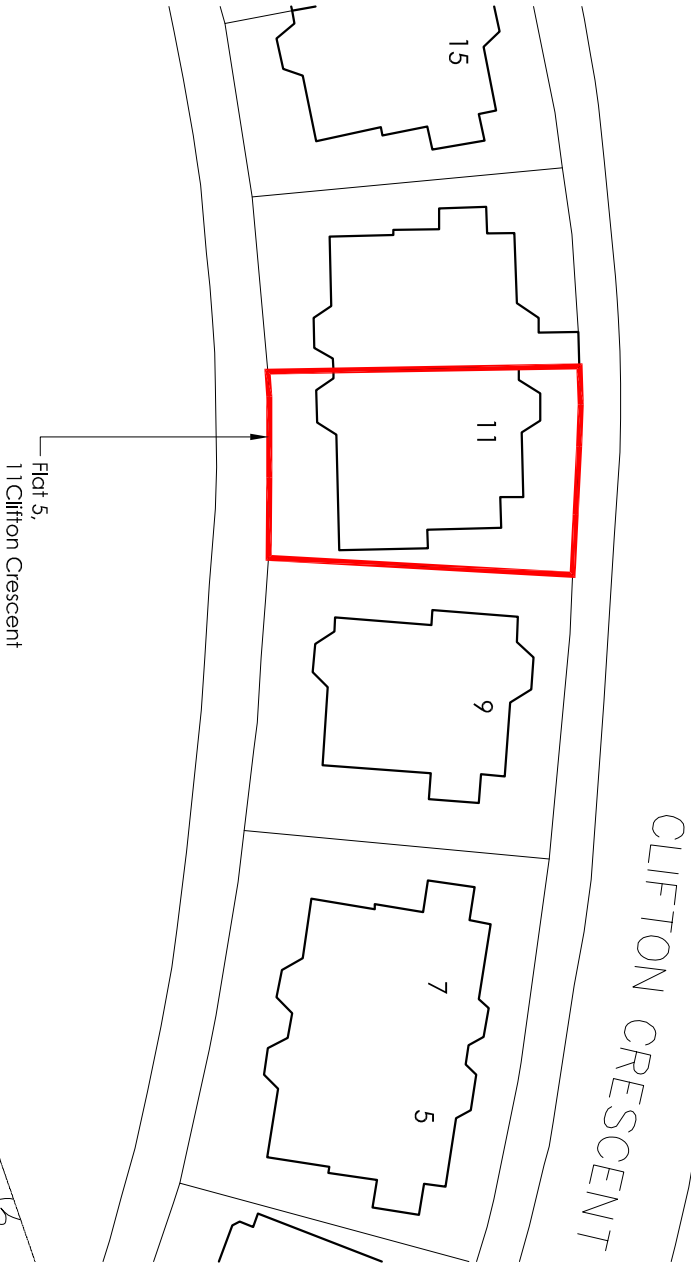

AL(0)01.01
SITE LOCATION PLAN
SCALE 1:1250

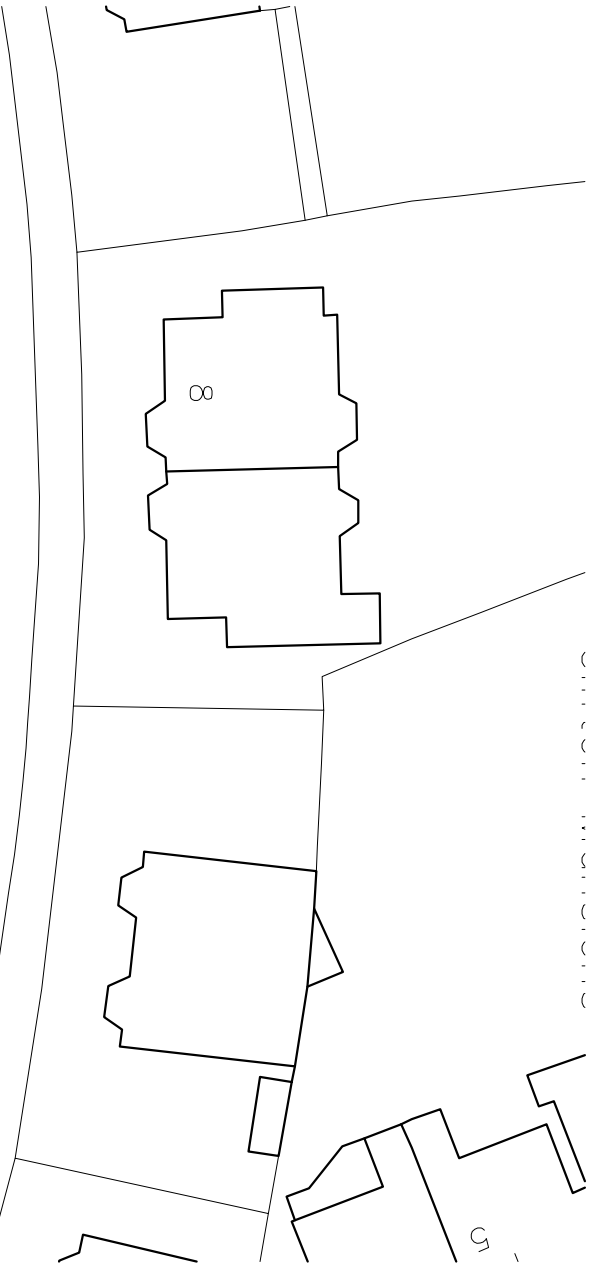

AL(0)01.02
BLOCK PLAN
SCALE 1:500

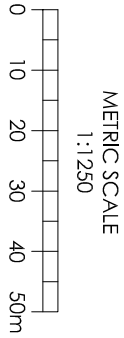

NOTES

ALL DIMENSIONS ARE TO BE CHECKED ON SITE. ANY DISCREPANCIES ARE TO BE VERIFIED WITH THE ARCHITECT BEFORE PROCEEDING WITH THE WORKS.


WHERE ITEMS ARE COVERED BY DRAWINGS OF A DIFFERENT SCALE THE LARGER SCALE DRAWINGS ARE TO BE WORKED TO.

DO NOT SCALE OFF DRAWINGS. FIGURED DIMENSIONS TO BE WORKED TO IN ALL CASES.

ALL DIMENSIONS INDICATED ARE STRUCTURAL UNLESS STATED OTHERWISE.

THIS DRAWING IS TO BE READ IN CONJUNCTION WITH ALL OTHER GENERAL ARRANGEMENT DRAWINGS, DETAILS AND SPECIFICATIONS.

ALL WORKS TO COMPLY WITH THE REQUIREMENTS OF BUILDING REGULATIONS 1991 AND SUBSEQUENT AMENDMENTS.

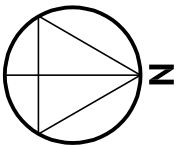

A	DM & issue	Notes amended	QA
29/04/2025	initials & date	modification	QA

DRAWING TYPE
PLANNING

PROJECT TITLE

Balcony
Flat 5, No. 11 Clifton Crescent,
Folkestone, CT20 2EL

CLIENT

K. Tournazi

DRAWING TITLE
SITE LOCATION & BLOCK PLAN

date	scales	size	drawn by
SEP 24	1:1250 & 1:500	A3	DM
job no.	drawing no.	revision no.	
24/116/CCF	AL(0)01	A	



Cyma Architects

55 The Old High Street,
Folkestone, Kent, CT20 1RN
Tel: 01233 666667

Chartered Architects

Website: www.cymaarchitects.co.uk
E-mail: info@cymaarchitects.co.uk



CHARTERED ARCHITECTS

© 2024 Cyma Architects Ltd

THIS DOCUMENT IS CONFIDENTIAL. THE DOCUMENT, COPYRIGHT AND ANY DESIGN RIGHT HEREIN ARE RESERVED BY Cyma Architects Ltd. NO PART OF THIS DOCUMENT MAY BE REPRODUCED OR TRANSMITTED IN ANY FORM OR BY ANY MEANS, ELECTRONIC OR MECHANICAL, INCLUDING PHOTOCOPYING, RECORDING, OR BY ANY INFORMATION STORAGE AND RETRIEVAL SYSTEM, WITHOUT THE WRITTEN PERMISSION OF Cyma Architects Ltd. ANY INFORMATION HEREIN MAY NOT BE RELIED UPON FOR ANY PURPOSES OTHER THAN THAT FOR WHICH IT WAS PROVIDED.

COPYRIGHT ACKNOWLEDGEMENT

THE COPYRIGHT OF THE FOLLOWING IS/ARE IN CONNECTION WITH THIS DOCUMENT ARE ACKNOWLEDGED AND DESCRIBED BELOW.

COPYRIGHT
COPYRIGHT