



PROPOSED BASEMENT

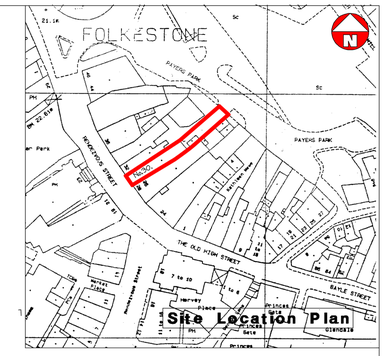


Site Location Plan


RENDEZVOUS STREET

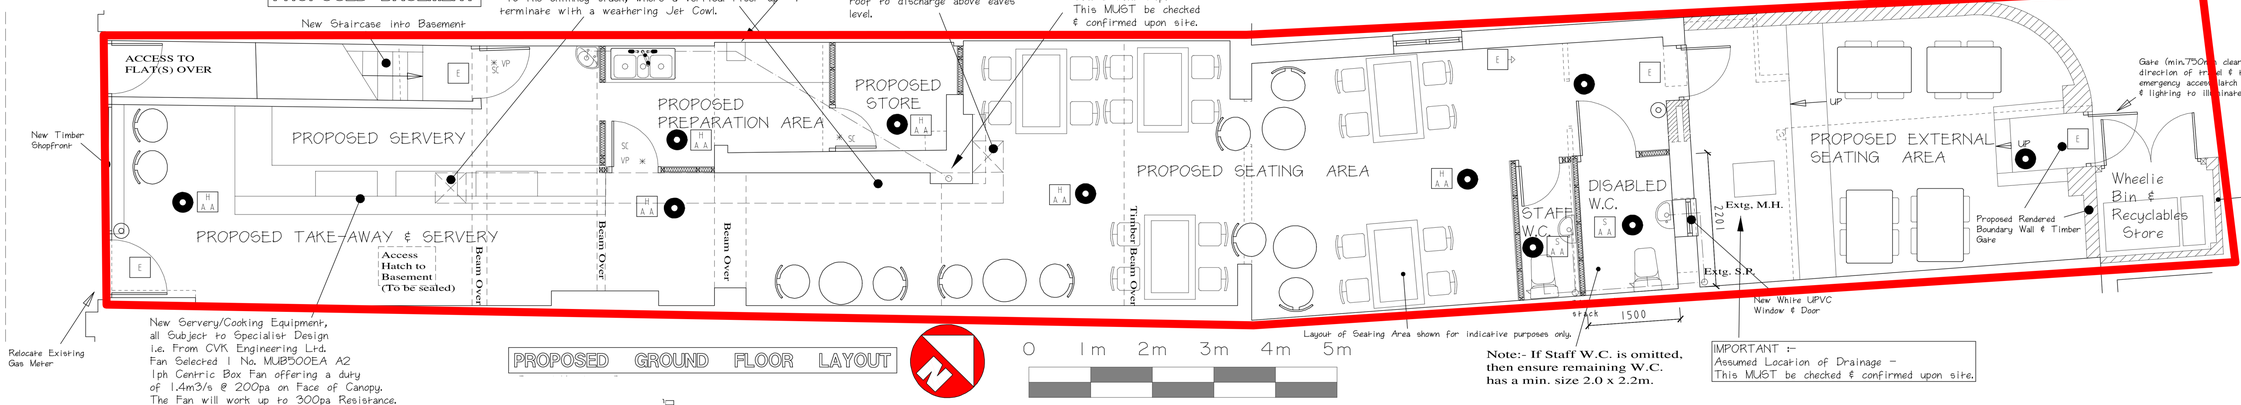

PROPOSED GROUND FLOOR LAYOUT

0 1m 2m 3m 4m 5m

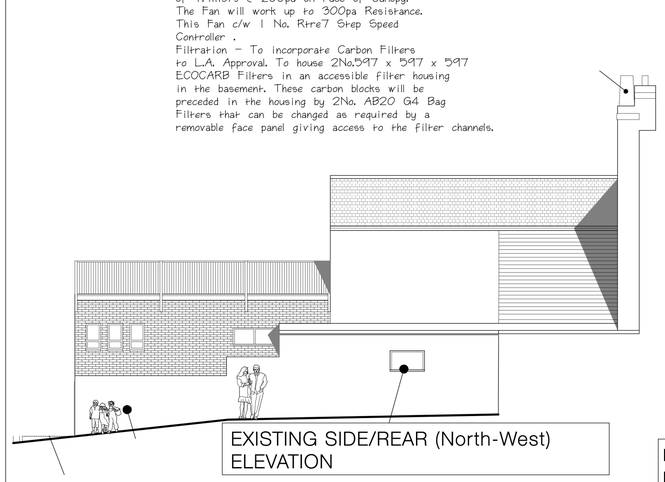

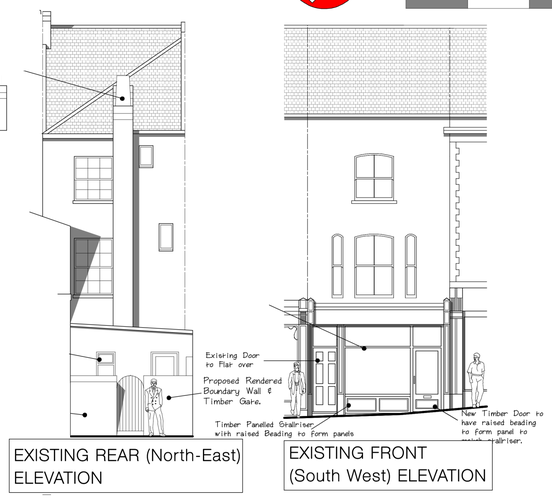


IMPORTANT NOTICE

There is no building work to be completed.

All existing, permited structures will remain as is.

This plan is submitted for a change of trading hours.

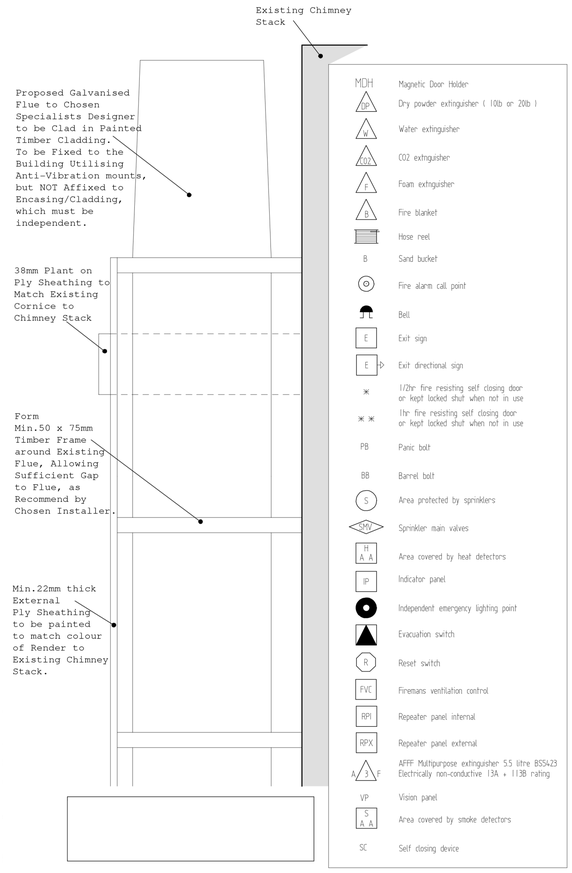

MDH	Magnetic Door Holder
DP	Dry powder extinguisher (10lb or 20lb)
W	Water extinguisher
CO2	CO2 extinguisher
F	Foam extinguisher
B	Fire blanket
	Hose reel
B	Sand bucket
	Fire alarm call point
	Bell
E	Exit sign
E	Exit directional sign
*	1/2hr fire resisting self closing door or kept locked shut when not in use
* *	1hr fire resisting self closing door or kept locked shut when not in use
PB	Panic bolt
BB	Barrel bolt
S	Area protected by sprinklers
SMV	Sprinkler main valves
H A A	Area covered by heat detectors
IP	Indicator panel
	Independent emergency lighting point
	Evacuation switch
R	Reset switch
FVC	Firemans ventilation control
RPI	Repeater panel internal
RPX	Repeater panel external
A 3 F	AFFF Multipurpose extinguisher 5.5 litre BS5423 Electrically non-conductive 13A + 113B rating
VP	Vision panel
S A A	Area covered by smoke detectors
SC	Self closing device

Date	Revisions
	NOTES There is no building work to take place and no engineering work rquired.

Client
MR. JOHN GRANTHAM

Job Title
Proposed change of trading hours.
NO BUILDING WORK TO BE UNDERTAKEN.

INDEPENEDENT

Scale 1/50. 1/100. 1/1250.

Date 27/06/2026

Drawn by INDEPENDANT

Drg. No. CGB 001/1

Rev.