


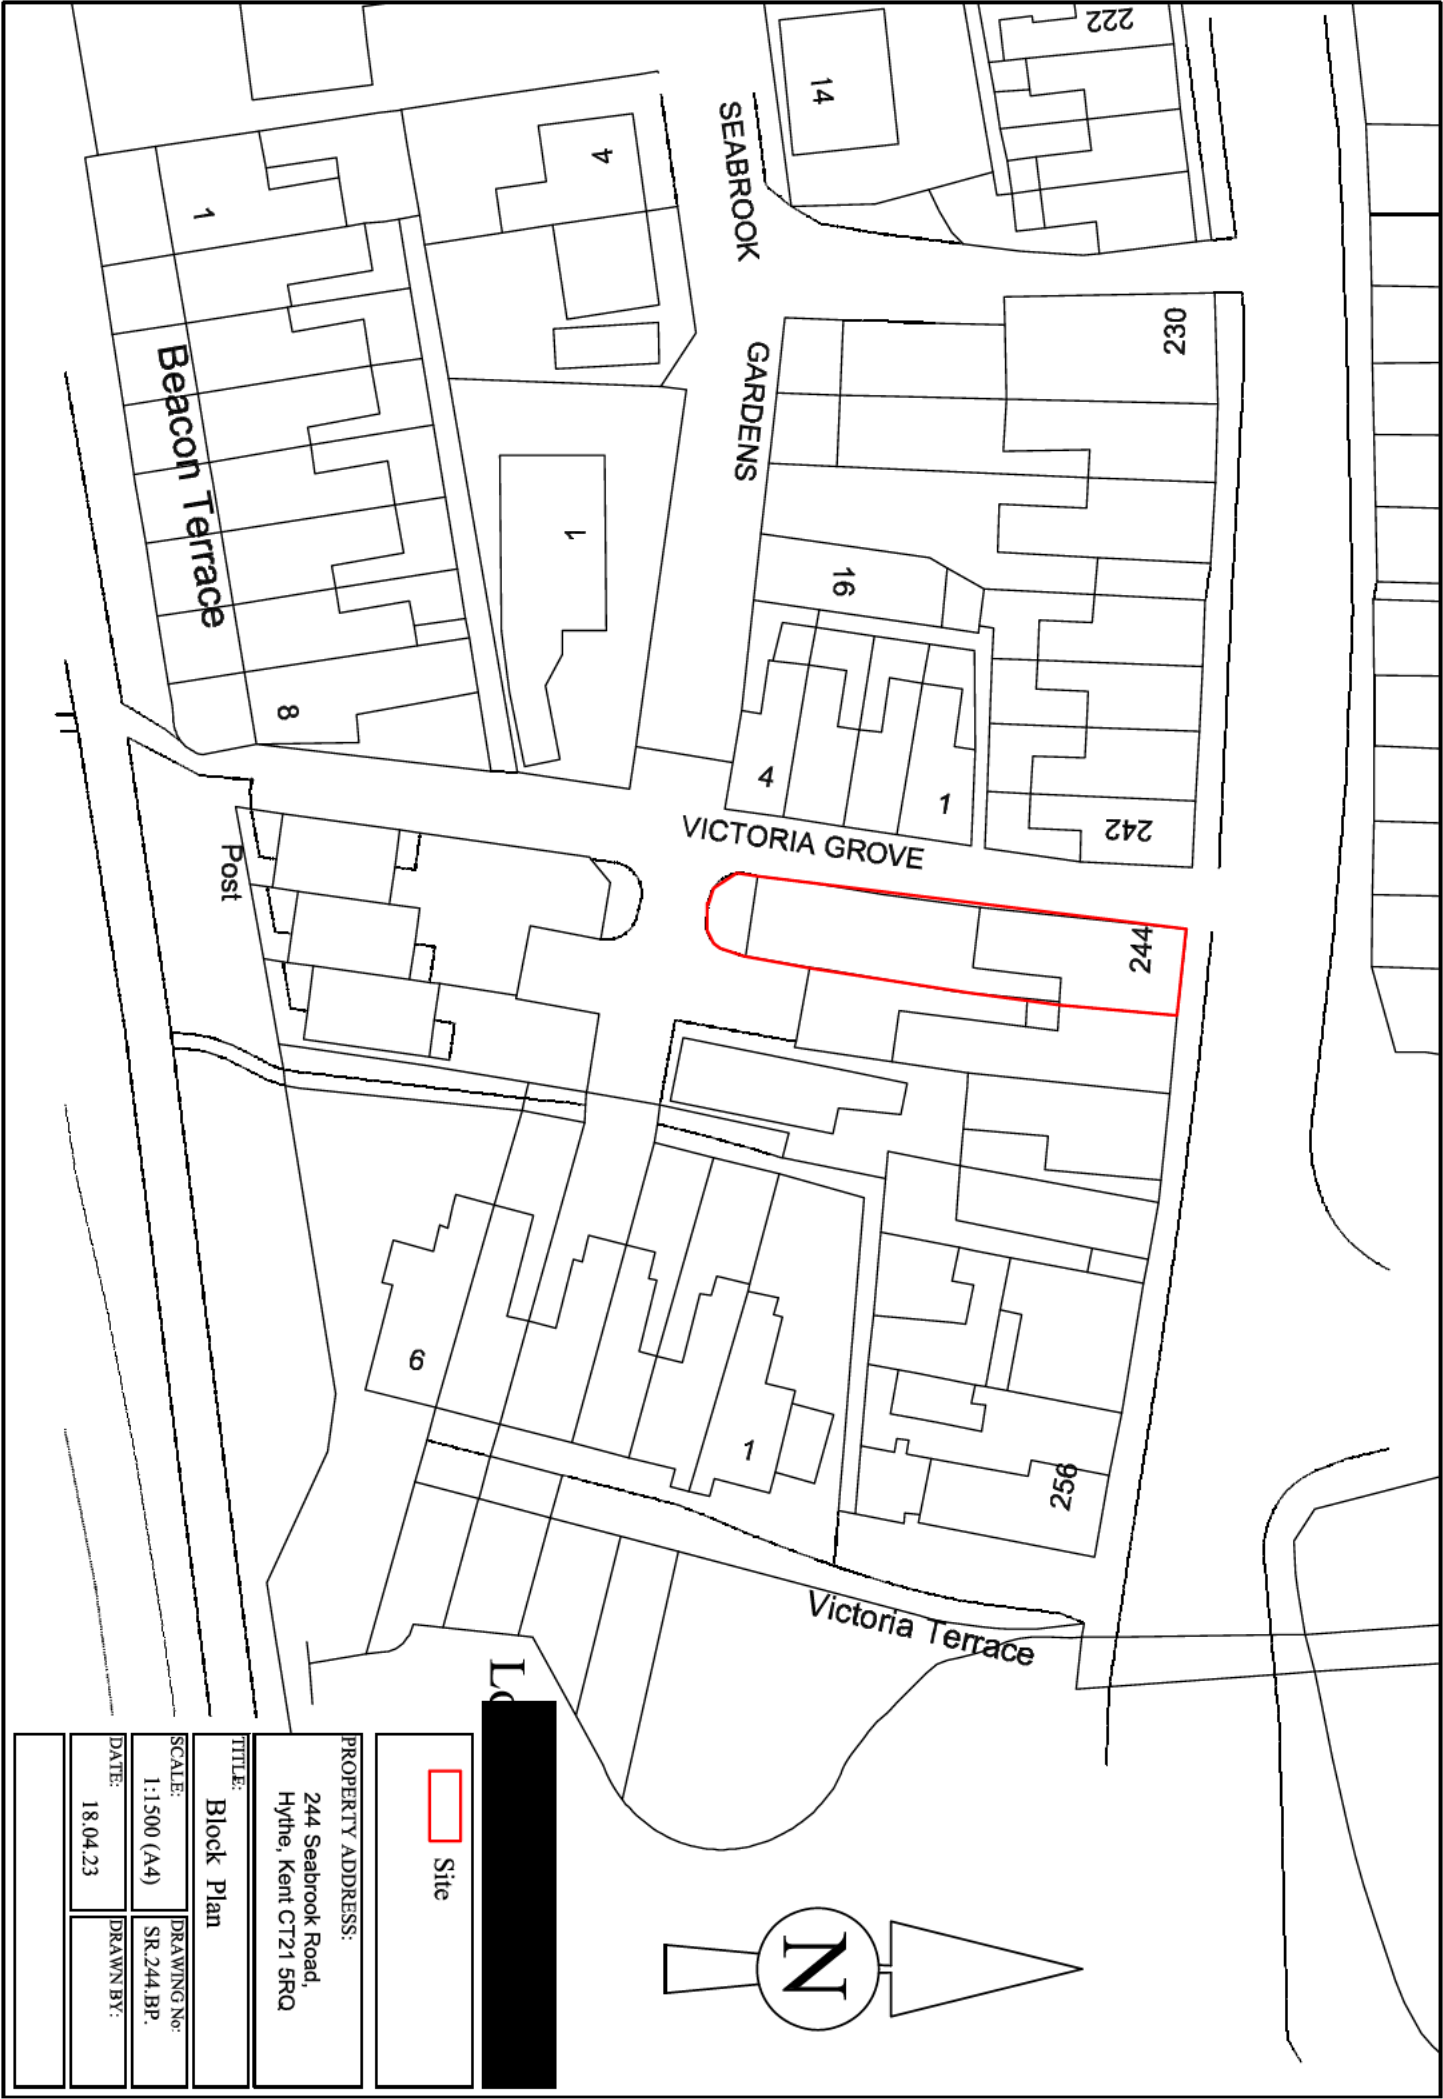

 Site

PROPERTY ADDRESS:

244 Seabrook Road,
Hythe, Kent CT21 5RQ

TITLE:

Block Plan

SCALE:

1:1500 (A4)

DATE:

18.04.23

DRAWING No:

SR.244.BP

DRAWN BY: