




FRONT (NORTH) ELEVATION 1:100 @ A1

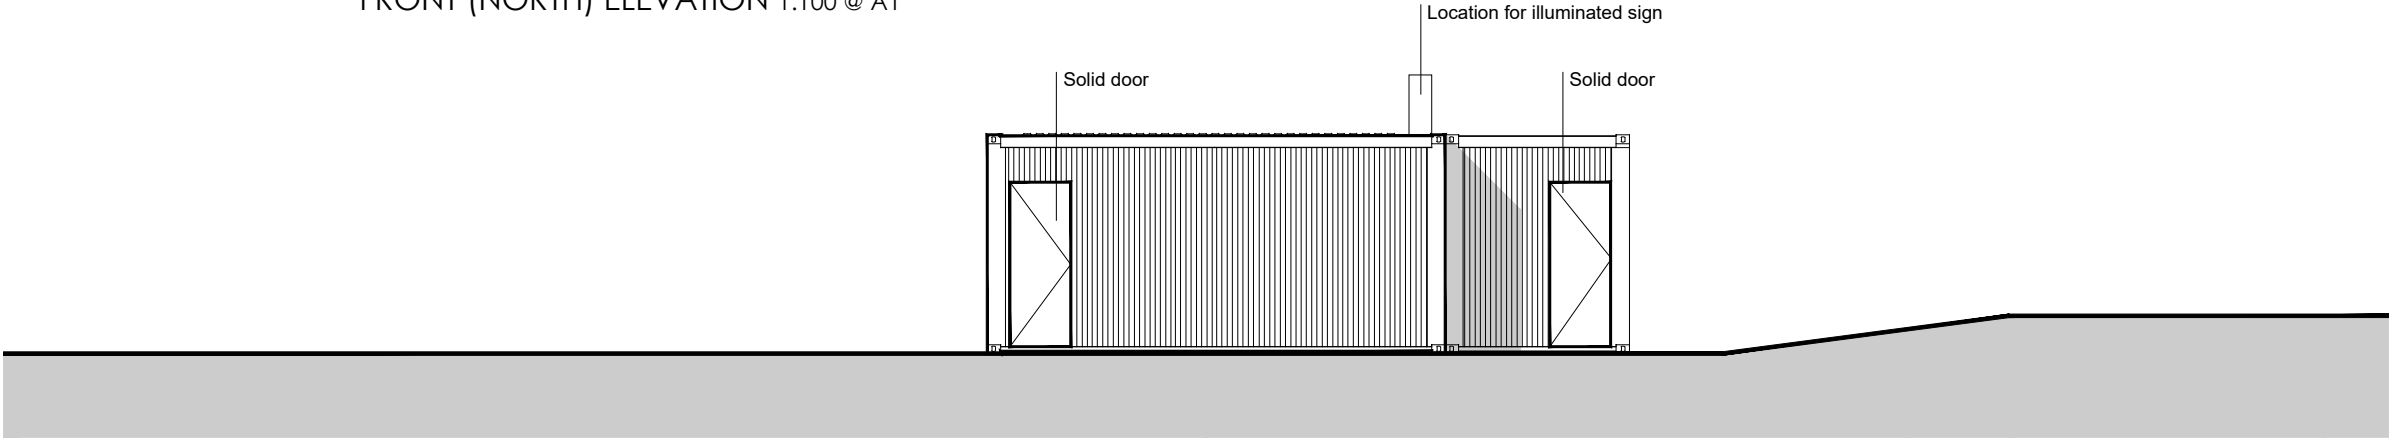


SIDE (WEST) ELEVATION 1:100 @ A1

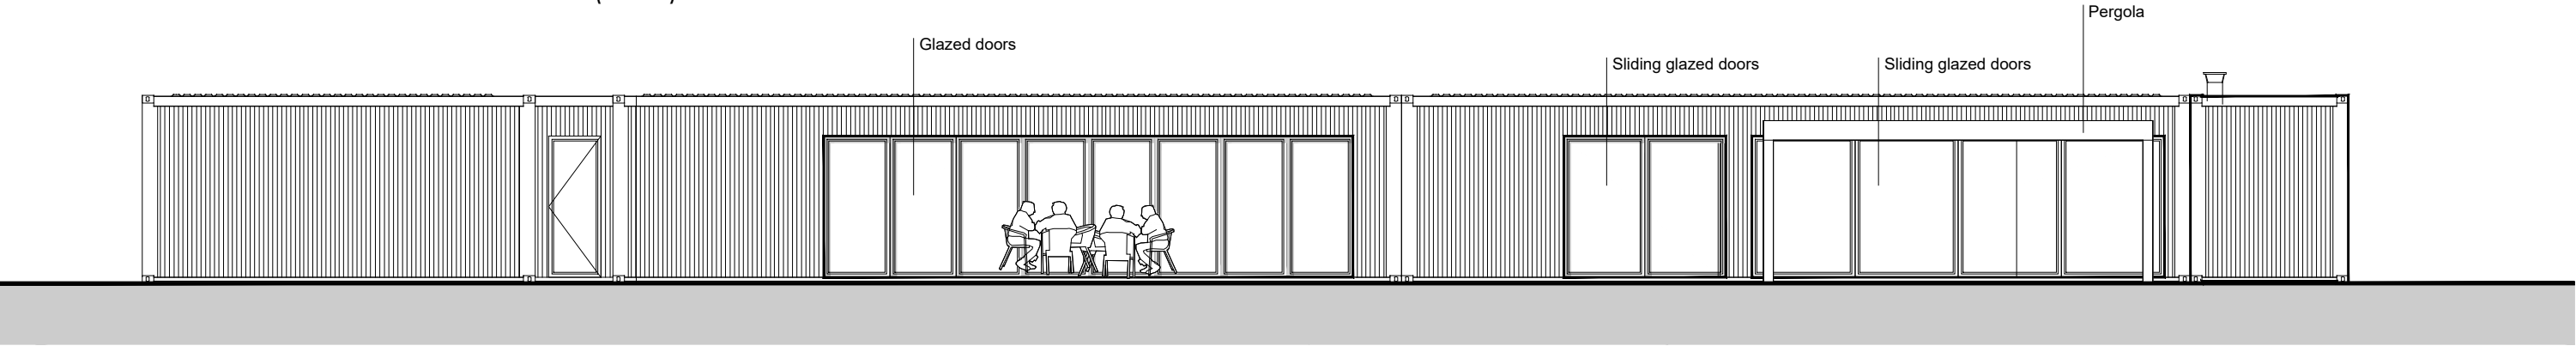

REAR (SOUTH) ELEVATION 1:100 @ A1

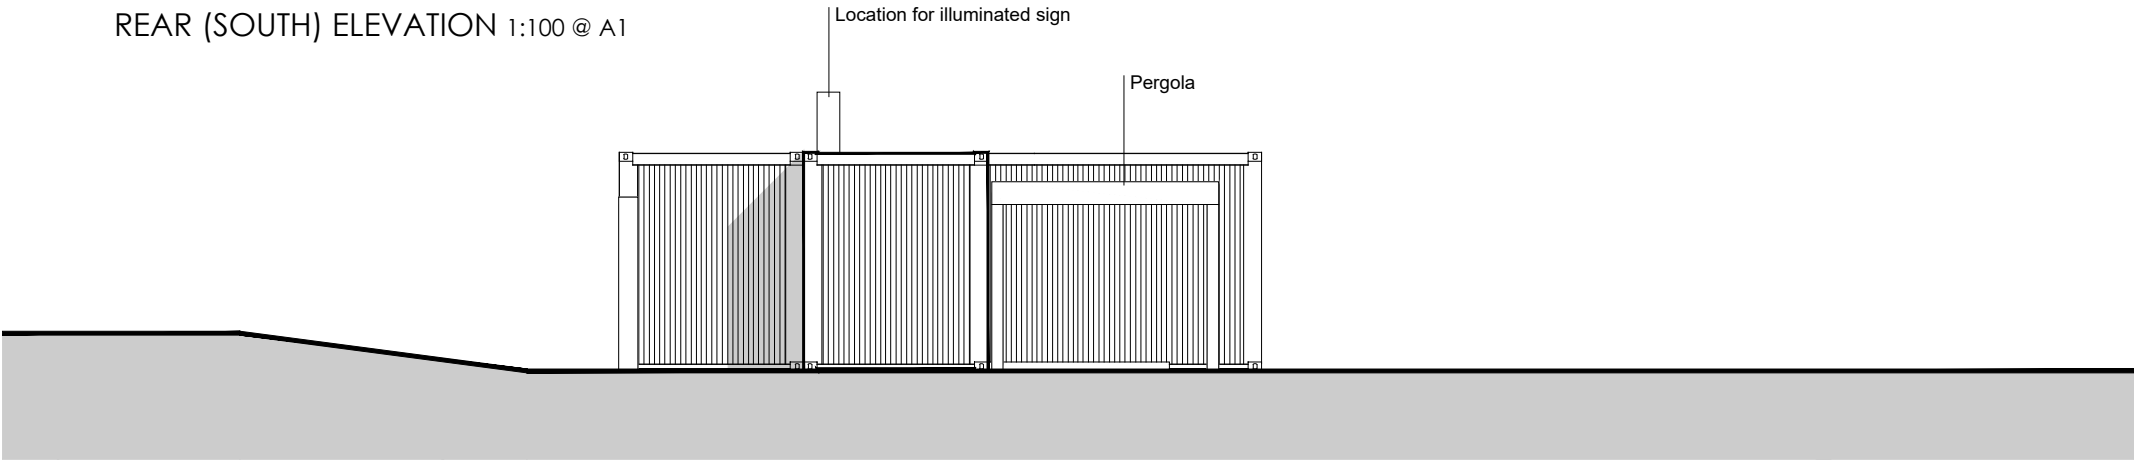

SIDE (EAST) ELEVATION 1:100 @ A1

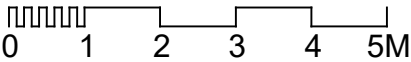

Read this drawing in association with all other relevant contract documents and risk assessments
Do not scale from this drawing. Use figured dimensions only. All dimensions to be checked and verified by the contractor on site prior to fabrication and the Architect should be notified of any discrepancy

This drawing is the copyrighted and should not be copied or reproduced without written consent

Blueprint Projects - Unit 7 Riverside Business & Craft Centre, West Hythe, Kent, CT21 4NB, VAT no. 338596750, Company No. 10824139

Work Package	Tender	Briefing	Construction

Date	Revision	Description

Project Ref :	Sea Scrub Sauna in collaboration with Folkestone Harbour Arm		
Subject :	Proposed Main Elevations		
Drwg No :	25.33.22	Revision :	P1
Scale :	1:100 @ A3	Original sheet size :	A3

PLANNING