



- General notes
1. Do not scale drawings. Dimensions govern.
  2. All dimensions are in millimeters unless noted otherwise.
  3. This drawing is based on dimensional survey information provided by others.
  4. All dimensions shall be verified on site before proceeding with work.

19 AUG 2025


Specific notes

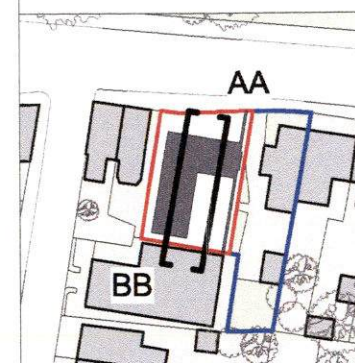


— - Ownership Boundary  
— - Site Boundary

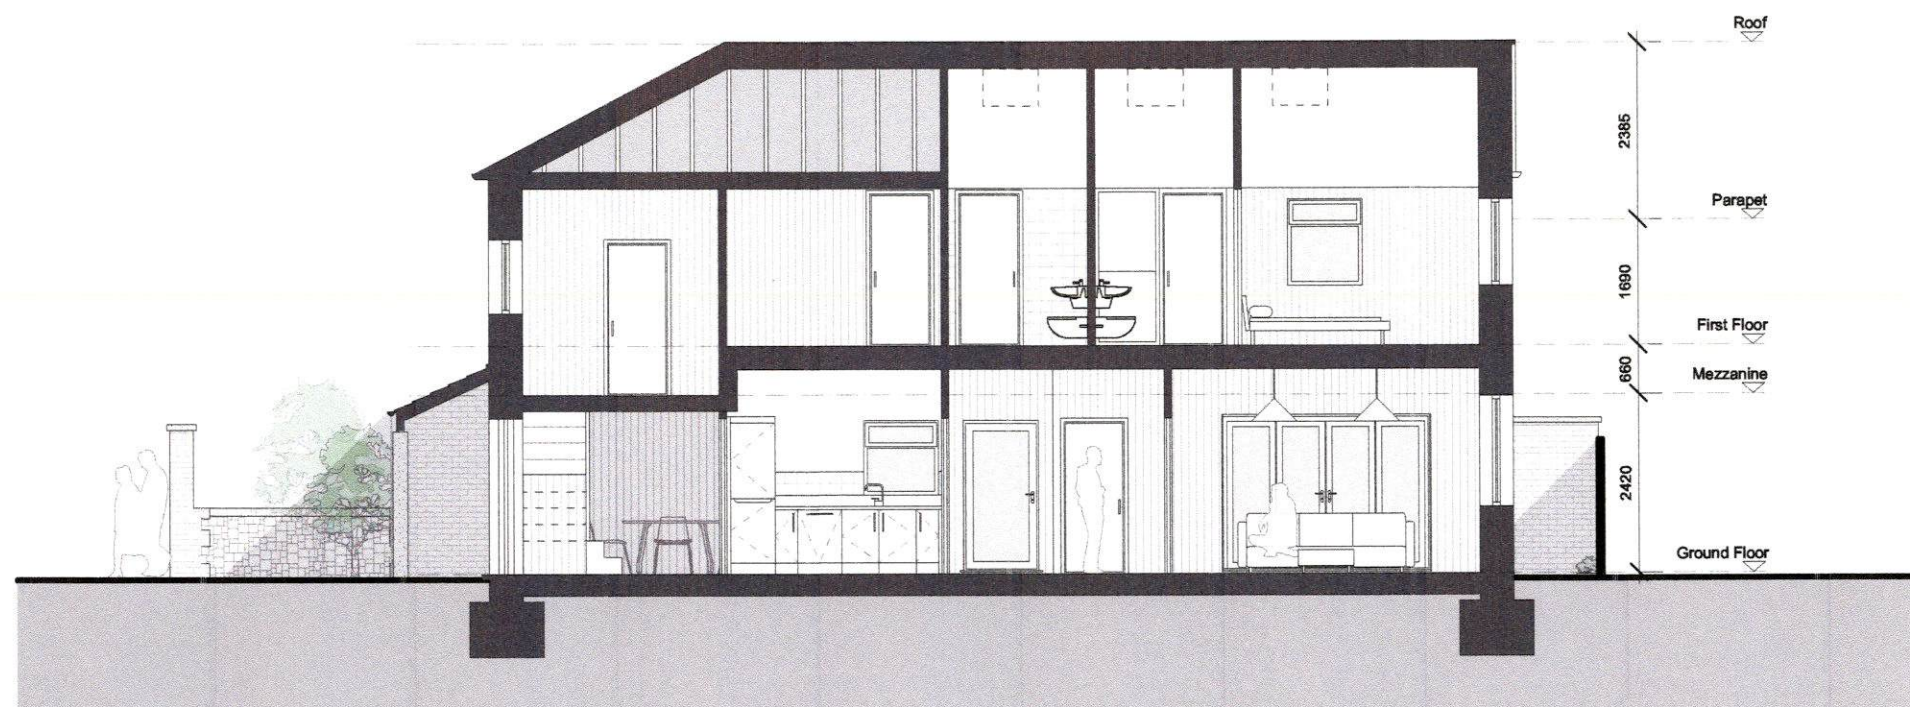

AA Proposed Section AA  
Scale: 1:100

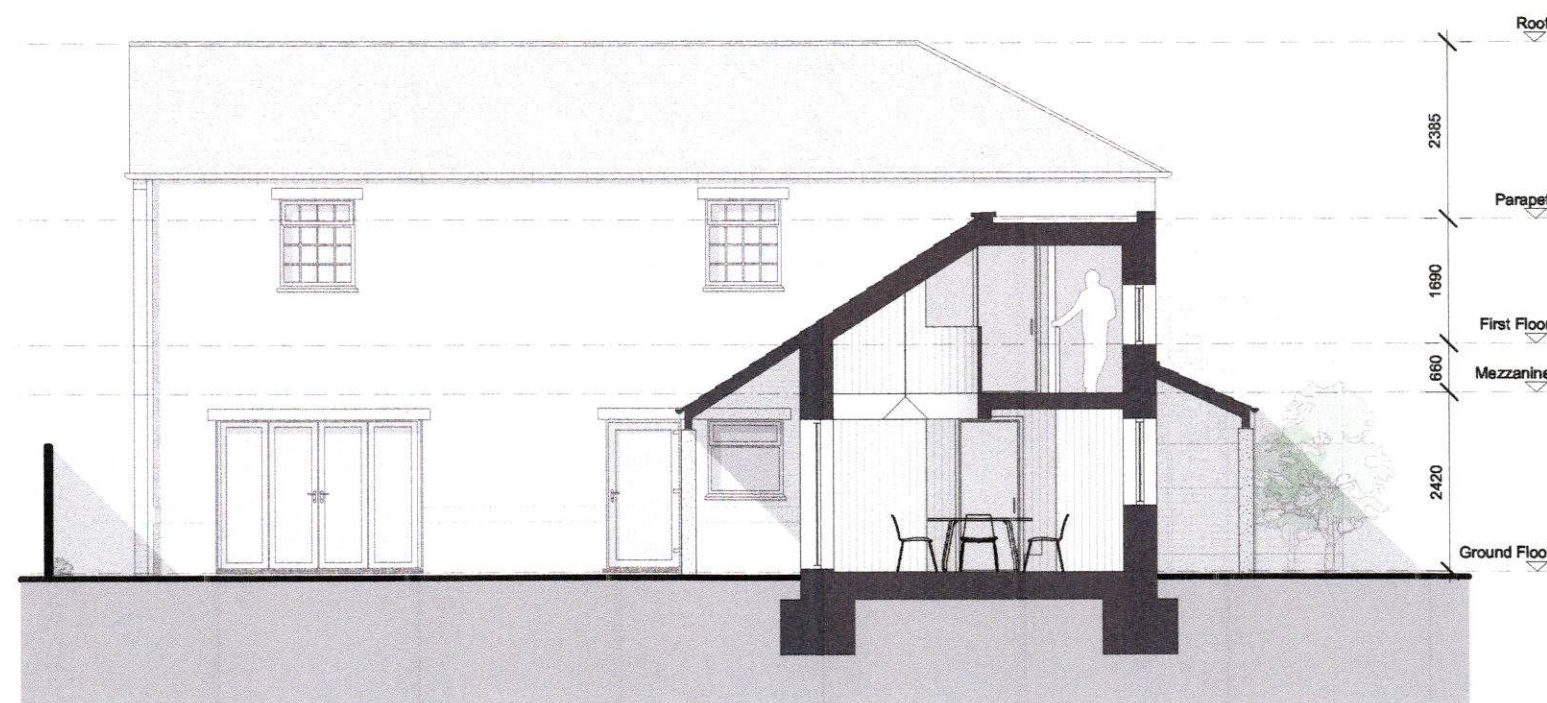

BB Proposed Section BB  
Scale: 1:100

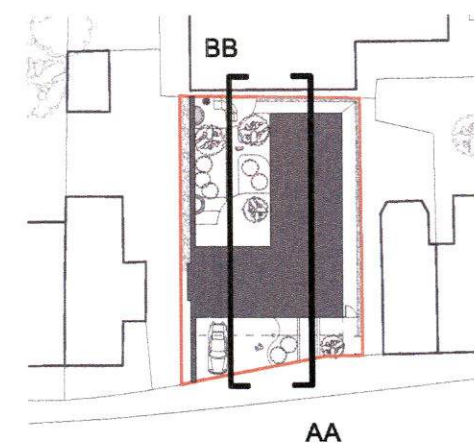

1 31/07/2025 Planning Issue. MM  
Rev. Date Reason for issue

Key

0 1 2 3 4 M

Title  
Proposed  
Section AA & BB

Project  
61A Dymchurch Road, Bill & Jean's Cottage

| First issued | @A3   | @A1  | Status |
|--------------|-------|------|--------|
| 06/07/25     | 1:100 | 1:50 | P      |

| Drawing no.      | Rev. |
|------------------|------|
| 2501_XX_D_A_1300 | _1   |